58.00 x 51.00

OFFICE COPY

Planning Permit No C/1460/16/2003

APPROVED
SUBJECT TO THE CONDITIONS IN THIS OFFICE LETTER.
No C2/3/348/2002 Date 4-2003
FOR MEMBER SECRETARY
CHENNAI METROPOLITAN DEVELOPMENT AUTHORITY
CHENNAI-600 008.

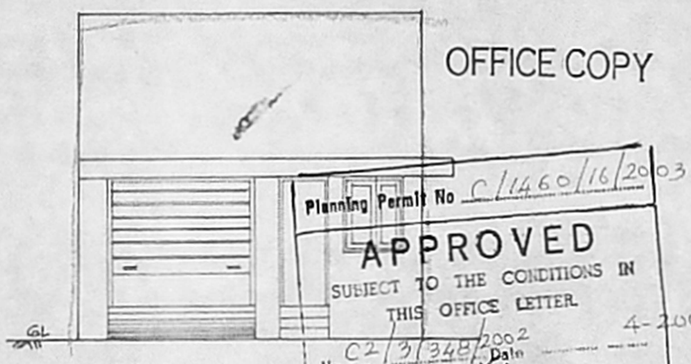

FRONT ELEVATION

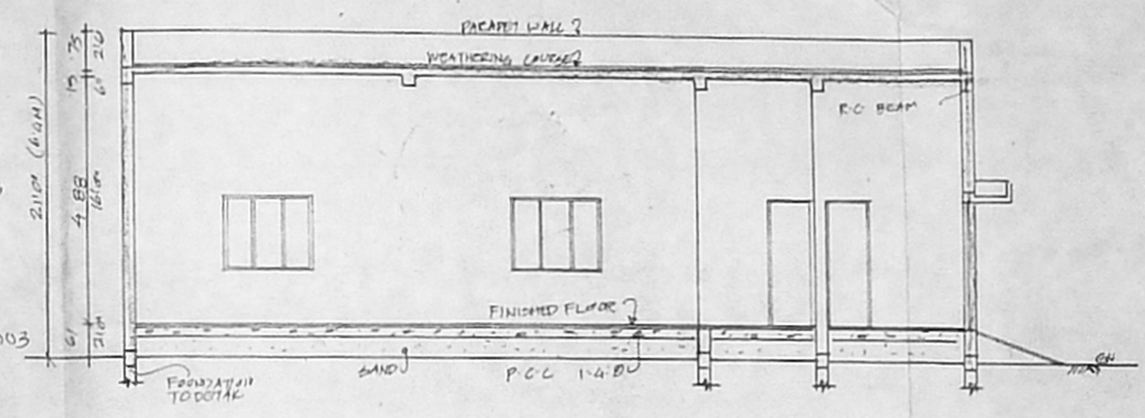

SECTION AA

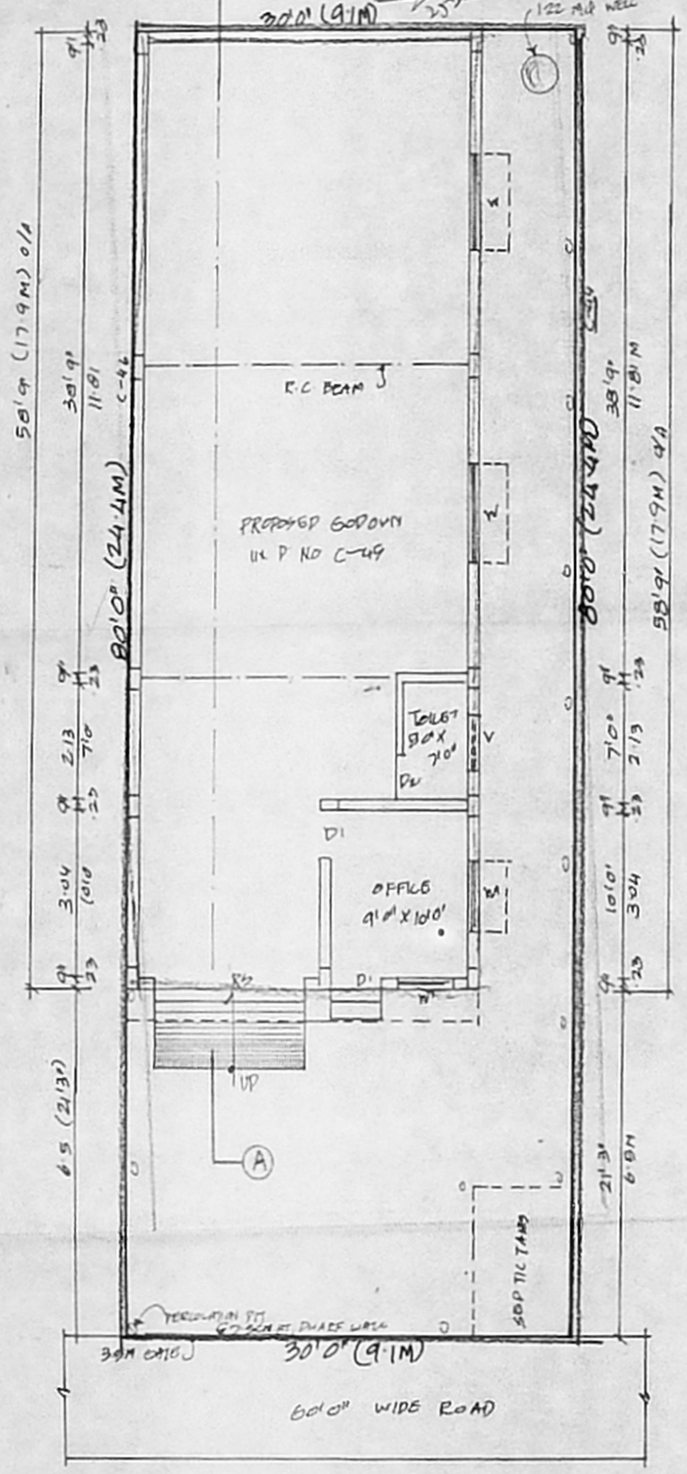

SITE/GROUND FLOOR PLAN

N

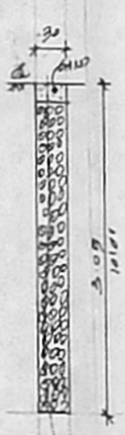

PERCOLATION PIT

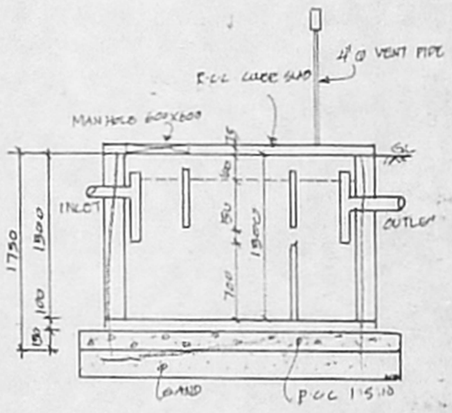

SECTION OF SEPTIC TANK

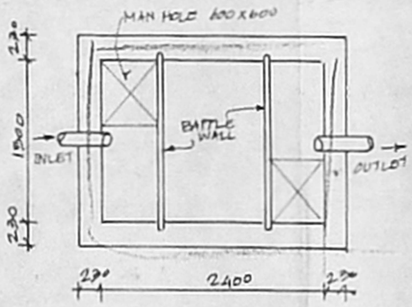

PLAN OF SEPTIC TANK

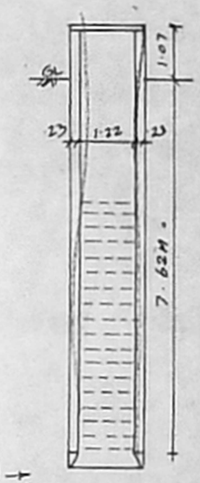

SECTION OF WELL

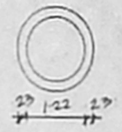

PLAN OF WELL

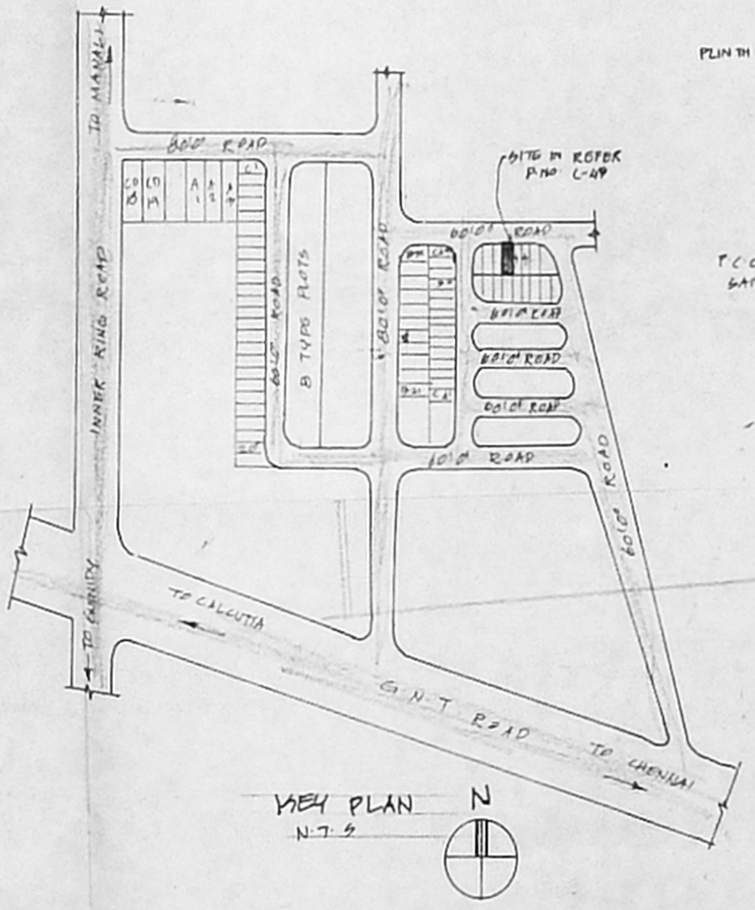

KEY PLAN
N.T.S.

N

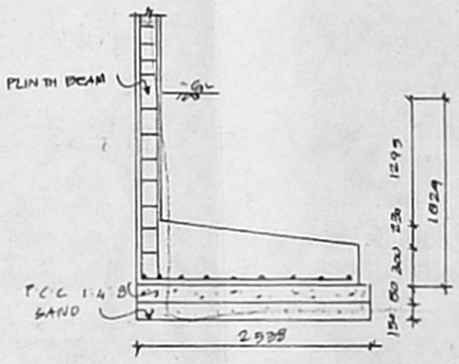

L-TYPE FOUNDATION

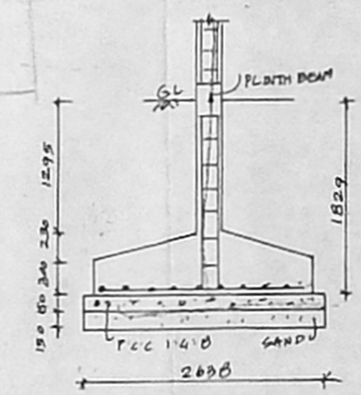

FOUNDATION DETAIL

JOINERY DETAIL

TYPE	WIDTH	HEIGHT	DESCRIPTION
RS	3048	2438	ROLLING SHUTTER
D1	914	2438	WOODEN MAIN DOOR
D2	762	2134	WOODEN PUSH DOOR
W	1829	1372	WOODEN PANELLED WINDOW
W1	1219	1372	" "
V	914	600	" VENTILATOR

CMDA 'C' / TP No. C2/3/348/2002
27/2/2003

A.P. D.P.

AREA STATEMENT

	SQ.FT	SQ.M
PLOT AREA	2414.00	224.31
PROPOSED BUILDING	1373.28	127.62
PLOT COVERAGE	57.2%	
F.G.I	0.57	

REFERENCE

PROPOSAL
ROAD
BOUNDRY

For MADRAS FREIGHT HANDLERS & TRADERS
partner

OWNER

S. ATHIYAMAN, B.E.
CHARTERED ENGINEER
Class-I, Licensed Surveyor - No.192
Corporation of Chennai
5, Nathamuni Street, T. Nagar,
Chennai-600 017. 71245

LICENSED SURVEYOR

PROPOSED CONSTRUCTION OF GODOWN CUM OFFICE AT P.NO. C-45, S.NO 791 PT OF MMDA TRUCK TERMINAL COMPLEX MADHAVARAM CHENNAI