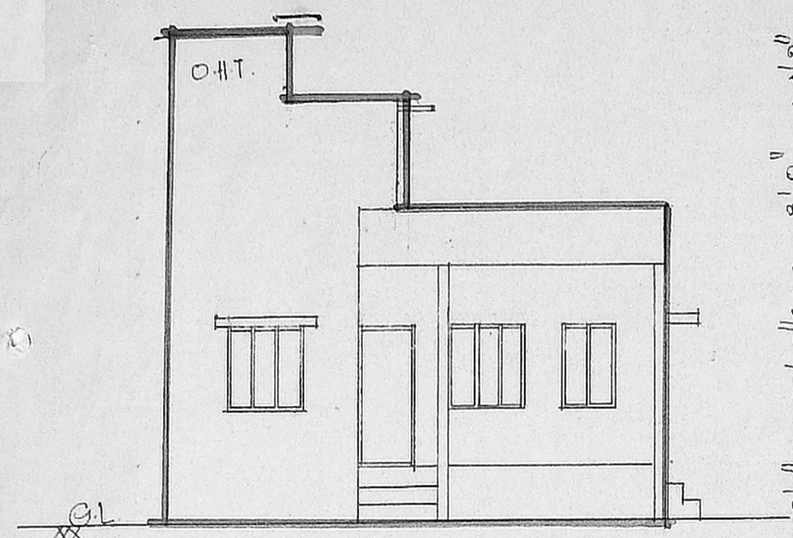

ELEVATION.

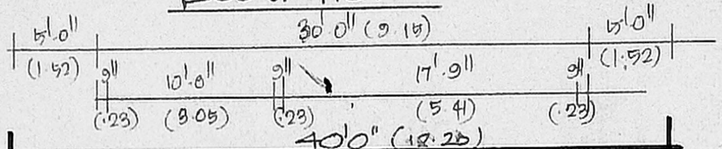

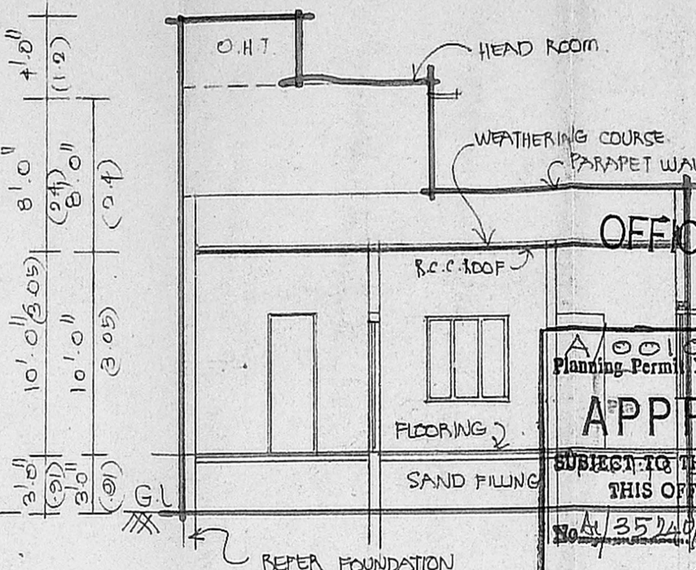

SECTION ON A-A'

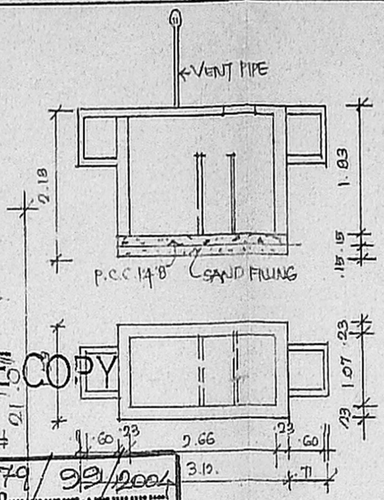

FOUNDATION DETAILS.

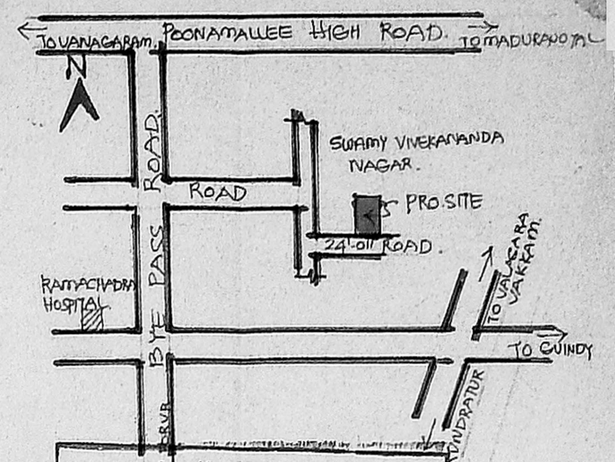

CMDA "A" CHANNEL

C. No. A1/35240/03

KEY PLAN.

Scrutiny Plan (Revised Plan)

P. A. No.

A.P.

D.P.

Planning Permit No. A/001079/99/2004

APPROVED

SUBJECT TO THE CONDITIONS IN THIS OFFICE LETTER.

No. A1/35240/03 Date: 20.03.04

FOR MEMBER SECRETARY
CHENNAI METROPOLITAN
DEVELOPMENT AUTHORITY
CHENNAI - 600 008.

OFFICE COPY

DETAILS OF SEPTIC TANK.

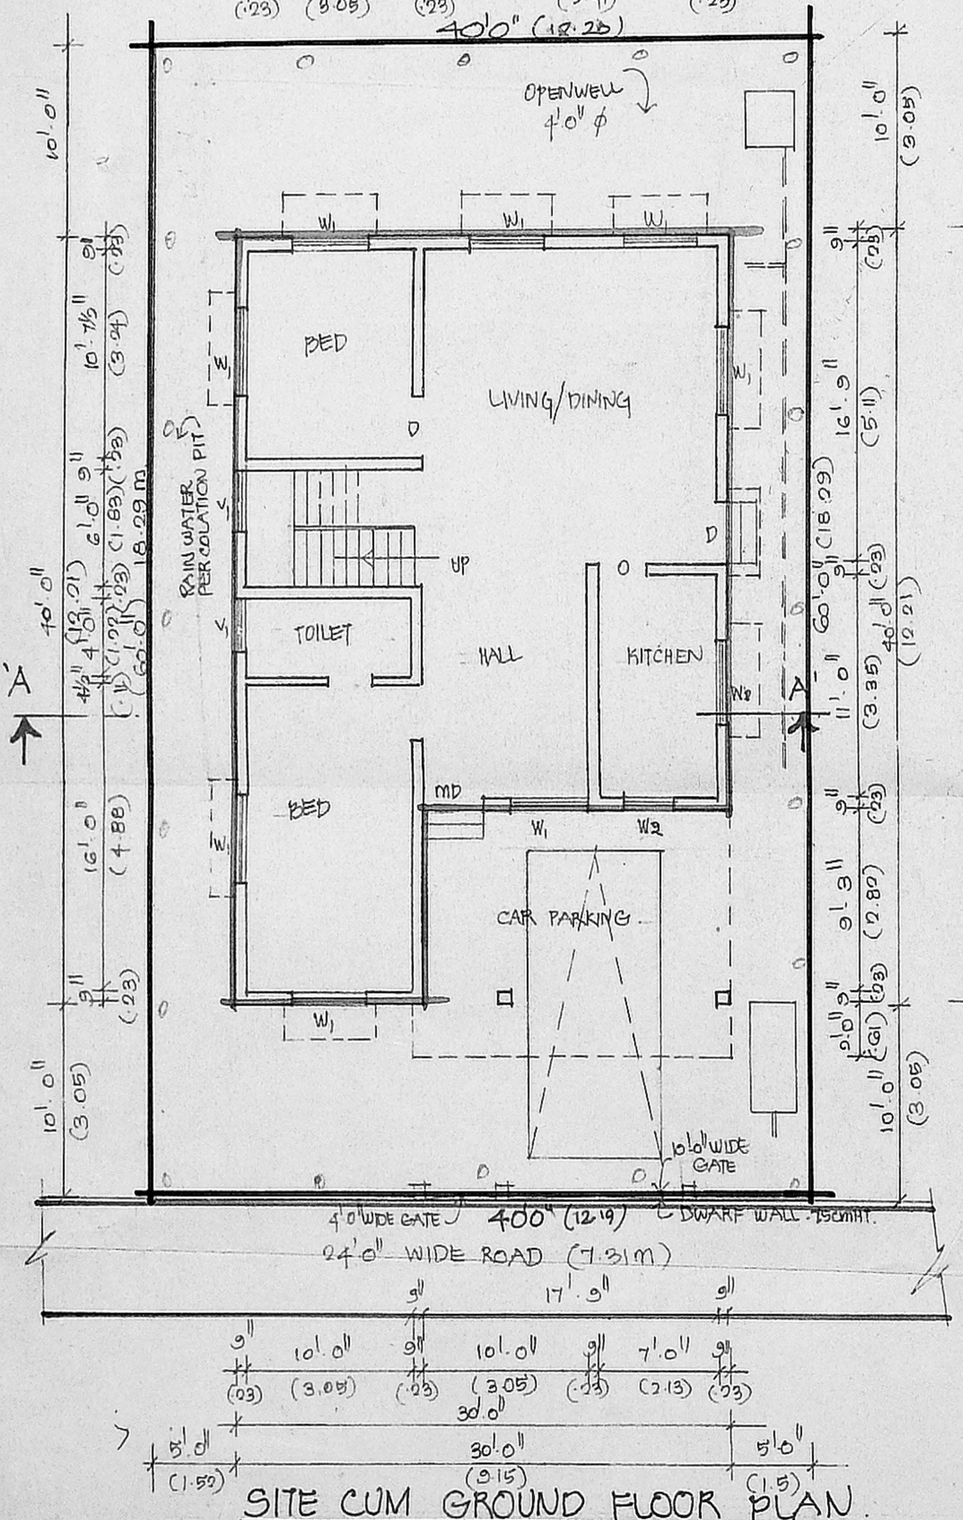

SITE CUM GROUND FLOOR PLAN.

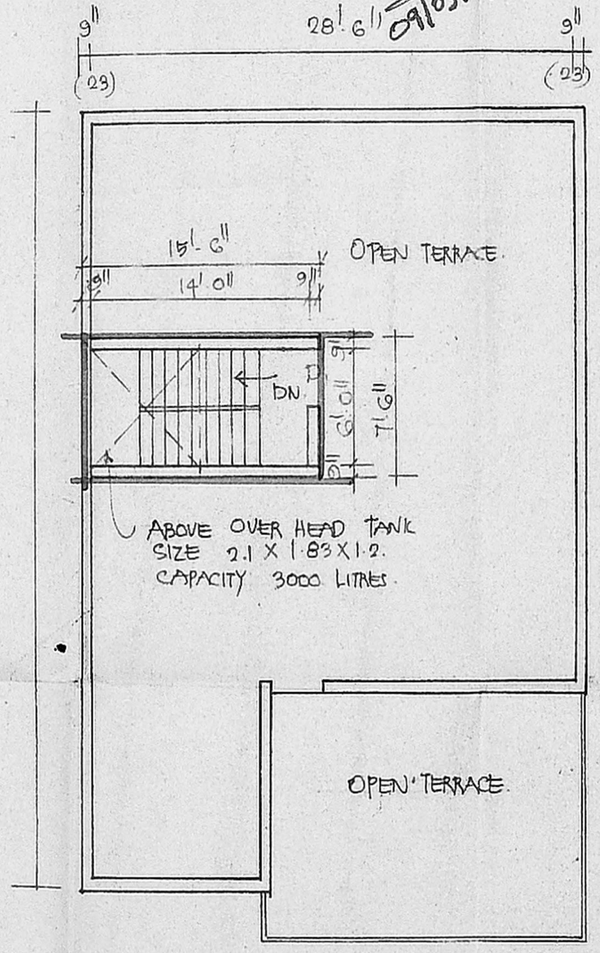

TERRACE FLOOR PLAN.

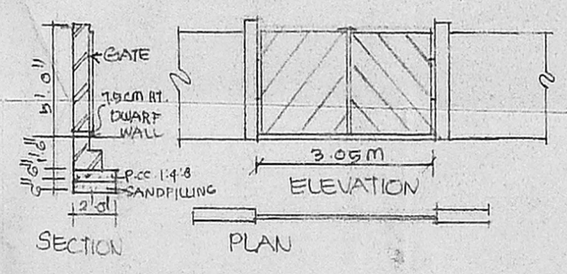

DETAILS OF COMPOUND WALL & GATE.

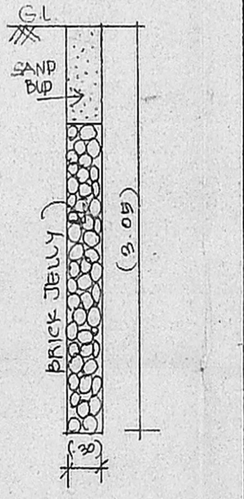

PERCOLATION PIT.

PLAN SHOWING THE PROPOSED RESIDENTIAL BUILDING AT PLOT No. 41, SWAMY VIVEKANANDA NAGAR, S.No. 245 VANAGARAM VILLAGE, VILLIVAKKAM PANCHAYAT UNION, THIRUVALLUR DISTRICT.

SCALE : 1" = 8'-0" (1 : 100)

N

JOINERY DETAILS.

MD	MAIN DOOR	3'-3" x 7'-0"
D_1	DOOR	3'-0" x 7'-0"
D_2	"	2'-6" x 7'-0"
W_1	WINDOW	4'-6" x 4'-6"
W_2	WINDOW	3'-0" x 4'-6"
V	VENTILATOR	2'-0" x 2'-0"

AREA DETAILS :

	Sq.Ft.	Sq.m.
SITE EXTENT :	2400	223.0
G. FLOOR :	1022	95.0
PORTICA :	178	16.5
HEAD ROOM :	116.	10.78
F.S.I :0.42%	PLOT COVERAGE	42%

OWNER :

Bagavathi Srinivasan

LICENSED SURVEYOR :

ER. P.S.J. PALANIRAJAN
Consulting Engineer,
Licensed Surveyor, Class-II, No:404
Corporation of Chennai & CMDA.
M/S. SWATHISH PLANNERS,
1, Muthumariamman Koil Street,
Opp to: Kesavardhini Bus Stop,
Arcot Road, Valasaravakkam,
CHENNAI - 600 087.

COLOUR INDEX :

SITE BOUNDARY
PROPOSED
ROAD