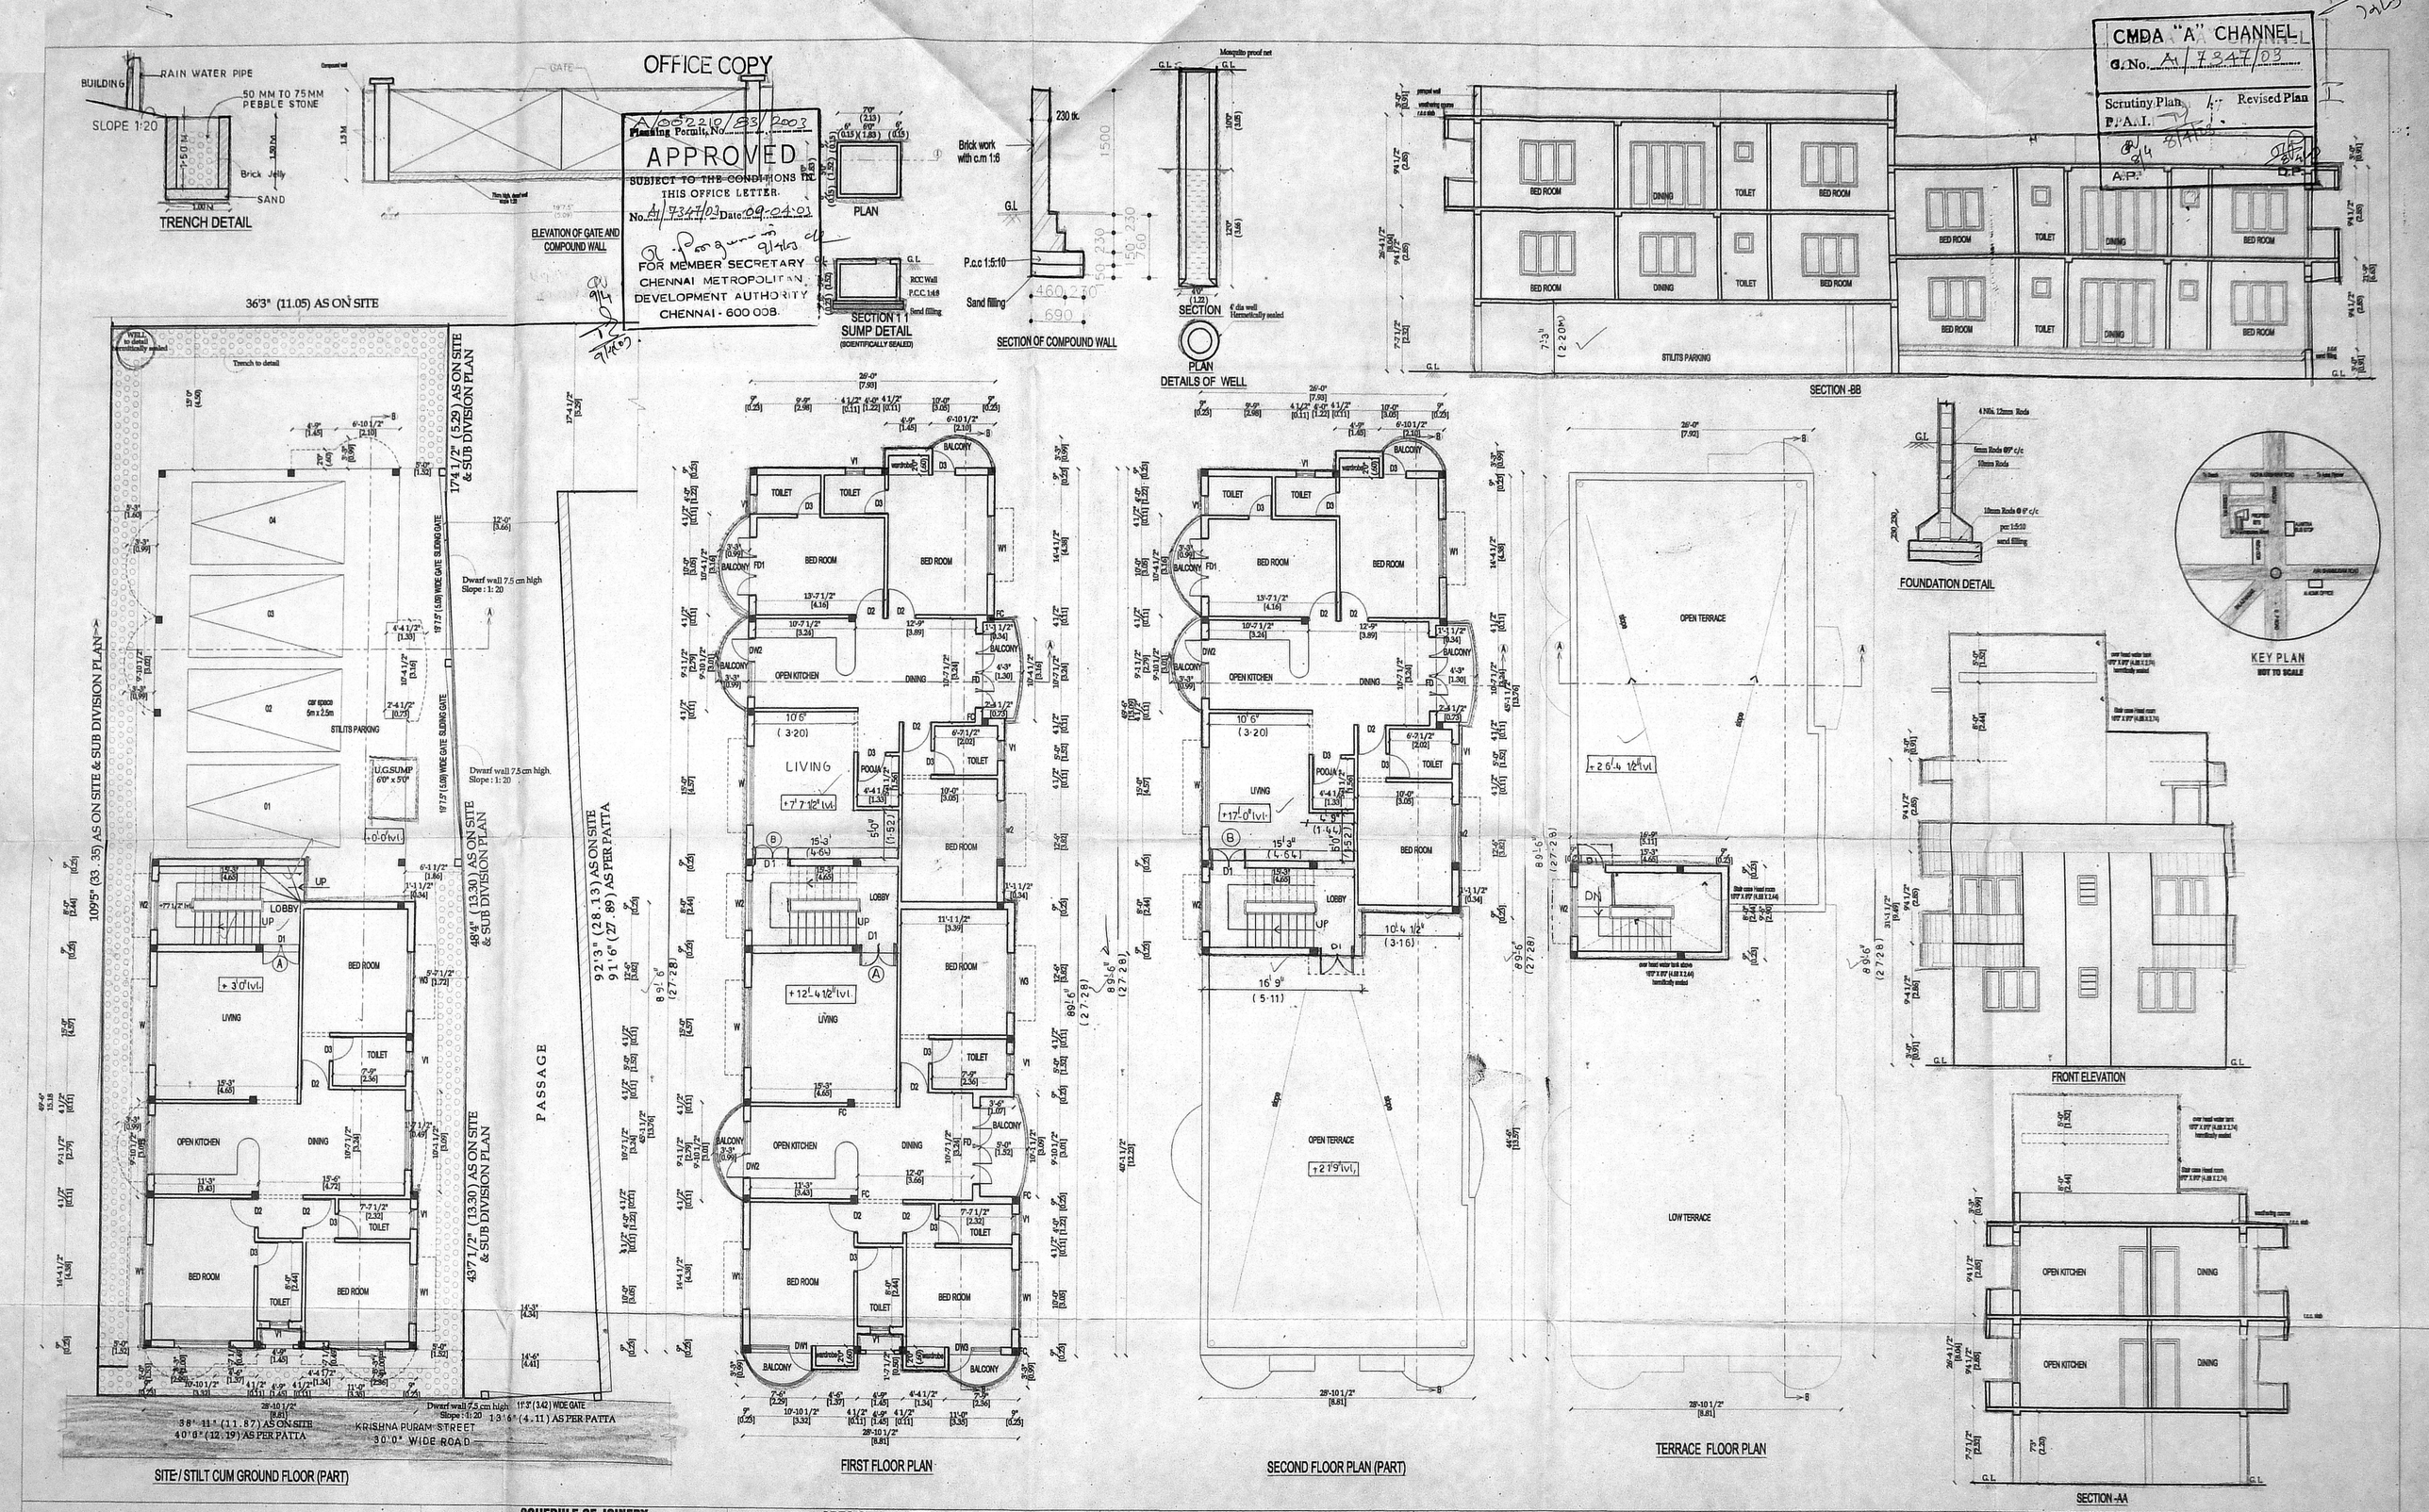

PLAN SHOWING THE PROPOSED RESIDENTIAL BUILDING AT (NEW) DOOR NO : 11 , PLOT NO.1 OLD NO : 6 , KRISHNA PURAM ST, MYLAPORE CHENNAI, R.S.NO.1100 / 26 PART AND 1100/109 PART, BLOCK NO.23 MYLAPORE DIVISION, MYLAPORE MYLAPORE TRIPLICANE TALUK, CHENNAI-DISTRICT.

SCHEDULE OF JOINERY

TYPE	DESCRIPTION	SIZE
D1	DOOR	1.07 X 2.13
D2	DOOR	0.99 X 2.13
D3	DOOR	0.76 X 2.13
W	WINDOW	2.44 X 1.37
W1	WINDOW	1.83 X 1.37
W2	WINDOW	1.37 X 1.37
KW	KITCHEN WINDOW	1.22 X .91
V1	VENTILATOR	.60 X .91
FD	FRENCH DOOR	2.44 X 2.13
FD1	FRENCH DOOR	1.83 X 2.13
DW1	DOOR / WINDOW	0.76X 1.22/ 2.13
DW2	DOOR / WINDOW	0.76X 1.07/ 2.13
DW3	DOOR / WINDOW	[illegible]

AREA STATEMENT

S.NO.	DESCRIPTION	AREA (SQ.FT.)	AREA (SQ.M.)
1.	PLOT EXTENT	4153.00	385.83
2.	GROUND FLOOR (PART)	1352.00	125.65
3.	FIRST FLOOR	2648.00	246.00
4.	SECOND FLOOR (PART)	1374.00	127.69
5.	TOTAL BUILTUP AREA	5374.00	499.00
6.	PLOT COVERAGE	63.76 %	
7.	F.S.I	1.29	

REFERENCE

PROPOSED

ROAD

BOUNDARY

SCALE

1 : 100

1" = 8'0"

NORTH POINT

OWNER(S)

LICENSED SURVEYOR

N. Gothi Lakshmi
ARCHITECT AND INTERIOR DESIGNER
CA. No. : CA/2000 / 25855
#9, MURALI ANAND APARTMENTS,
1ST STREET, RAGAVREDDY COLONY,
CHENNAI - 600 083.
PHONE : (91) (044) 474 03 07