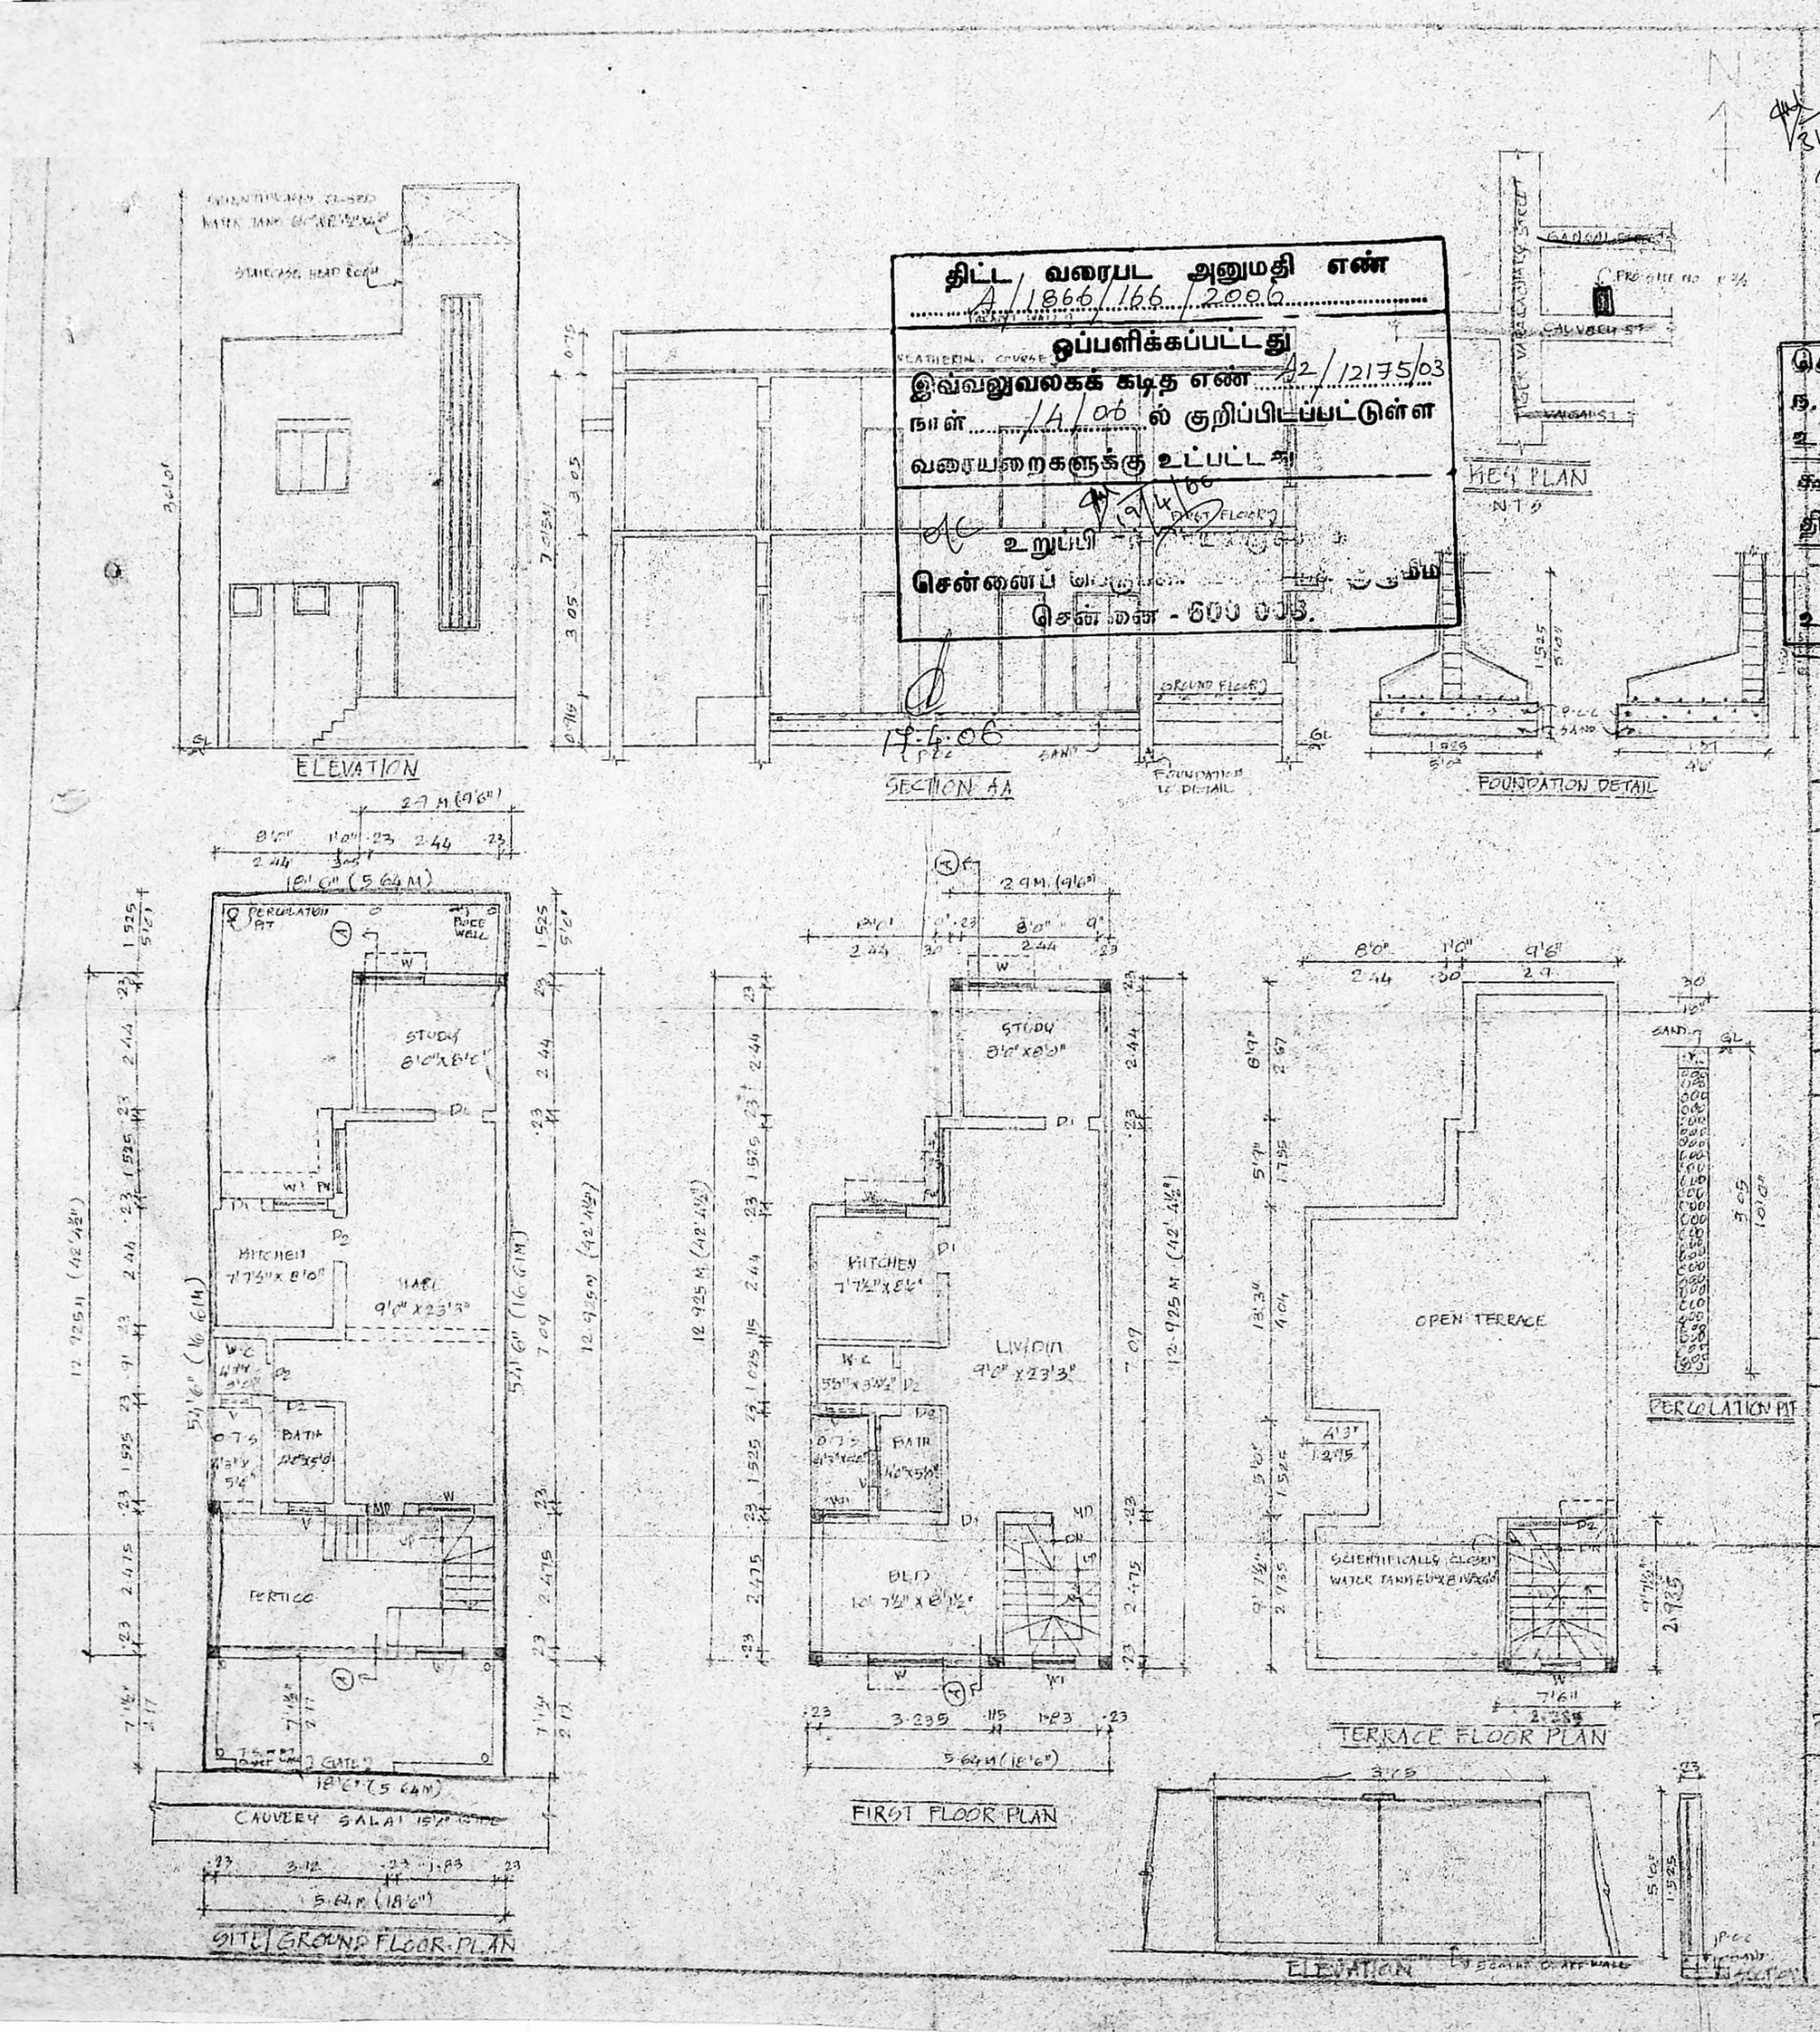

திட்ட வரைபட அனுமதி எண்
A/1866/166/2006
ஒப்பளிக்கப்பட்டது
இவ்வலுவலகக் கடித எண் A2/12175/03
நாள் 14/06 ல் குறிப்பிடப்பட்டுள்ள
வரையறைகளுக்கு உட்பட்டது
19/4/06
உறுப்பி
சென்னைப்
சென்னை - 600 003.

PLAN SHOWING THE PROPOSED ADDITIONS AND ALTERATIONS TO THE EXISTING BUILDING AT PLOT NO. R 2/2, CAUVERY SALAI

திருத்திய வரைபடம் RP-I
நாள் 31.3.2006

செ. பெ. வ. கு. (பி) ..... எ.....
ந. எண் A2/12175/2003
உதவியாளர்
கூரந்தாய்வு
தி. உ. 19/4/06

உ. தி. அ. 7/iv து. தி. அ.

FOUNDATION IN P.C.C. 1:5:10
BRICK WORK IN CM 1:5
PLASTERING IN CM 1:3

JOINERY

MD	MAINDOOR	1.00 x 2.135
D1	DOOR	.915 x 2.135
D2	DOOR	.75 x 2.135
FW	FRENCH WINDOW	1.22 x 2.135
W	WINDOW	1.22 x 1.37
W1	WINDOW	.915 x 1.37
V	VENTILATOR	.61 x .61

AREA	SQ FT	SQ M
PLOT AREA	1008.00	93.77
GROUND FLOOR (EXG)	386.00	35.90
GROUND FLOOR (PRO)	251.93	23.43
FIRST FLOOR	637.93	59.33
TOTAL AREA	1275.86	88.66
PLOT COVERAGE	64%	
F.S.I	126	

REFERENCE

PROPOSAL
ROAD
BOUNDRY
EXISTING

D. Kamala
OWNER

ER. K. SELVAM,
BE, (Civil), AMIE., C.Eng(I)., FIV.,
CHARTERED ENGINEER & APPROVED VALUER,
CLASS-I LICENSED SURVEYOR,
Reg No: 600/2005-2006.
DOOR No: 11/206 11th BLOCK,
MOGAPPAIR EAST, CHENNAI-600 037
(NEAR: MGR ADARSH SCHOOL)
PHONE No: 26552050 - 55252050
CELL No: 9841282050

LICENSED