141

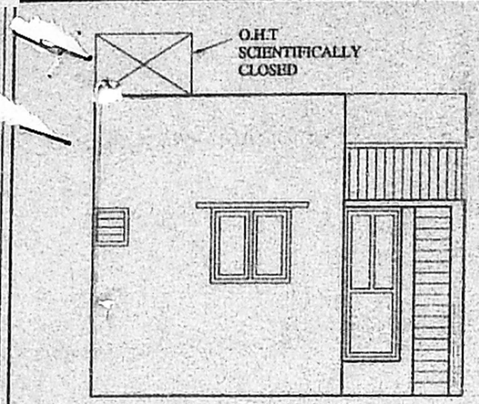

ELEVATION

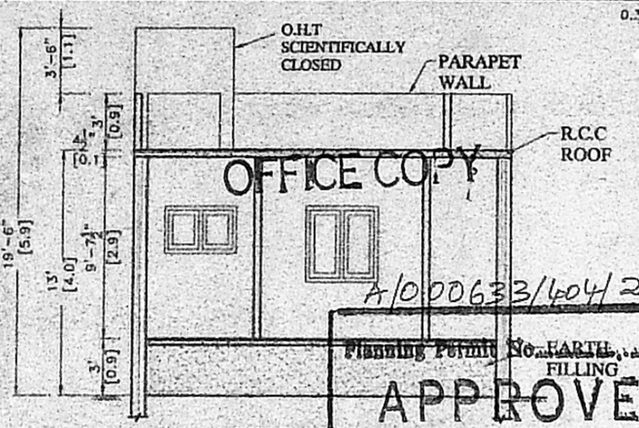

SECTION ALONG A-A

A/000633/604/2003.

Planning Permit No.

APPROVED

SUBJECT TO THE CONDITIONS IN THIS OFFICE LETTER.

No. A2/15956/2003 Date 10-12-2003

FOR MEMBER SECRETARY
CHENNAI METROPOLITAN DEVELOPMENT AUTHORITY
CHENNAI - 600 008.

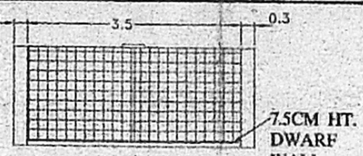

ELEVATION OF GATE

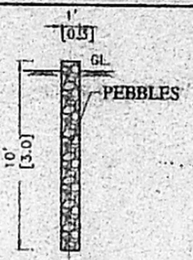

PERCOLATION PIT (EVERY 3M)

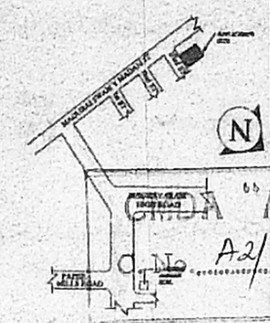

KEY PLAN
(Not to scale)

CHORA A CHANNEL

A2/15956/03

Approved Plan

Any Plan

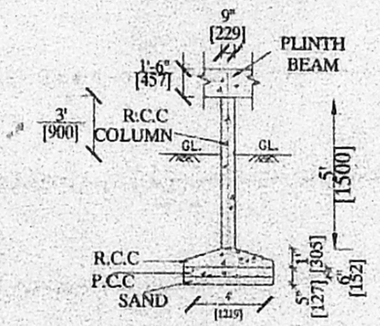

TYPICAL FOUNDATION DETAIL

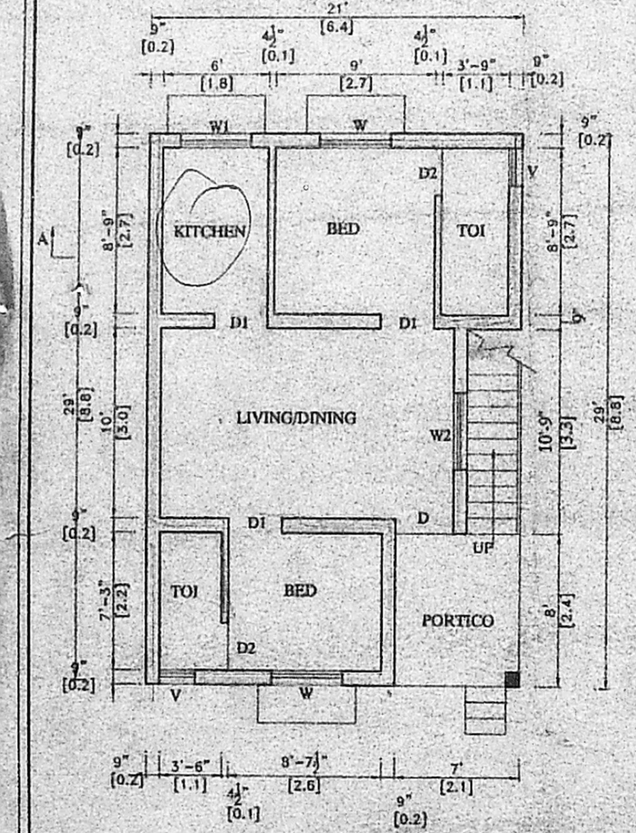

GROUND FLOOR PLAN

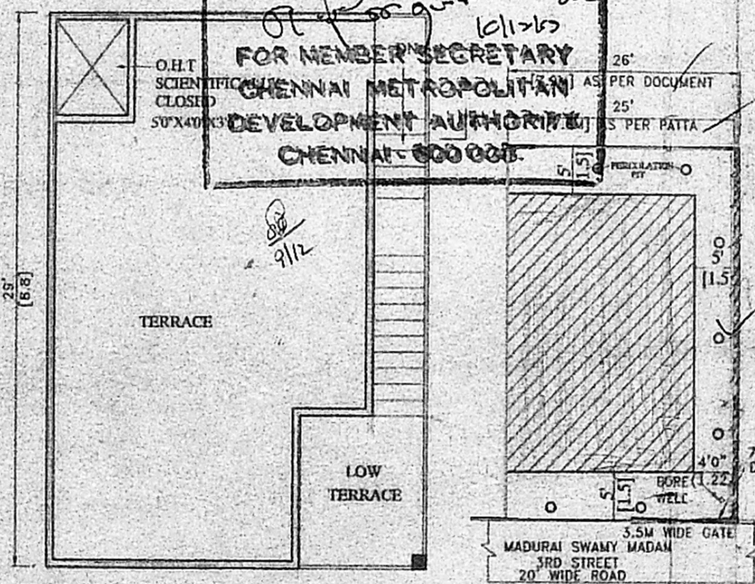

TERRACE FLOOR PLAN

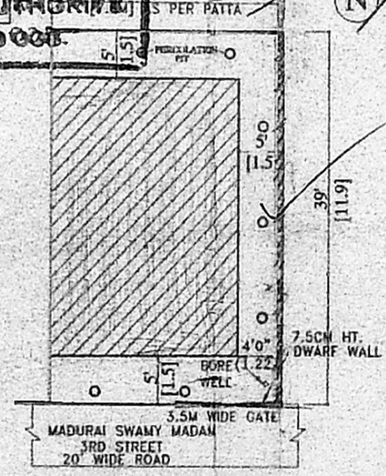

SITE PLAN
(SCALE- 1"=16')

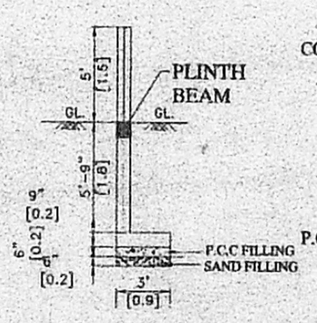

COMPOUND WALL DETAIL

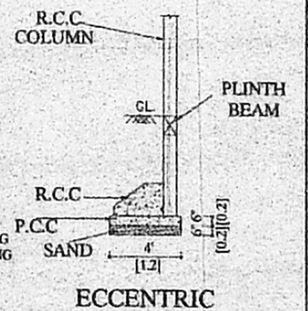

ECCENTRIC FOUNDATION DETAIL

THE PLAN SHOWING THE PROPOSED CONSTRUCTION OF RESIDENTIAL BUILDING AT BLOCK NO.10, IIIrd ST, D No. 22B, MADURAI SWAMY MADAM, SEMBIAM VILLAGE, COMPRISING S.NO.89/2, B.NO. 10,T.S NO. 1/21, NORTH CHENNAI, CHENNAI CORPORATION

JOINERY DETAILS

D	DOOR	3'6"X7'0"	1050X2100
D1	DOOR	3'0"X7'0"	900X2100
D2	DOOR	2'6"X7'0"	750X2100
W	WINDOW	4'6"X4'0"	1370X1200
W1	WINDOW	4'6"X2'6"	1370X0750
W2	WINDOW	6'0"X4'6"	1820x1370
V	VENTILATOR	2'0"X2'0"	600X600

AREA STATEMENT

TOTAL SITE AREA	1014 SQ.FT	94.2 SQ.M (AS PER DOC)
TOTAL SITE AREA	1000.68 SQ.FT	93.0 SQ.M (AS PER PATTA)
GROUND FLOOR AREA	520.8 SQ.FT	48.4 SQ.M

PLOT COVERAGE - 51.3%

F.S.I 0.5

PROPOSED		SCALE
ROAD		1"=8'
SITE BOUNDRY		
DRAWN BY	NK	N
DATE	22.4.03	

63215

APPLICANT'S SIGNATURE:

Arvind J

J. ARVIND, B.ARCH., A.I.I.A.
COUNCIL OF ARCHITECTURE
CA/2002/29777
LICENCED SURVEYOR - I CLASS
REGD. No. RA-424/02
CORPORATION OF CHENNAI
No. 2/PC6, MOGAPPAIR WEST,
CHENNAI-600 058.

LICENSED SURVEYOR