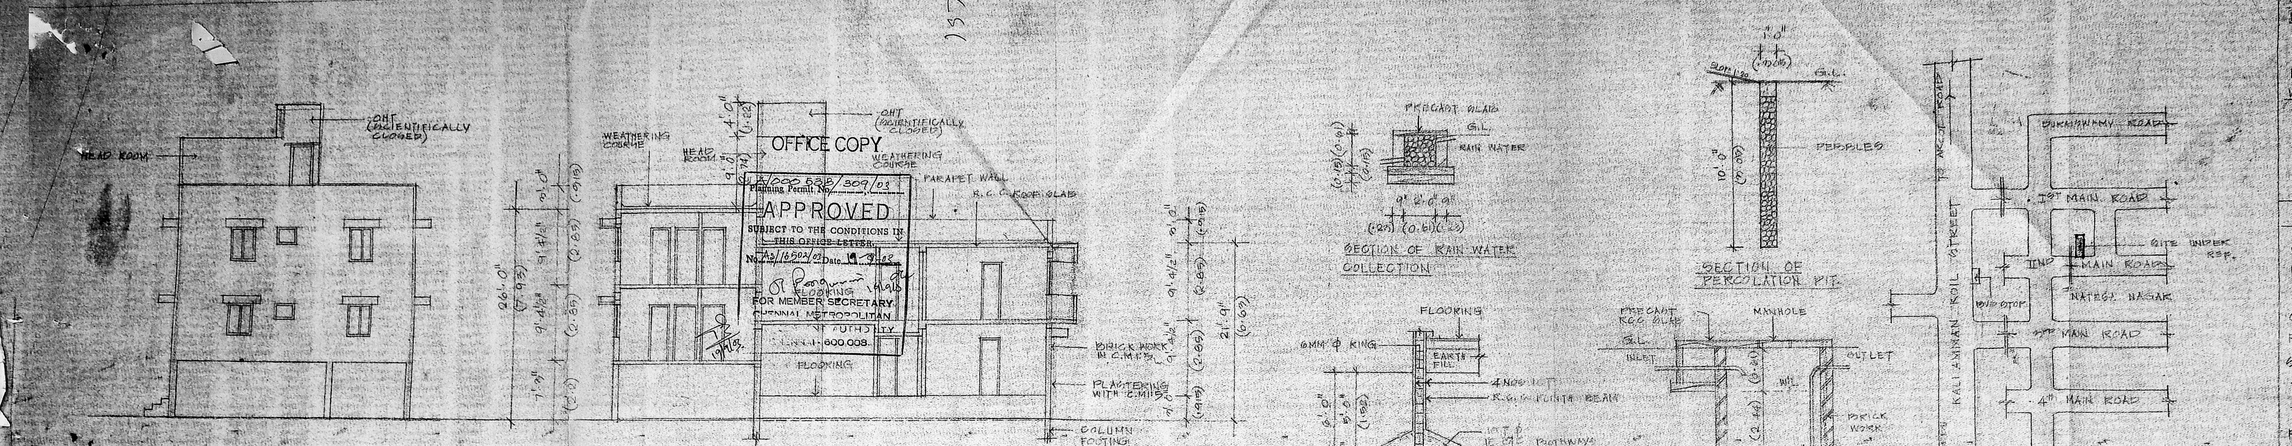

DOORS

D - 3'-6" x 7'-0" (1.06 x 2.13)

D1 - 3'-0" x 7'-0" (0.915 x 2.13)

D2 - 2'-6" x 7'-0" (0.76 x 2.13)

WINDOWS

W - 4'-0" x 4'-0" (1.22 x 1.22)

W1 - 2'-0" x 4'-0" (0.61 x 1.22)

W2 - 2'-0" x 2'-0" (0.61 x 0.61)

CMDA "A" CHANNEL

No. C. No.

Scrutiny No.

H.W.T.C.

AREA DETAILS

	SQ.FT	SQ.M
PLOT AREA -	2870	266.72
CAR PARKING -	558	51.85
G. FLOOR AREA -	1147	106.54
F. FLOOR AREA -	1765	164.02
S. FLOOR AREA -	725	67.37
HEAD ROOM -	158	14.68
TOTAL AREA -	3637	338.01
PLOT COVERAGE -	39%	
F.S.I - 1.26 < 1.5		

COLOUR INDEX

PROPOSED

ROAD

BOUNDARY

M. Gnanambal

OWNER

PLAN SHOWING THE PROPOSED RESIDENTIAL BUILDING AT PLOT NO - 603 II ND MAIN ROAD, NATESAN NAGAR - (OWNER'S PATTA) T.S.NO:58, BLOCK NO:3 OF NO 105, GENJERI VILLAGE SAIDAPET TALUK, CHENNAI CITY

SCALE - 1" = 8'-0"

S. SUNDARAM, B.C.E.,
Licensed Surveyor, Class-I (Lic. No. 27/2002-2003)
Corporation of Chennai and
Chennai Metropolitan Development Authority
PLOT NO: 4, 3RD CROSS, NANDANAM NAGAR,
KAVANGARAI, PUZHAL (P.O.),
CHENNAI-600 066.

LICENSED SURVEYOR