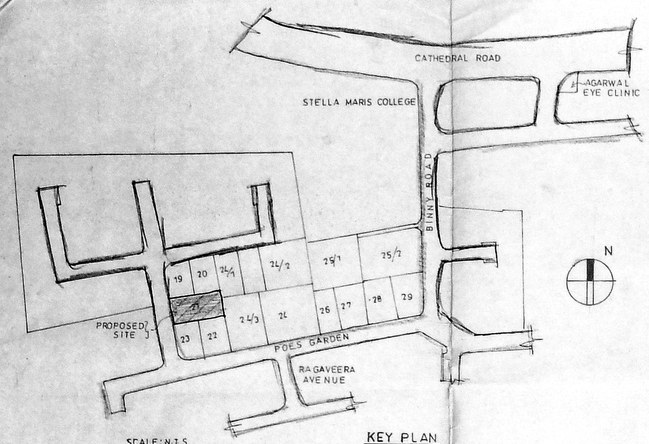

SCALE: N.T.S

KEY PLAN

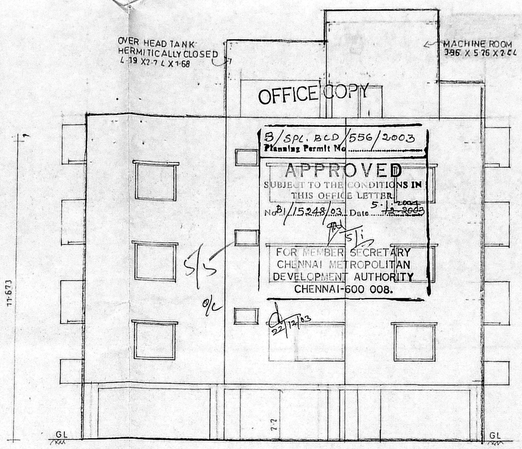

FRONT ELEVATION

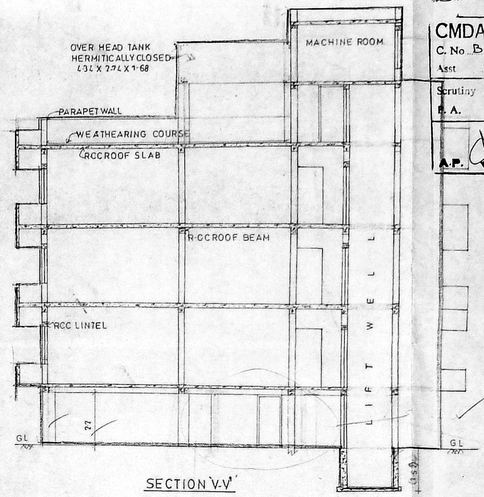

SECTION V-V

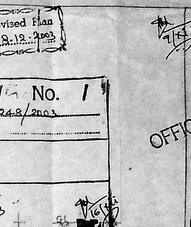

R.C.C COLUMN DETAIL

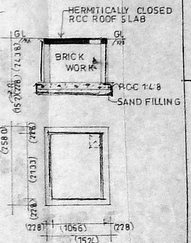

SUMP DETAIL

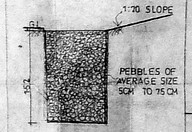

(TO COLLECT THE RAIN WATER IN ORDER TO RECHARGE GROUND WATER)

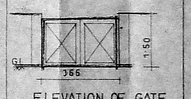

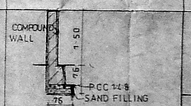

SECTION OF COMPOUND WALL

SCHEDULE OF JOINERY

MD	MAIN DOOR	3'3" X 7'0"
D	DOOR	3'0" X 7'0"
D	DOOR	2'6" X 7'0"
W	WINDOW	5'0" X 4'6"
KW	KITCHEN WINDOW	4'0" X 4'6"
V	VENTILATOR	3'0" X 2'0"
FW	FRENCH WINDOW	7'6" X 7'0"

AREA STATEMENT — SMT

PLOT EXTENT	837.51
FIRST FLOOR	398.26
SECOND FLOOR	398.26
THIRD FLOOR	398.26
AREA IN STILT	35.83
TOTAL	1271.36
PLOT COVERAGE	48%
F.S.I	1.47

REVISED PLAN FOR PROPOSED APARTMENT AT PLOT NO-21, DOOR NO-NEW 24, OLD 88, POES GARDEN, CHENNAI 86.

IN RS NO 1567/27, BLOCK NO 31 OF MYLAPORE DIVISION, DIVISION NO 113, ZONE VII, CORPORATION OF CHENNAI.

PPA-NO-B1/29229/02, DATED-30/01/03
CEBA-NO-234/2003, DATED-28/05/03

CAR PARKING 5.03 X 2.51 12 NOS.

COLOUR CODE

PROPOSED
ROAD
BOUNDARY
SEWER LINE

SCALE 1:100 — DRAWN BY: S.S.KUMAR

DATE

ARCHITECTS:

K. JAMAL MOHIDEEN, B.ARCH., A.-U.A
30, KRISHNASWAMY AVENUE,
LUZ, CHENNAI-600 004.
CORPORATION OF CHENNAI-R.A 116

JAMAL AND SUDHAKAR
NO 32, KRISHNASWAMY AVENUE,
MYLAPORE, CHENNAI-600 004.

OWNER:

K.R. Jayalakshmi
Vaheeswaran
Padma Govindaraj
Sridevi Thiruvenkatachari
Nalini Deorkar

SITE AND STILT FLOOR PLAN

TYPICAL FLOOR PLAN (FIRST SECOND AND THIRD)

TERRACE FLOOR PLAN

NOTE: ALL DIMENSIONS ARE IN METRE