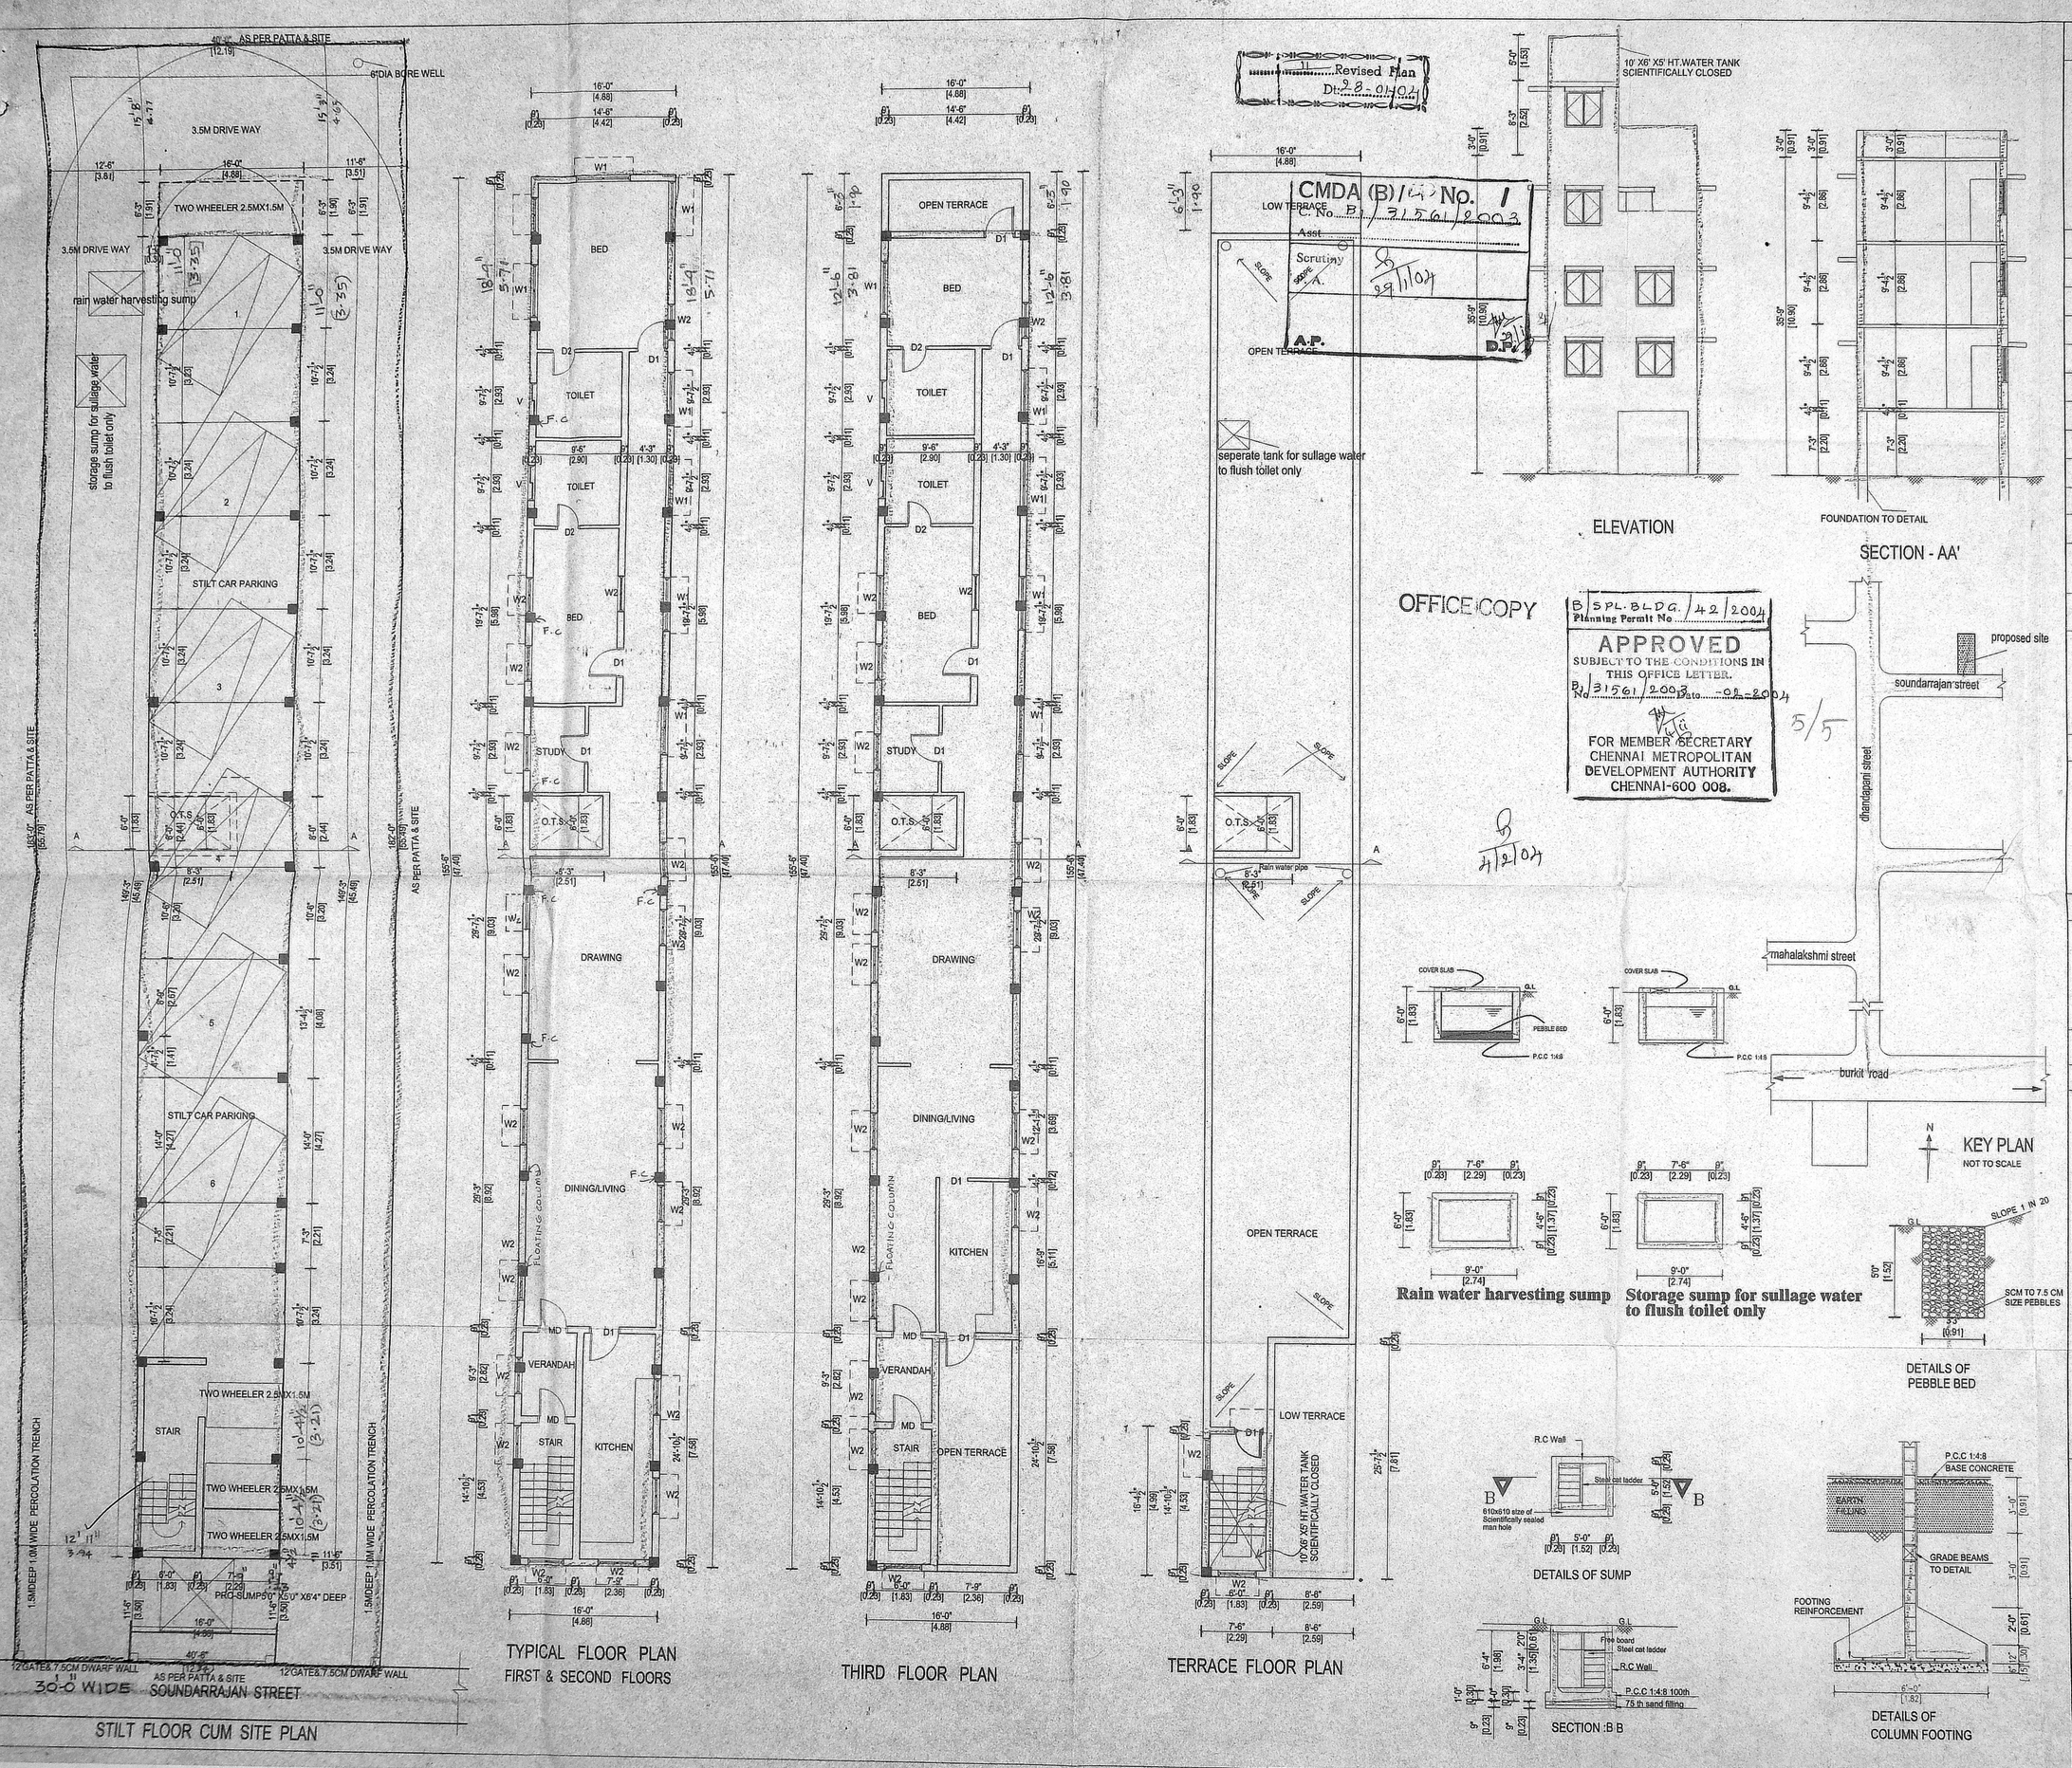

SCHEDULE OF JOINERY

MD- MAIN DOOR	3'3"x7'0"	0.99x2.10
D1-DOOR	3'0"x7'0"	0.91x2.10
D2-DOOR	2'6"x7'0"	0.76x2.10
W1-WINDOW	6'0"x4'6"	1.82x1.37
W2-WINDOW	4'6"x4'6"	1.37x1.37
KW-WINDOW	4'6"x3'6"	1.37x1.37
V- VENTILATOR	2'0"x2'0"	0.61x0.61

AREA STATEMENT

	SQ.FT	SQ.M
TOTAL PLOT AREA (AS PER SITE)	7353.0	683.11
AREA COVERED UNDER F.S.I.		
STILT FLOOR	344.00	31.96
FIRST FLOOR	2438.50	226.54
SECOND FLOOR	2438.50	226.54
THIRD FLOOR	2120.69	197.02
TOTAL F.S.I. AREA	7341.69	682.07
AREA COVERED UNDER NON F.S.I.		
STILT FLOOR	1934.5	179.78
COVERAGE	35.52 %	
F.S.I.	1.00	

COLOUR INDEX

PROPOSED

ROAD

BOUNDARY

REFERENCE

SCALE : 1"-8'0"

N

PROPOSED RESIDENTIAL BUILDING AT DOOR NO, 24, NEW NO 20 ,SOUNDARRAJAN STREET T. NAGAR , T.S NO7464, BLOCK NO 132 OF T. NAGAR, CHENNAI -17.

CHENNAI CORPORATION. ZONE NO ; 8

CHENNAI CORPORATION. DIVTSION NO ; 127

OWNER'S SIGNATURE

S. ATHIYAMAN, B.E.,
Class-I, Licensed Surveyor - No. 192
Corporation of Chennai
5, Nathamuni Street, T. Nagar,
Chennai - 17. Phone : 2815 6824
Mobile 31038440

LICENSED SURVEYOR