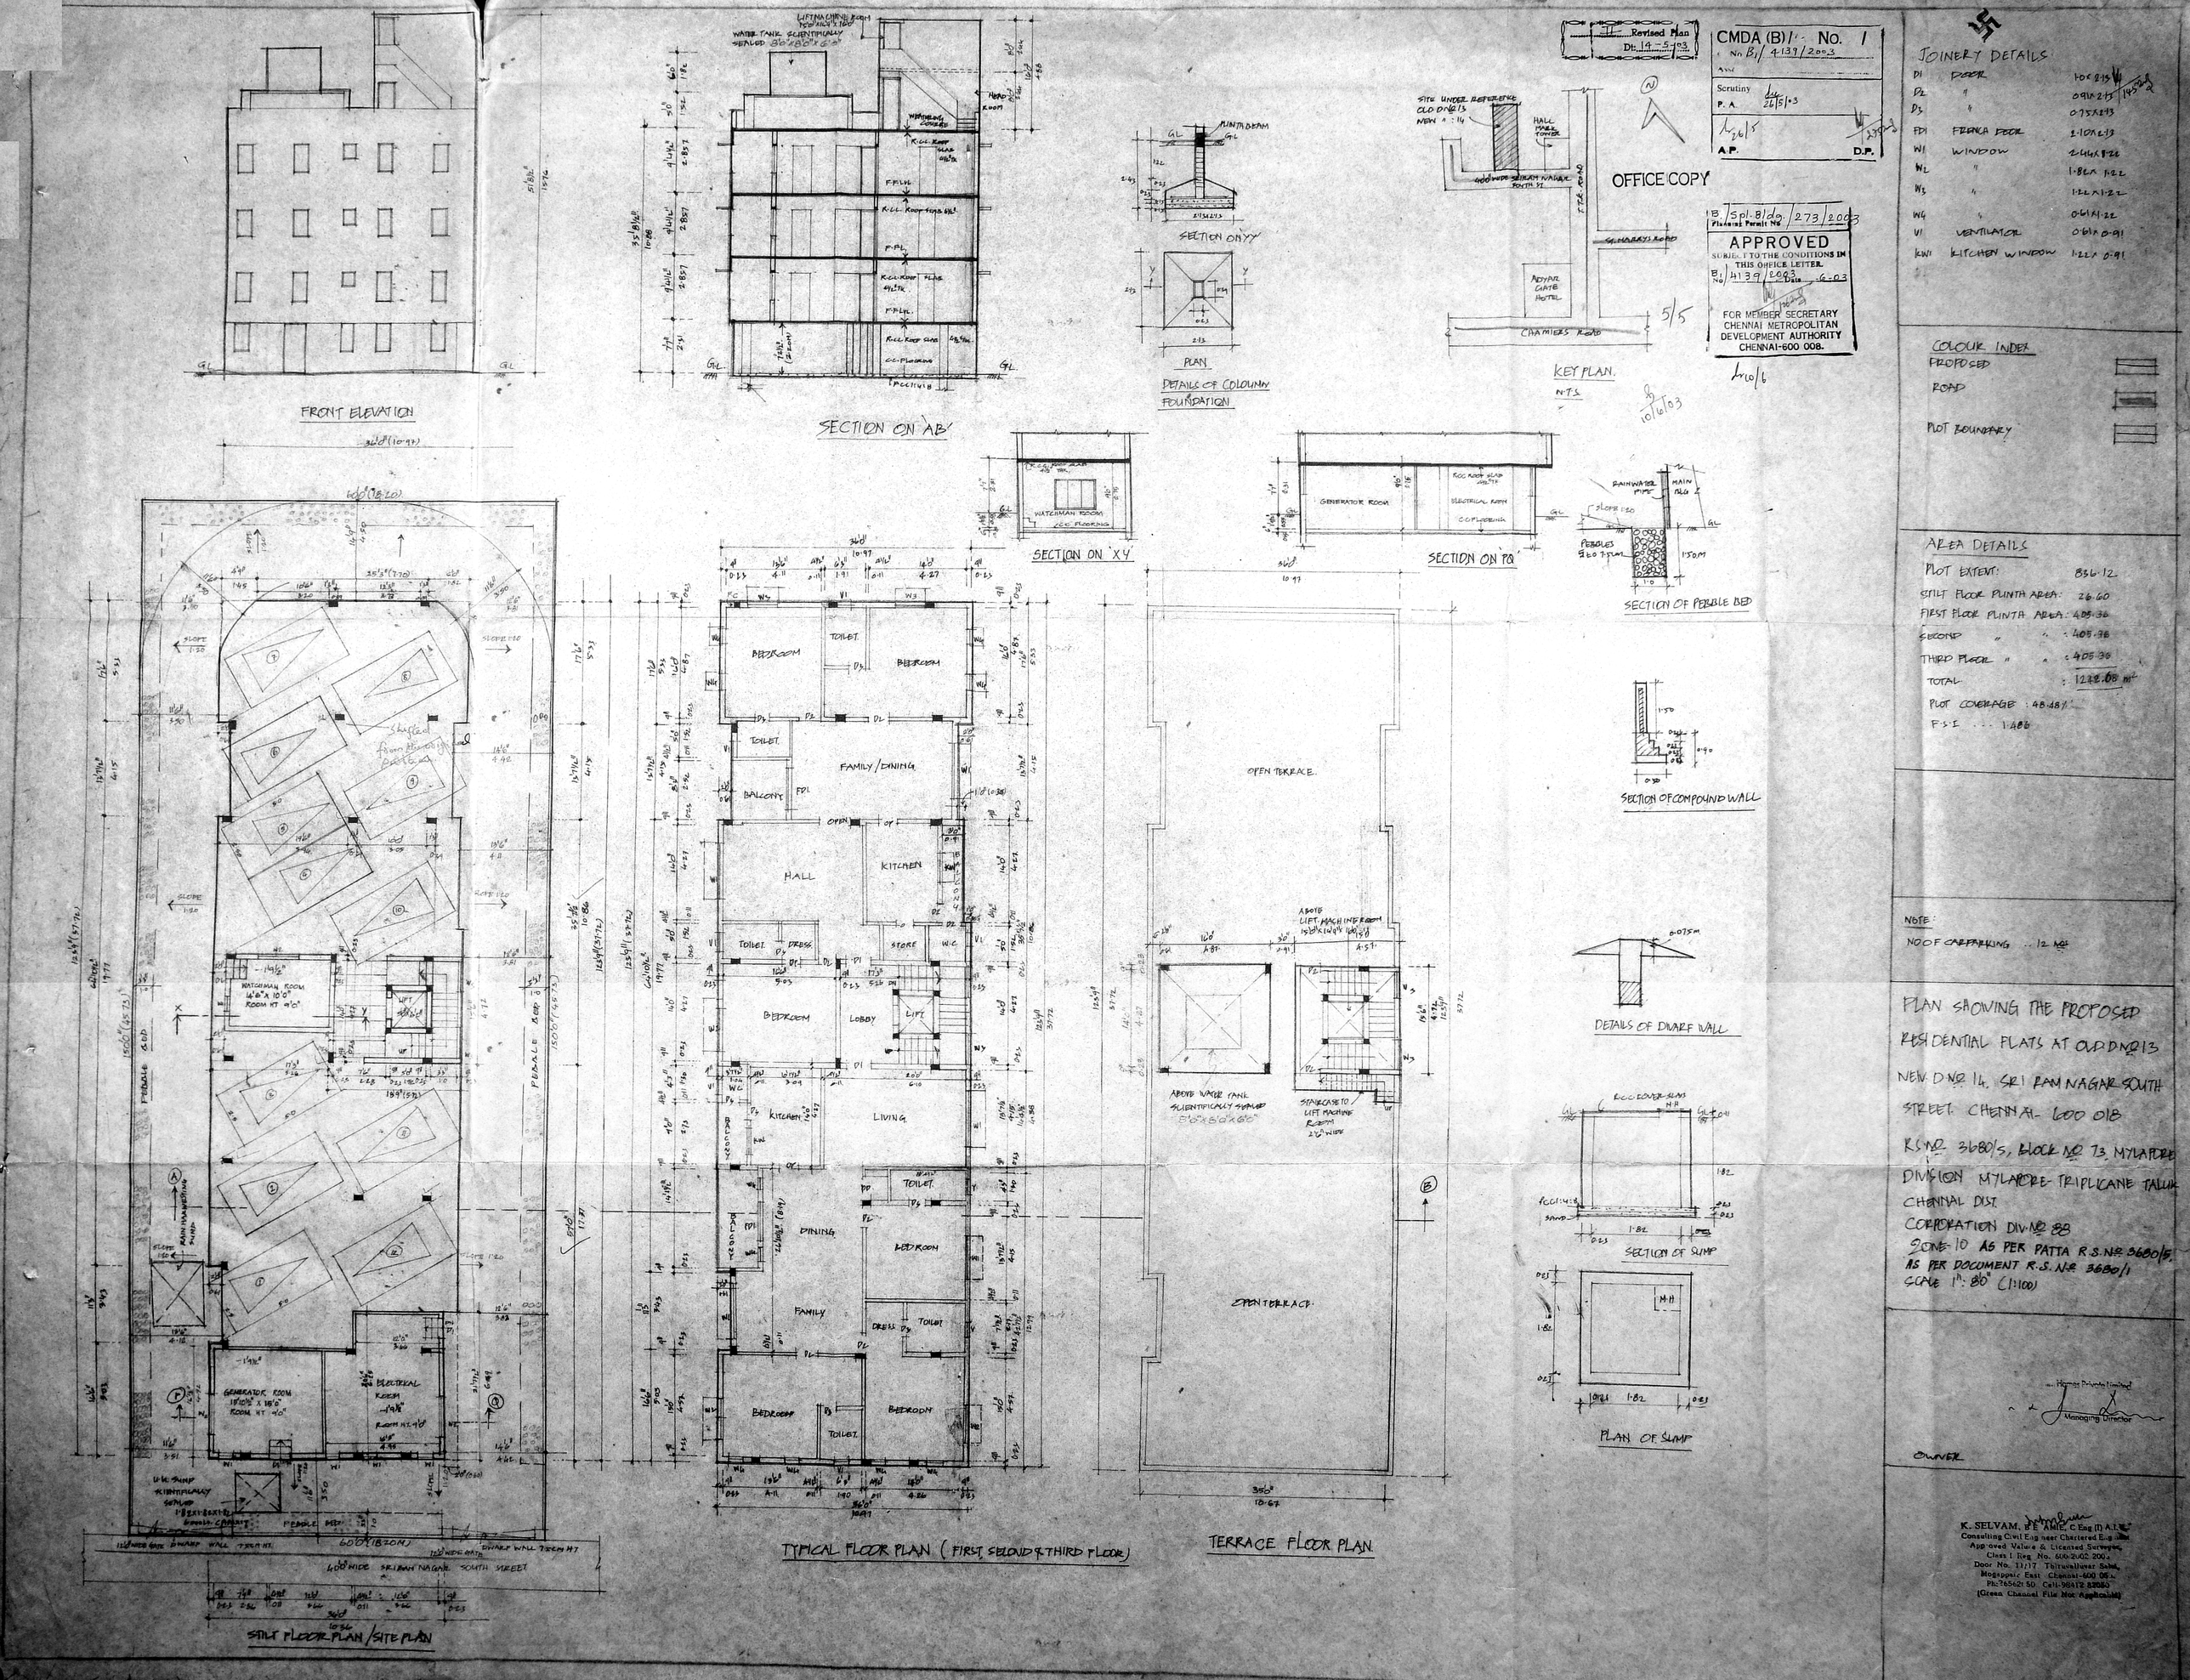

JOINERY DETAILS

D1	DOOR	1.0x2.13
D2	"	0.91x2.13
D3	"	0.75x2.13
FD1	FRENCH DOOR	2.10x2.13
W1	WINDOW	2.44x1.22
W2	"	1.82x1.22
W3	"	1.22x1.22
W4	"	0.61x1.22
V1	VENTILATOR	0.61x0.91
KW1	KITCHEN WINDOW	1.22x0.91

COLOUR INDEX

PROPOSED

ROAD

PLOT BOUNDARY

AREA DETAILS

PLOT EXTENT:	836.12
STILT FLOOR PLINTH AREA:	26.60
FIRST FLOOR PLINTH AREA:	405.36
SECOND " " :	405.36
THIRD FLOOR " " :	405.36
TOTAL :	1242.68 m²
PLOT COVERAGE :	48.48%
F.S.I. ...	1.486

NOTE:

NO OF CARPARKING .. 12 NOS

PLAN SHOWING THE PROPOSED RESIDENTIAL FLATS AT OLD D.No 13 NEW D.No 14, SRI RAM NAGAR SOUTH STREET, CHENNAI- 600 018

R.S.No 3680/5, BLOCK No 73, MYLAPORE DIVISION MYLAPORE-TRIPLICANE TALUK CHENNAI DIST.

CORPORATION DIV. No 88

ZONE-10 AS PER PATTA R.S.No 3680/5, AS PER DOCUMENT R.S.No 3680/1

SCALE 1" : 8'0" (1:100)

Homes Private Limited

Managing Director

OWNER

K. SELVAM, B.E. AMIE, C.Eng (I) A.I.E.
Consulting Civil Engineer Chartered Engineer
Approved Valuer & Licensed Surveyor,
Class I Reg. No. 600-2002-2003
Door No. 11/17 Thiruvalluvar Salai,
Mogappair East Chennai-600 05.
Ph: 26562150 Cell-98412 82050
(Green Channel File Not Applicable)