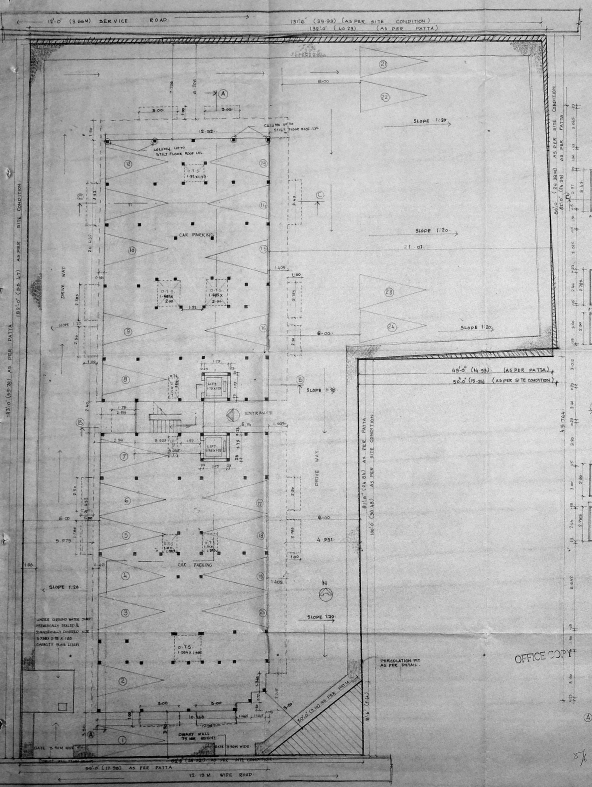
SITE CUM STILT FLOOR PLAN
OFFICE COPY
APPROVED
FIRST FLOOR PLAN
SECOND FLOOR PLAN
OFFICE COPY
CMDA (S) No. 1
PROPOSED CONSTRUCTION OF RESIDENTIAL BUILDING AT OLD DOOR NO 7 NEW DOOR NO 10, SOUTH AVENUE SRINAGAR COLONY SAIDAPET IN S.NO 3 2b, 2b, 2b, OF BLOCK NO 4 OF VENKATAPURAM VILLAGE MAMBALAM GUINDY TALUK CHENNAI 600015
COLOUR CODE
PROPOSED
ROAD
BOUNDARY
SCALE 1:100
DATE 11.2.03
SHEET NO 1 of 2
OWNER
ESTATE MANAGER
ARCHITECT
PRASAD INTERIORS
NOTE: ALL DIMENSIONS ARE IN METRE

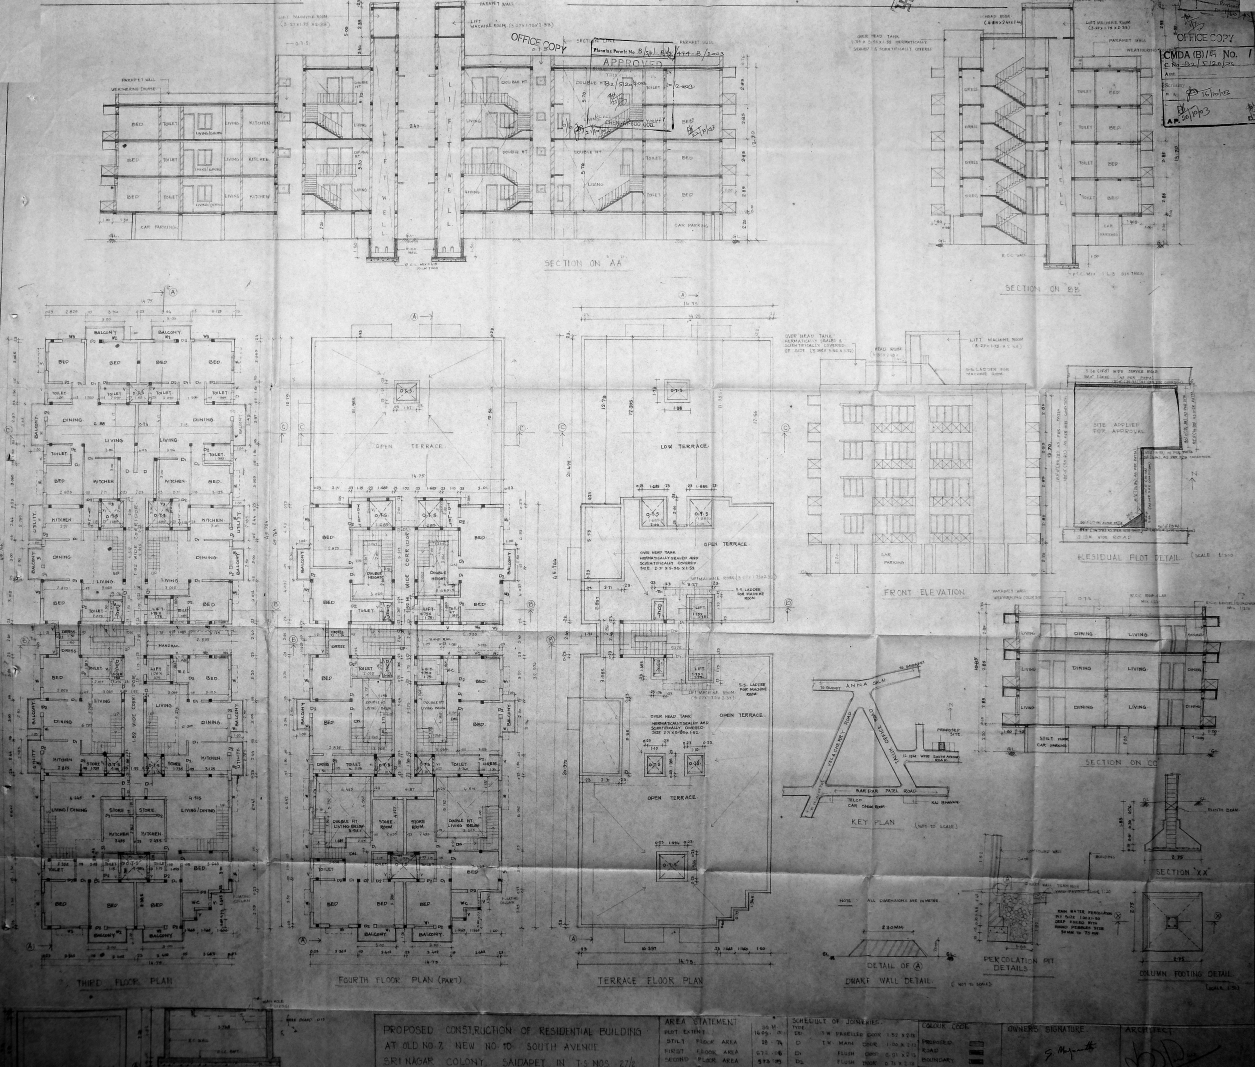
OFFICE COPY
APPROVED
CMDA (B)/F No. 7
SECTION ON 'AA'
SECTION ON 'BB'
THIRD FLOOR PLAN
FOURTH FLOOR PLAN (PART)
TERRACE FLOOR PLAN
FRONT ELEVATION
RESIDUAL PLOT DETAIL
SECTION ON CC
KEY PLAN
SECTION 'XX'
DETAIL OF (A)
DWARF WALL DETAIL
PERCOLATION PIT DETAILS
COLUMN FOOTING DETAIL
PROPOSED CONSTRUCTION OF RESIDENTIAL BUILDING
AT OLD NO. 7, NEW NO. 10, SOUTH AVENUE
SRI NAGAR COLONY, SAIDAPET, DL T.S. NOS. 27
AREA STATEMENT
SCHEDULE OF JOINERY
COLOUR CODE
OWNERS SIGNATURE
ARCHITECT

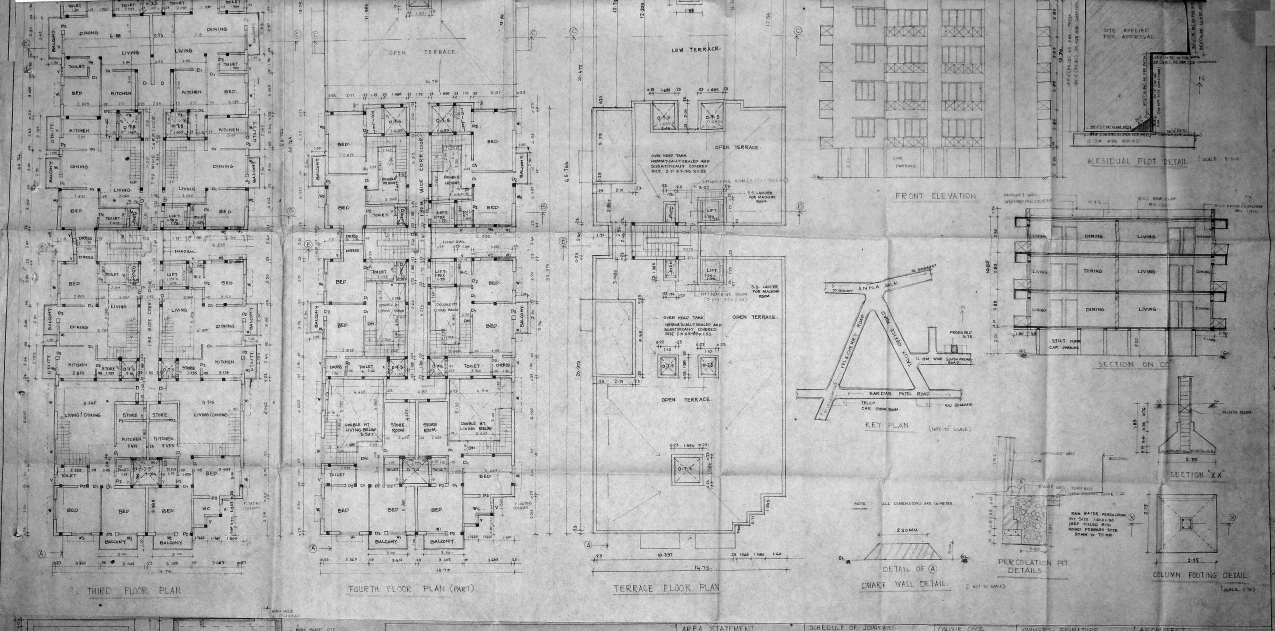
THIRD FLOOR PLAN
FOURTH FLOOR PLAN (PART)
TERRACE FLOOR PLAN
FRONT ELEVATION
RESIDUAL PLOT DETAIL
SECTION ON CC
KEY PLAN
SECTION XX
DETAIL OF (A)
SHORT WALL DETAIL
PERCOLATION PIT DETAILS
COLUMN FOOTING DETAIL
DETAIL OF UNDER GROUND WATER SUMP
SECTION AA
PROPOSED CONSTRUCTION OF RESIDENTIAL BUILDING AT OLD NO. 7, NEW NO. 10, SOUTH AVENUE SRINAGAR COLONY, SAIDAPET IN T.S NOS. 27/2, 27/3, 27/6 OF BLOCK NO. 7 OF VENKATAPURAM VILLAGE, MAMBALAM-GUINDY TALUK, CHENNAI-600 015.
AREA STATEMENT
SCHEDULE OF JOINERY
COLOUR CODE
OWNERS SIGNATURE
ARCHITECT
PRASAD N. TADIKONDA
SCALE 1:100
DATE 15.02.99
DRAWN BY M. RASEENA
SHEET No. 2 OF 2.