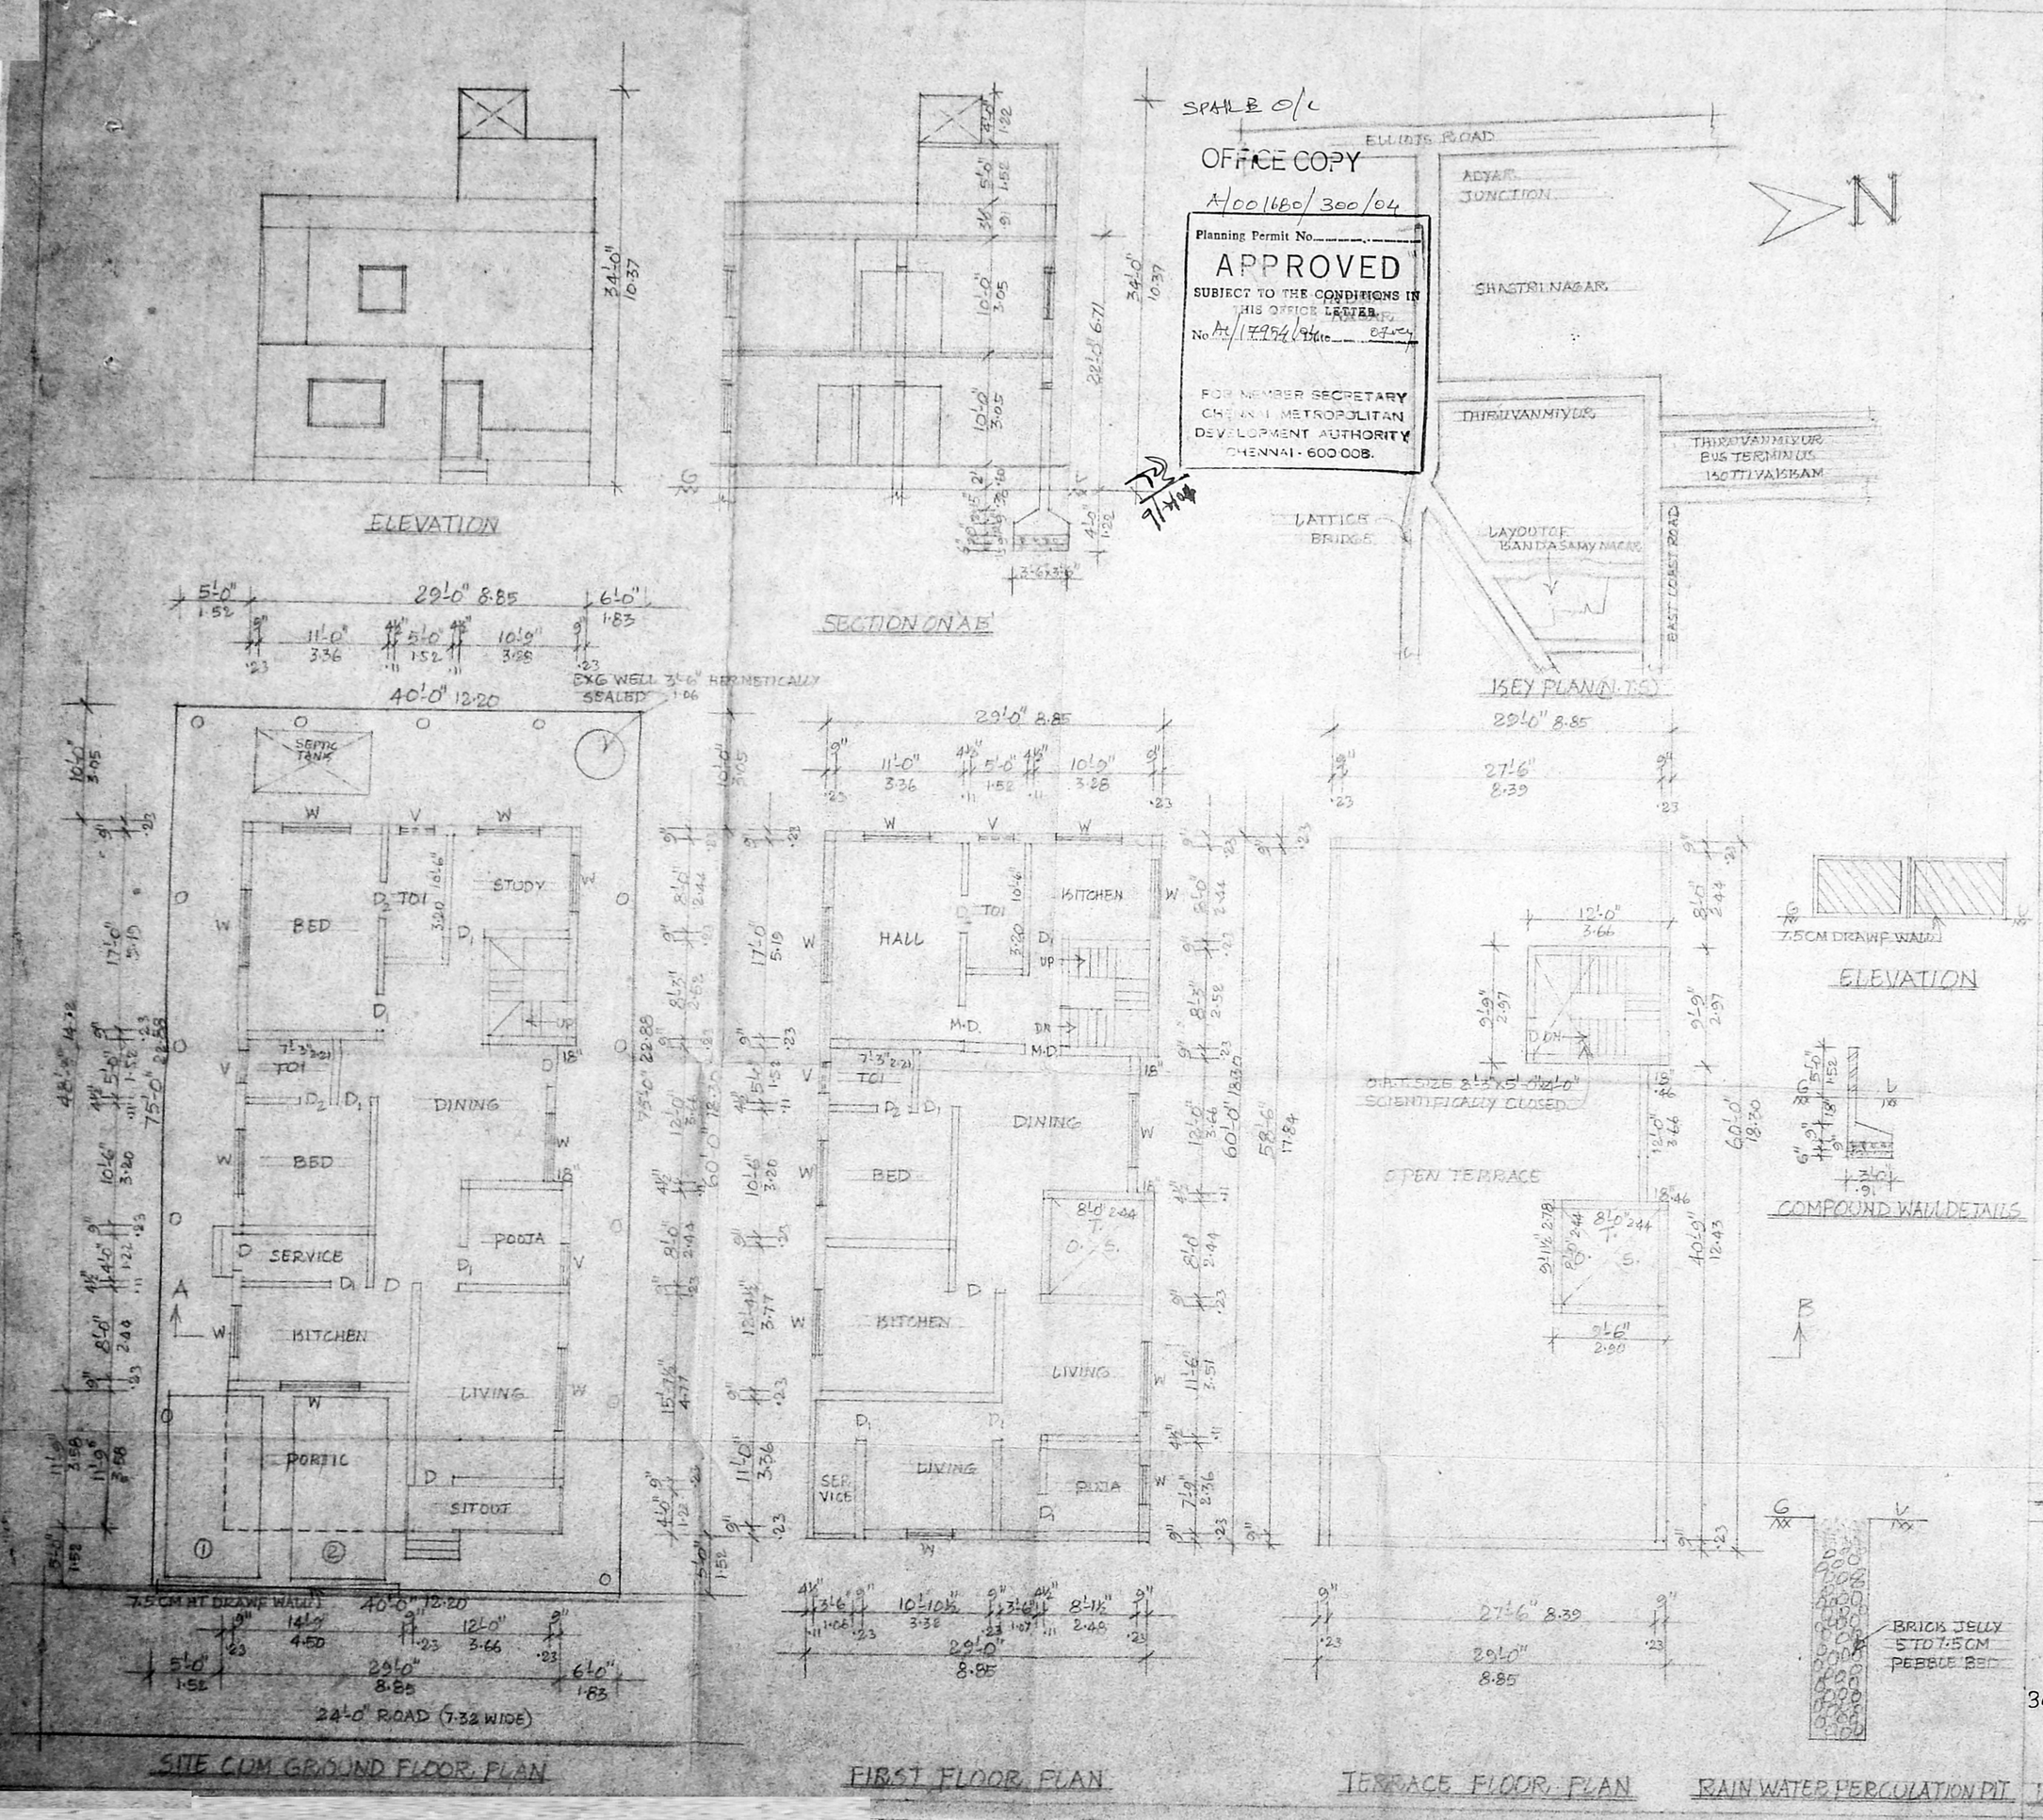

SPECIFICATION

SAND FILLING
P.C.C. 1:4:8 MIX
R.C.C. COLUMN SIZE 5"x9"
BRICK WORK IN C.M. 1:6 MIX
R.C.C. LINTEL & ROOF SLAB
PLASTERING IN C.M. 1:3 MIX
FLOORING IN MOSAIC TILES
PARAPET
WEATHERING COURSE

CMDA "A" CHANNEL
C. No. A1/17954/04
Scrutiny Plan
P.A.I.
A.P.
D.P.

SPAIL B O/C

SCHEDULE OF JOINERY

D	DOOR	
D1	"	3'-0"x7'-0"
D2	"	
W	WINDOW	6'-6"x4'-6"
Scrutiny Plan		4'-6"x4'-6"
P.A.I.		4'-0"x4'-6"
V	VENTILATOR	1'-6"x2'-0"

CMDA "A" CHANNEL
C. No. A1/17954/04
Scrutiny Plan
P.A.I.
A.P.
D.P.

COLOUR REFERENCE

EXISTING
PROPOSED
SITE BOUNDRY
ROAD

AREA STATEMENT

PLOT EXTENT	3000 SFT	279.00 M²
GROUND FLOOR	1722 "	160.15 "
FIRST FLOOR	1658 "	154.19 "
TOTAL PLINTH AREA	3380 "	314.34 "
PLOT COVERAGE	57%	
F.S.I.	1.13	

PLAN SHOWING THE PROPOSED ADDITION CONSTRUCTION AT PLOT NO:-142, 24'-0" ROAD KANDASAMY NAGAR, IN S.NO:- 115/19, PALAVAKKAM VILLAGE, TAMBARAM TALUK, KANCHEEPURAM DISTRICT.

SCALE: 1" = 8'-0"

OWNER

K.V. Venkataraman
Ph: 822 19 71
Er. K. V. VENKATARAMAN, D.C.E.,
Civil & Sanitary Engineering
Licensed Surveyor, Corporation of Chennai
No. 3, Neelakandan Street,
Nungambakkam, Chennai - 600 034.

3041

LICENSED SURVEYOR