OFFICE COPY

O.H.T. SCIENTIFICALLY CLOSED 1.98X1.5X1.5M 4000 LTS CAPACITY

STAIR HEADROOM

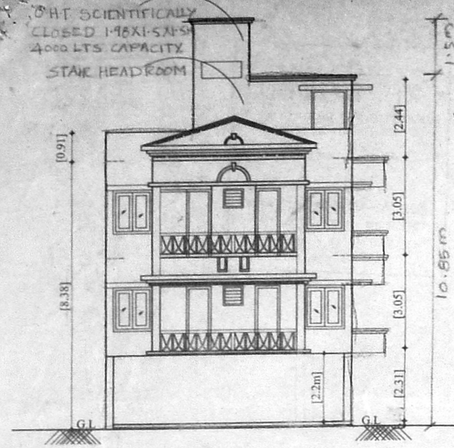

FRONT ELEVATION

Planning Permit No. A/100 1135/155/2004

APPROVED
SUBJECT TO THE CONDITIONS IN THIS OFFICE LETTER.
A/1508/04 OPEN TERRACE 2004
FOR MEMBER SECRETARY
CHENNAI METROPOLITAN DEVELOPMENT AUTHORITY
CHENNAI - 600 008.

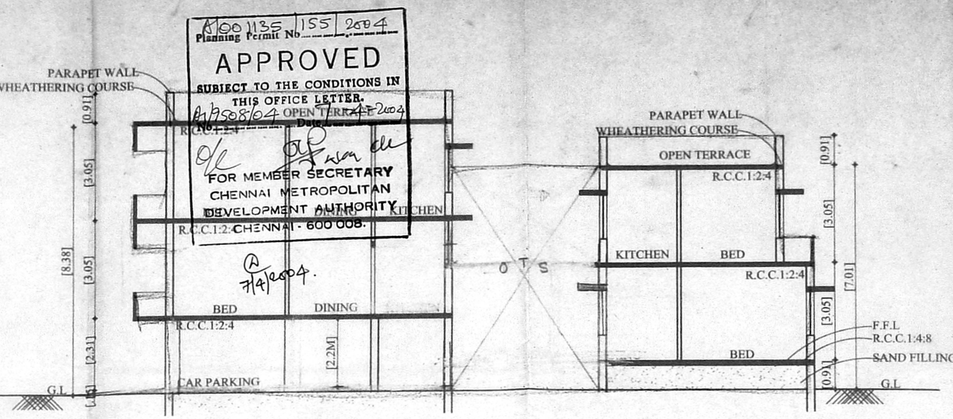

SECTION-AB

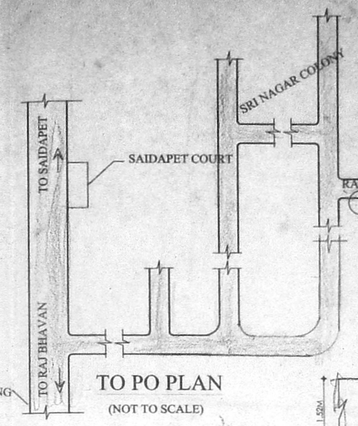

TO PO PLAN
(NOT TO SCALE)

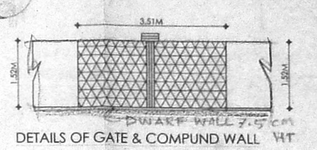

DETAILS OF GATE & COMPUND WALL

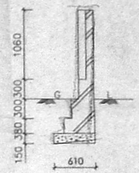

SECTION [X,X']

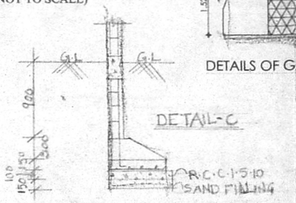

DETAIL-C

ONE SIDE FOOTING FOUNDATION IN SECTION

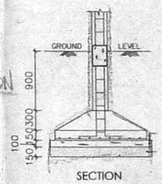

SECTION

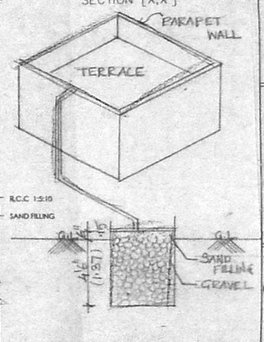

COLLECTION SUMP FOR HARVESTING FOR TEP

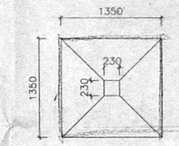

PLAN
FOUNDATION DETAIL
[SCALE: 1:50]

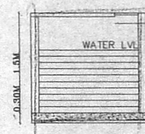

SECTION ON SUMP

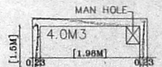

PLAN ON SUMP

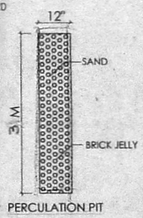

PERCULATION PIT

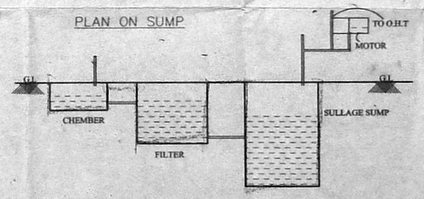

CROSS SECTION OF RECYCLING SULLAGE WATER

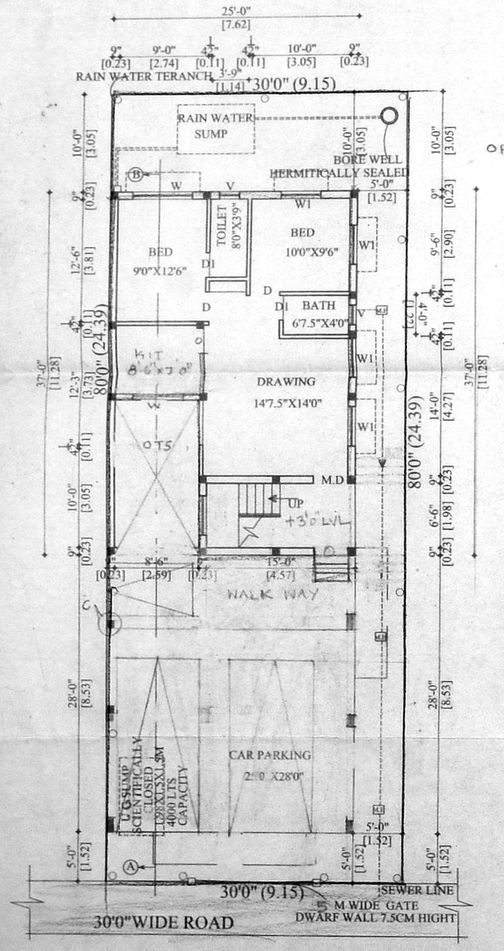

SITE CUM STILT& GROUND FLOOR PLAN

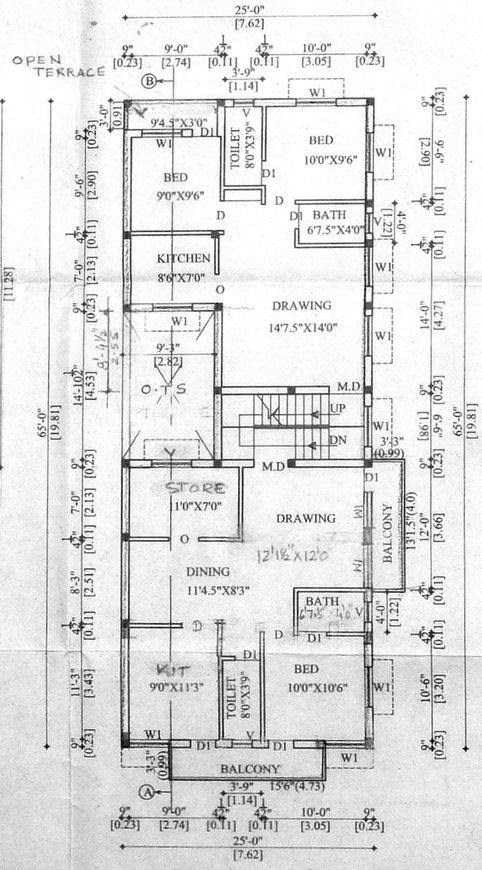

FIRST FLOOR PLAN

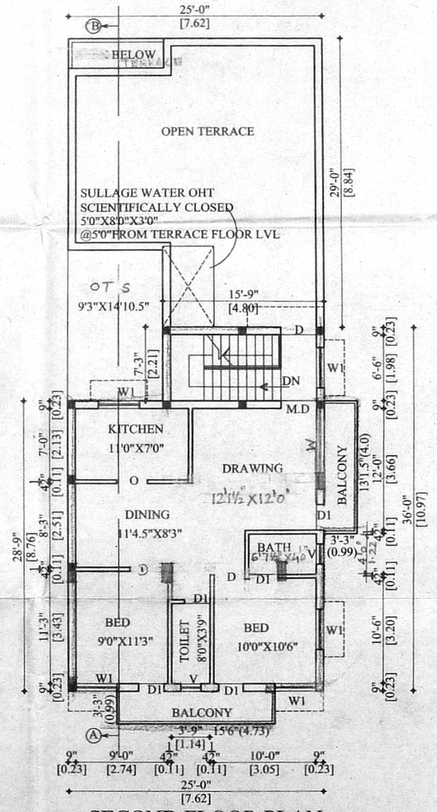

SECOND FLOOR PLAN
ABOVE STILT

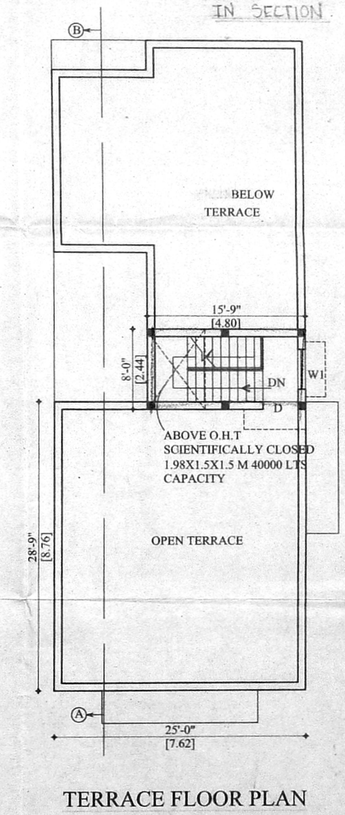

TERRACE FLOOR PLAN

N

SCHEDULE OF JOINERY:

TYPE	SIZE		
M.D	1050	2135	
D	915	2135	
D1	742	2135	
W	1830		C.W. GLAZED WINDOW
W1	1220		DO
V	610		C.W. GLAZED VENTILATOR

CMDA "A" CHANEL
C. No. A/1508/2004
Scrutiny Plan / Revised Plan
P.A.I. 2 / 9
D.P.

SPECIFICATION:

FOUNDATION	: R.C.C COLUMN FOOTINGS
BRICK WORK	: C.M 1:6 FOR SUPER STRUCTURE
PLASTERING	: C.M 1:5 FOR WALLS & 1:3 FOR CEILING
FLOORING	: MOSAIC FLOORING
CEMENT PAINT	: 2,COAT FOR WALLS & 1,EXTRA COAT FOR CEILING
R.C.C	: 1:2:4 FOR SLABS & LINTELS
WOOD WORK	: ALL WOOD WORKS IN BEST QUALITY TIMBER
WEATHERING COURSE	: B.JELLY LIME MORTAR OVER ROOF SLAB ONE LAYER OF COUNTRY TILES

COLOUR INDEX:

- PROPOSAL
- ROAD/STREET
- BOUNDARY/SITE

AREA STATEMENT SQ. M

PLOT EXTENT	222.97
G. FLOOR	85.93
FIRST FLOOR	144.21
SECOND FLOOR PART	85.62
TOTAL BUILTUP AREA	316.16
PLOT COVERAGE:	64.68%
F.S.I	1.42

PLAN SHOWING THE PROPOSED CONSTRUCTOIN OF THE RESIDENTIAL BUILDING AT POLT No. 4 DOOR NO:7/4(NEW).5A(OLD) S.NO:2/23 PART BLOCK 5 OF VENKATAPURAM VILLAGE RANGARAJAPURAM 1st STREET CORPORATION, DIV. NO:139, ZONE:9,SAIDAPET,CHENNAI-15

SCALE [1:100]

DATE:
DRAWN:

SIGNATURE OF OWNER

N.A.RANJAN NAVAMANEE
B.Arch.,A.I.I.A.,M.C.A.,
ARCHITECT-LICENSED SURVEYOR
COUNCIL REG. NO.CA/90/3127
CORPORATION OF CHENNAI
REG.NO.WUI/0160/90
6,14th CROSS STREET, CHENNAI-28
PH:24834716/65

LICENSED SURVEYOR