Inspection Report

Site visited on 14-09-04

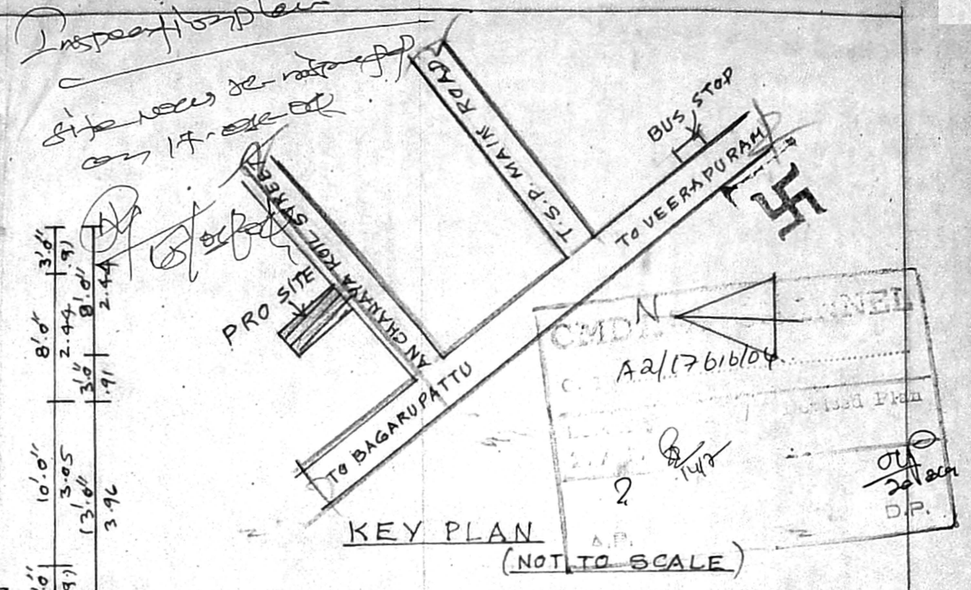

KEY PLAN
(NOT TO SCALE)

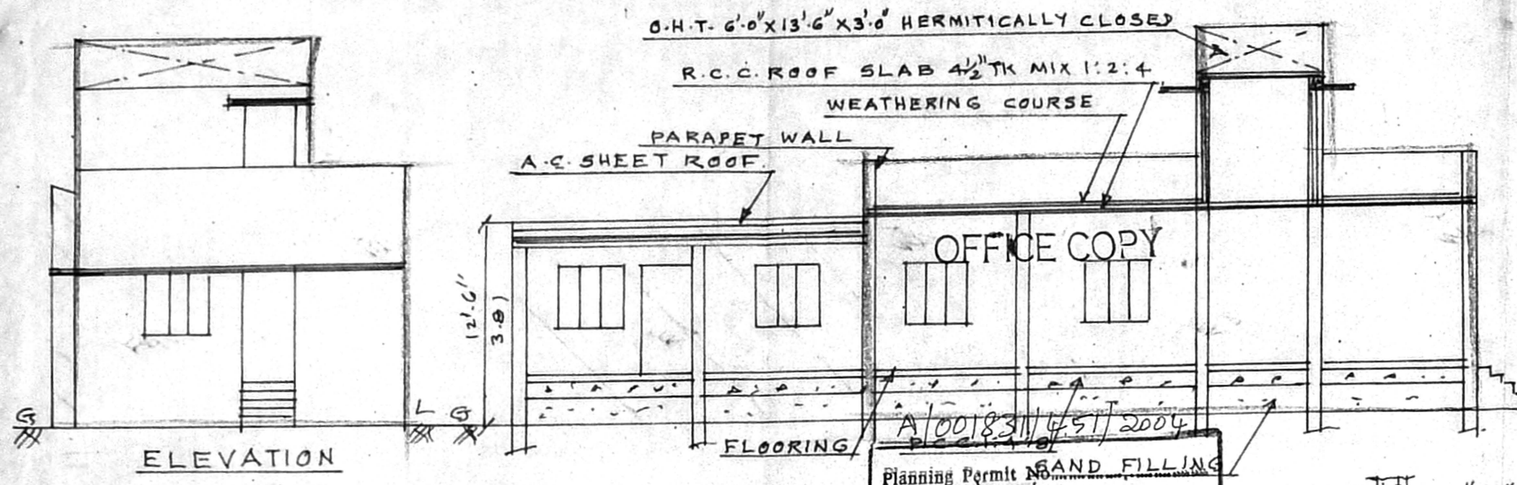

ELEVATION

SECTION ON A'B'

Planning Permit No. A/001831/451/2004

APPROVED
SUBJECT TO THE CONDITIONS IN THIS OFFICE LETTER.
No. A2/17616/2004 Date 13-09-2004

FOR MEMBER SECRETARY
CHENNAI METROPOLITAN DEVELOPMENT AUTHORITY
CHENNAI-600 008.

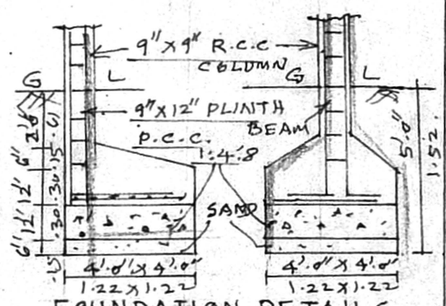

FOUNDATION DETAILS
SCALE:-1"=4'.0"

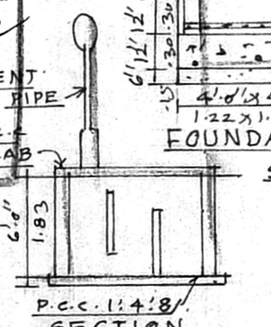

SECTION

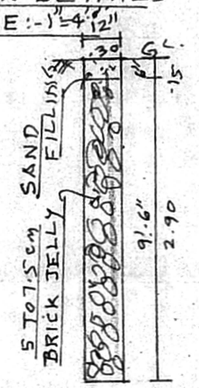

PERCULATION PIT.

PLAN
SEPTIC TANK

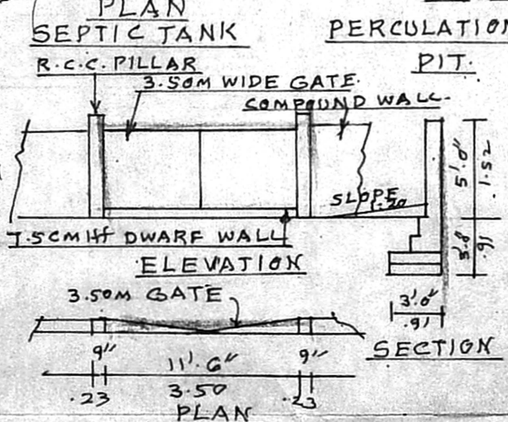

ELEVATION

SECTION

PLAN

GATE CUM COMPOUND WALL DETAILS

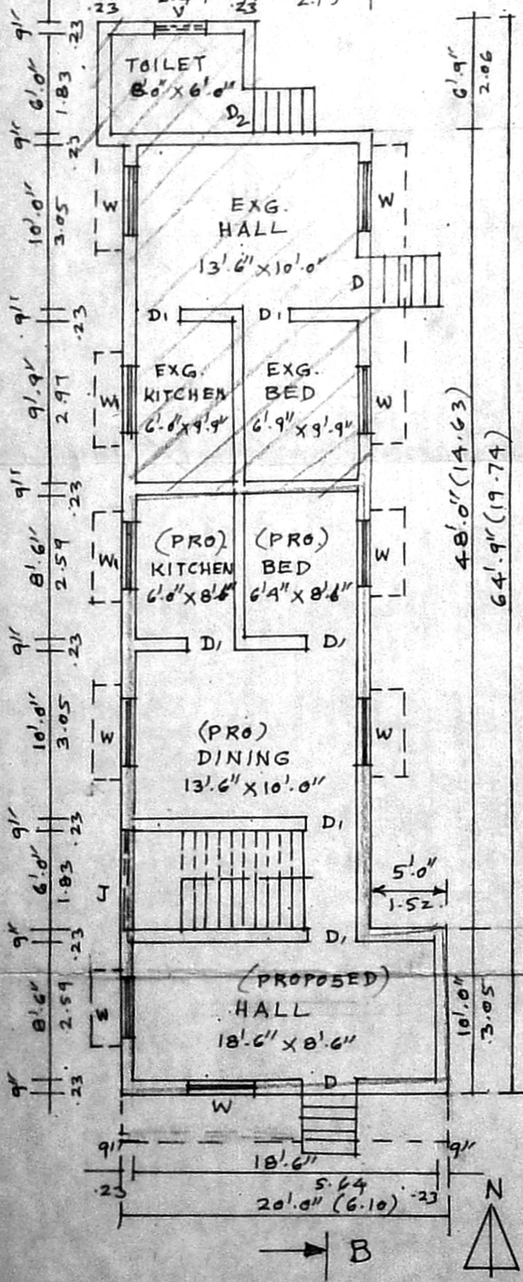

GROUND FLOOR PLAN

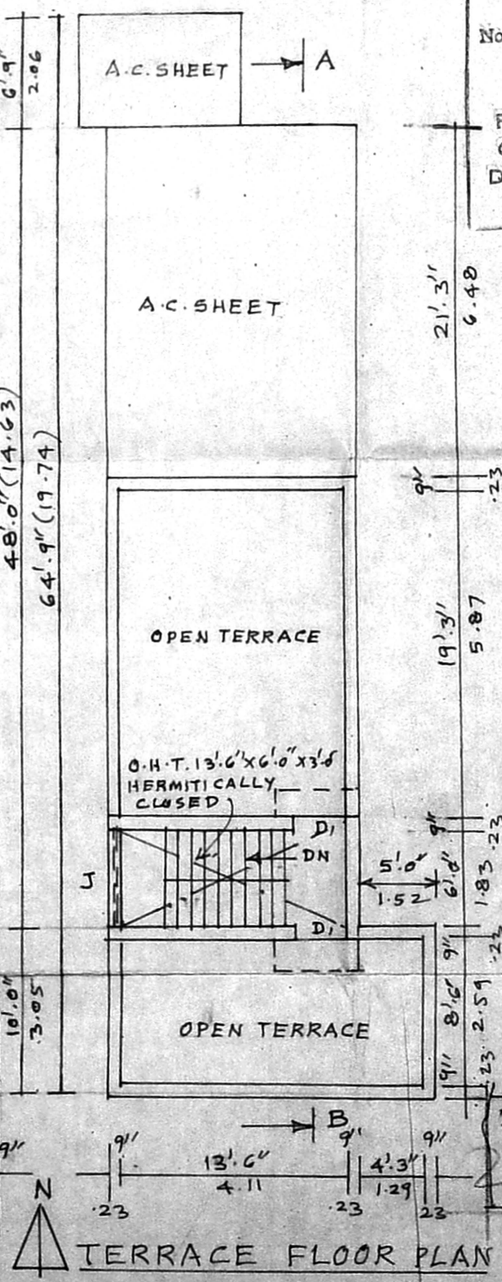

TERRACE FLOOR PLAN

SITE PLAN
SCALE:- 1"=16'.0"

PLAN SHOWING THE EXISTING BUILDING TO BE REGULISATION AND ADDITIONAL CONSTRUCTION OF RESIDENTIAL BUILDING AT D-No. 2/1, ANCHANAYA KOVIL STREET, IN S.No. 244/12B AS PER PATTA No. 3417 OF VEERAPURAM VILLAGE, MORAI PANCHAYAT, AMBATTUR TALUK, THIRUVALLUR DIST. VILLIVAKKAM PANCHAYAT UNION

SCALE:- 1" = 8'.0" (1:100)

OWNER: TMT. G. KANCHANA

JOINERY DETAILS

D	DOOR	3'.3"X7'.0"	1.00X2.13
D1	DOOR	3'.0"X7'.0"	0.91X2.13
D2	DOOR	2'.6"X7'.0"	0.76X2.13
W	WINDOW	4'.0"X4'.0"	1.22X1.22
W1	WINDOW	4'.0"X2'.6"	1.22X0.76
V	VENTILATOR	3'.0"X1'.6"	0.91X0.46
J	R.C.C. JALLY	6'.0"X4'.0"	1.83X1.22.

AREA DETAILS

	SQFEET	SQ.M.
PLOT EXTENT	= 3050	283.35
EXISTING GROUND FLOOR	= 391.88	36.40
PROPOSED GROUND FLOOR	= 590.00	54.81
TOTAL	= 981.88	91.21
F.S.I = 0.32	COVERAGE:- 32%	

COLOUR INDEX

REGULARISATION
PROPOSED
ROAD
SITE BOUNDARY

OWNER G. Kanchana

Morai

A.E. Suresh

A.E. SURESH DCE
Licensed Surveyor
Avadi Municipality
No, 39, New Mettu Street
Kovilpathagai
Avadi, Chennai 600 062
LICENSED SURVEYOR.