Revised Plan
Dt: 4/11/2009

CMDA (B)/Ch. No. 1
B1 26892/2004

OFFICE COPY

Planning Permit No. B/ 26892/ 563/ 2004

APPROVED
SUBJECT TO THE CONDITIONS IN THIS OFFICE LETTER
No. B1/26892/2004 Dt. 4/11/2009

FOR MEMBER SECRETARY
CHENNAI METROPOLITAN DEVELOPMENT AUTHORITY
CHENNAI - 600 008.

4/11/09

4/11/2009

FRONT ELEVATION

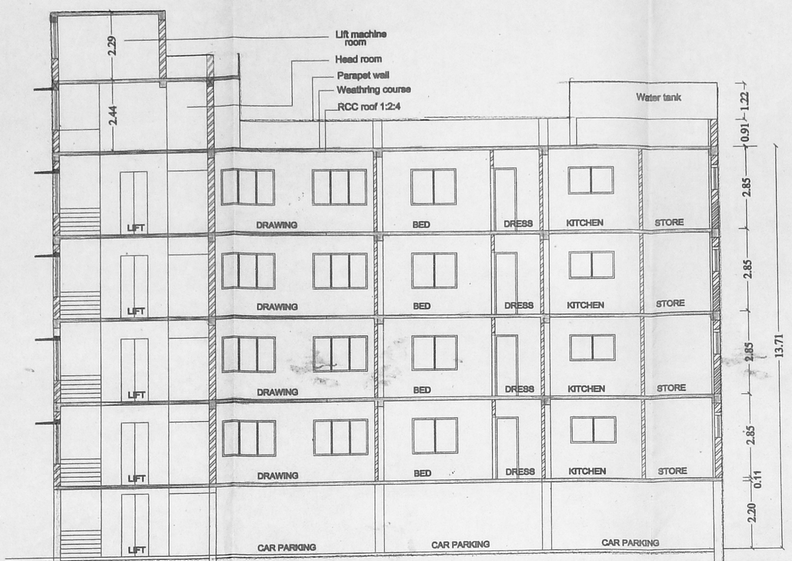

SECTION AT 'A'A

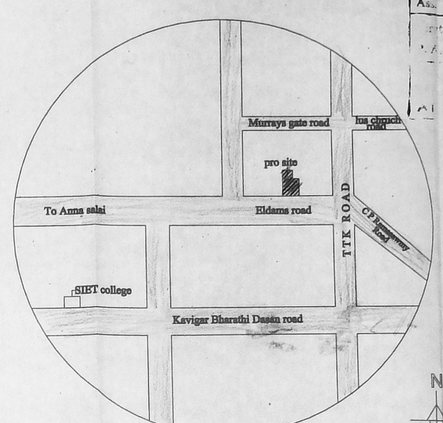

KEY PLAN (TOPO PLAN SHOWING ADJOINING AREA TO A RADIUS OF 150 metre)

JOINERY SCHEDULE

MD	MAIN DOOR	3'6" x 7'0" 1.07 x 2.14
D	DOOR	2'10" x 7'0" 0.91 x 2.14
D1	"	2'6" x 7'0" 0.76 x 2.14
W	WINDOW	6'0" x 4'6" 1.83 x 1.37
W1	WINDOW	5'0" x 4'6" 1.52 x 1.37
KW	KITCHEN WINDOW	5'0" x 4'6" 1.52 x 1.37
V	VENTILATOR	3'0" x 2'6" 0.91 x 0.76

AREA STATEMENT

PLOT AREA : 817.82 sq.m

	SQ.FT	SQ.M
STILT FLOOR AREA	396.55	36.84
FIRST FLOOR AREA	3201.22	297.40
SECOND FLOOR AREA	3201.22	297.40
THIRD FLOOR AREA	3201.22	297.40
FOURTH FLOOR AREA	3201.22	297.40
TOTAL BUILTUP AREA	13201.43	1226.44

F.S.I - 1.499
PLOT COVERAGE = 36.36%

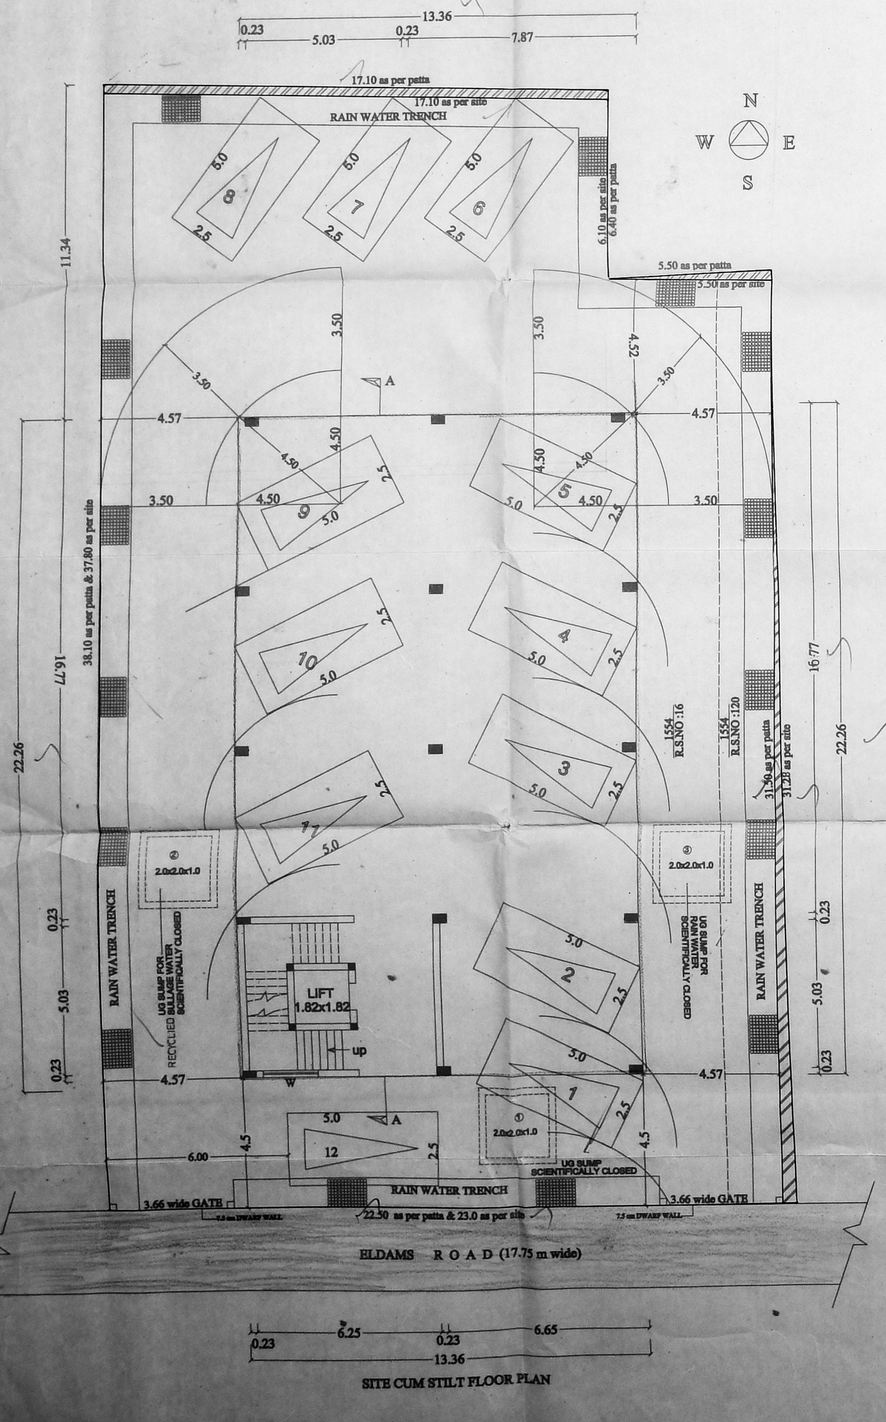

SITE CUM STILT FLOOR PLAN

N
W E
S

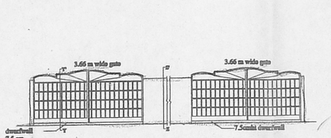

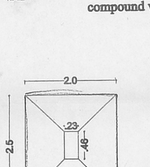

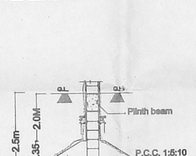

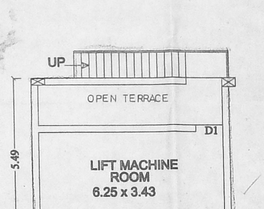

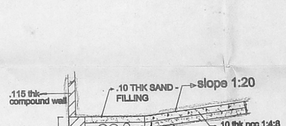

RAIN WATER - HARVESTING TRENCH.
SCALE:1:50

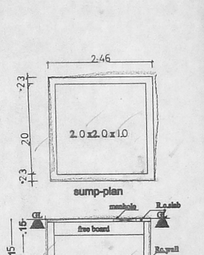

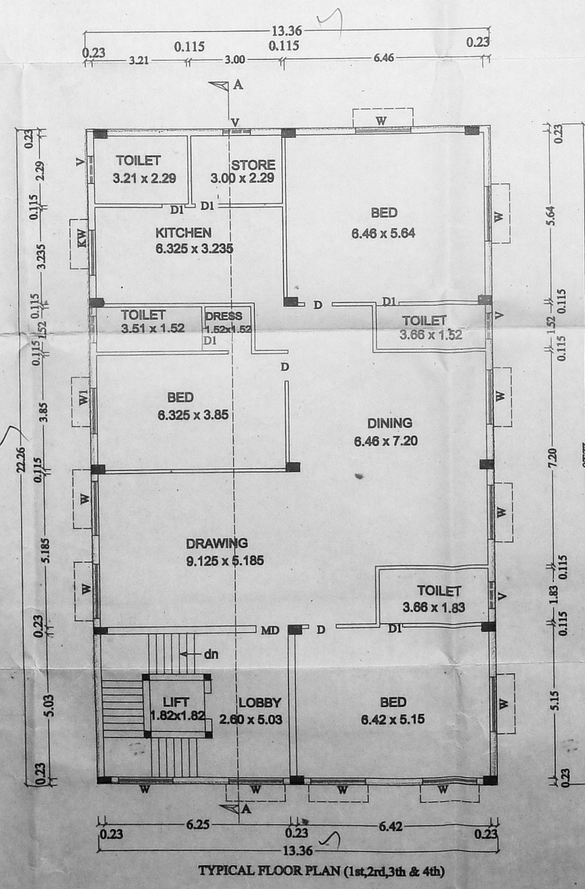

TYPICAL FLOOR PLAN (1st,2rd,3th & 4th)

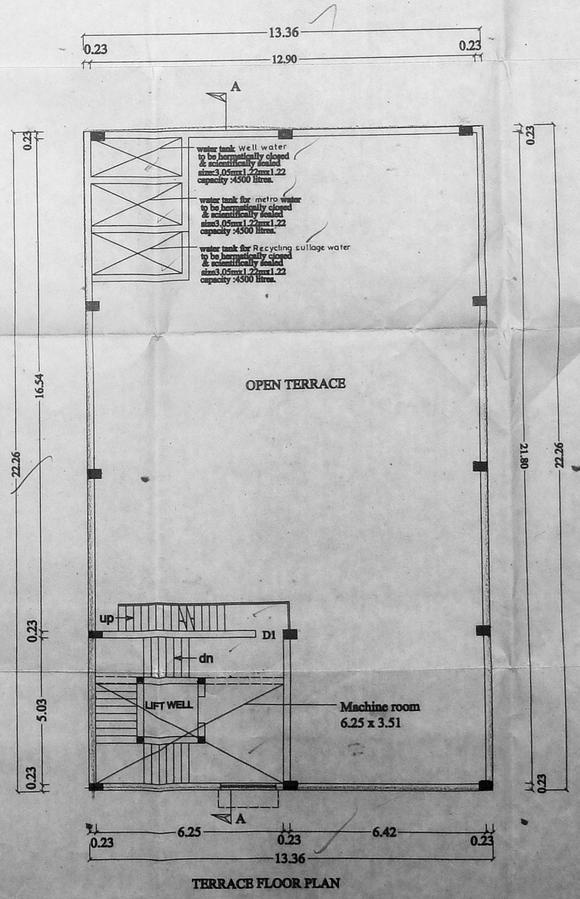

TERRACE FLOOR PLAN

COLOUR INDEX

PORPOSED
ROAD
BOUNDARY

SCALE - 1:100

PLAN SHOWING THE PORPOSE BUILDING AT PLOT NO:7(part), Door NO:147,ELDAMS ROAD, TEYNAMPET,CHENNAI :600 01 BLOCK - 30, R.S.NO:1554/16 & R.S.NO:1554/120, MYLAPORE VILLAGE DIVISION NO:104 , ZONE :

K. Rajalakshmi
SIGNATURE OF OWNER

Er. T. RAMAKRISHNAN,
B.E.(Civil)., M.E.(Structures)
Licensed Surveyor Class-I No: 586
CORPORATION OF MADRAS
58, Mangaduswamy Street,
NUNGAMBAKKAM, CHENNAI-34.

SIGNATURE OF L.S.