B3 / 34670/04

CMDA (B) I/C. No.
C. No. B2/34670/04

PLAN SHOWING REVISION OF PROPOSED CONSTRUCTION OF WARE HOUSE FOR M/S. SUPPLY CHAIN LOGISTICS PVT. LTD., IN S.NOS. ~~4/4~~, 3/3B, 3/2 & 2/1B AS PER PATTA S.NO. 2/1B2, 3/2B, 3/3B2 & 4/4A2) AT DOOR NO.384, RED HILLS ROAD, KADHIRVEDU, CHENNAI - 600 066.

APPROVAL No :- B/SPL.BLDG/514/2004.
B3/15670/04 DT. 21-10-2004.

B1 & SPL. B Bldg / 130 / 2005
Planning Permit No.

APPROVED
SUBJECT TO THE CONDITIONS IN THIS OFFICE LETTER
No. B3/34670/04 Dt. 4-4-05

FOR MEMBER SECRETARY
CHENNAI METROPOLITAN DEVELOPMENT AUTHORITY
CHENNAI - 600 008.

OFFICE COPY

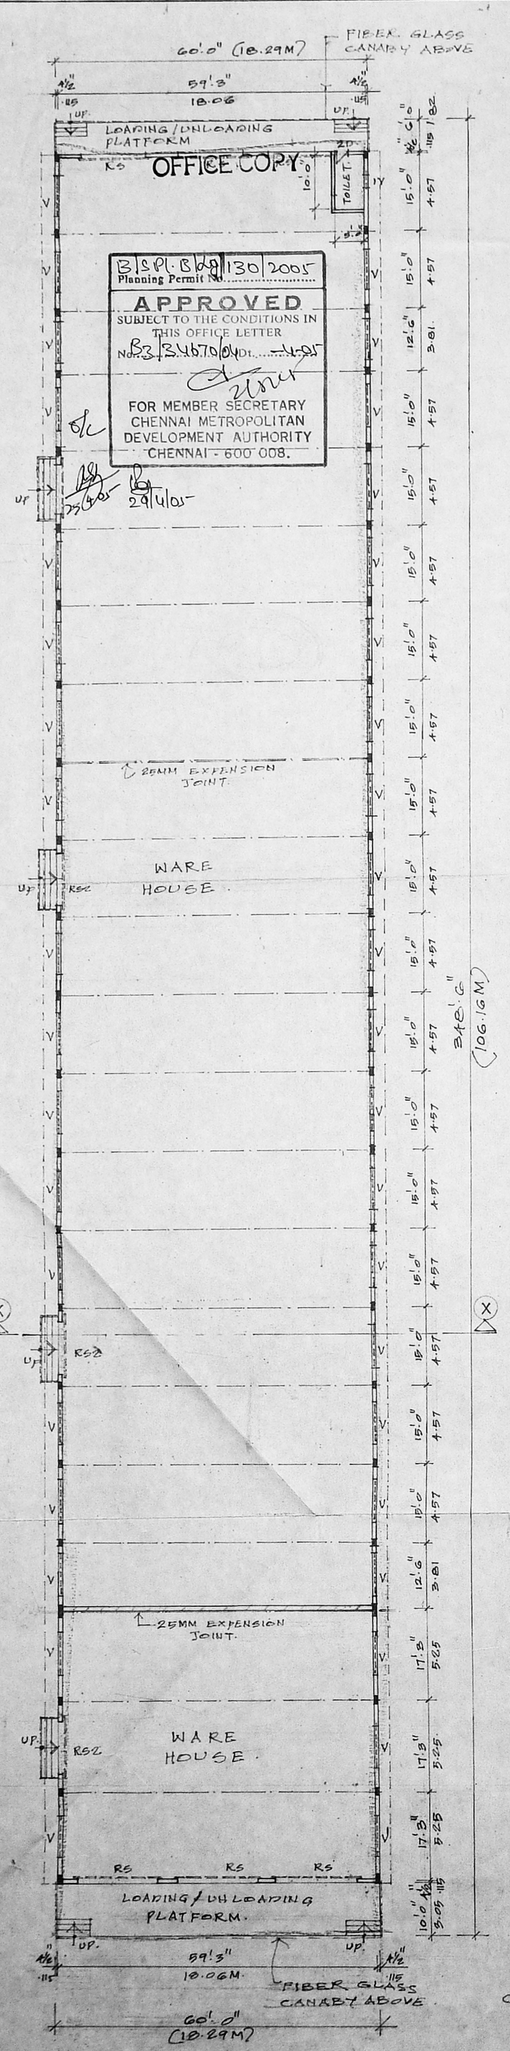

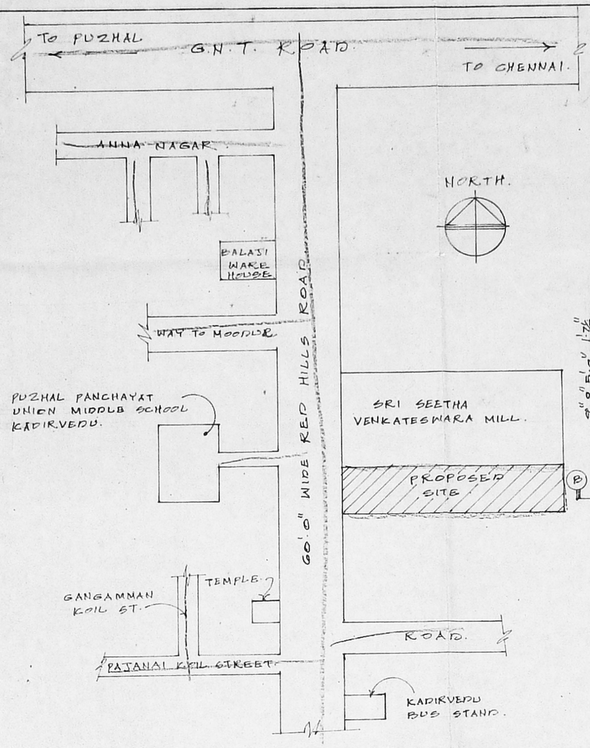

KEY PLAN
NOT TO SCALE.

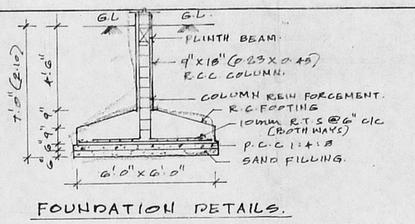

FOUNDATION DETAILS.

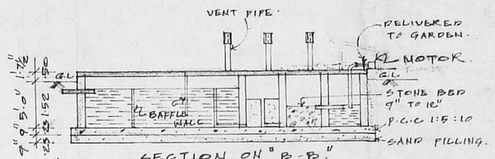

SECTION ON "B-B".

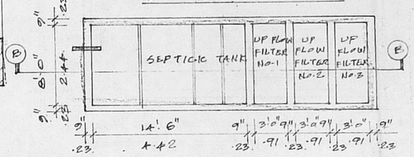

PLAN.

DETAIL OF SEPTIC TANK WITH UP FLOW FILTER.
(SCIENTIFICALLY CLOSED)

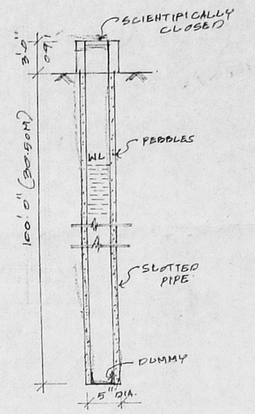

BORE WELL DETAILS
(PROPOSED)

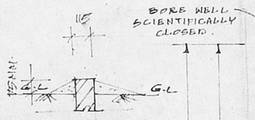

SECTION ON DWARF WALL.

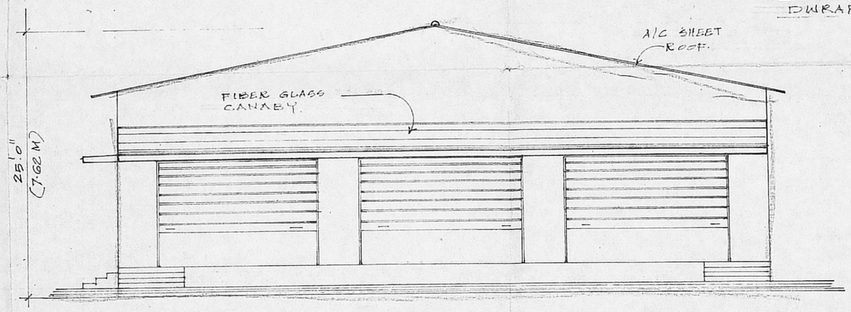

FRONT ELEVATION.
SCALE 1:100.

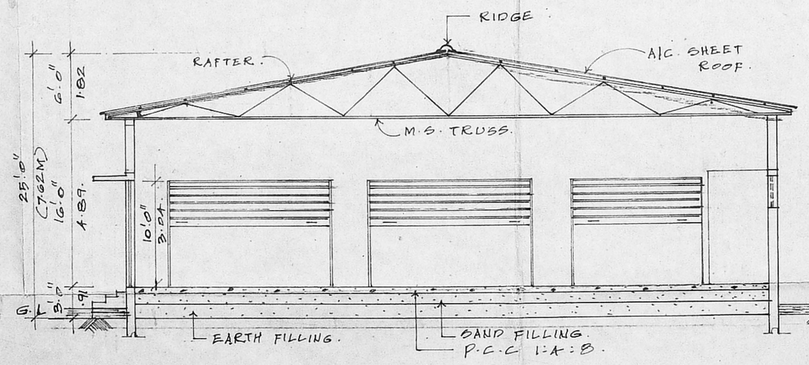

SECTION ON "X-X".
SCALE 1:100.

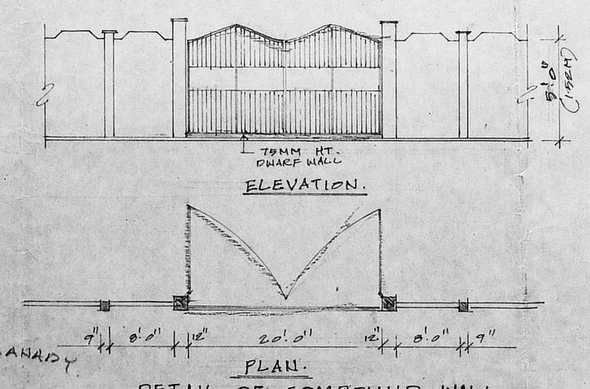

DETAIL OF COMPOUND WALL.

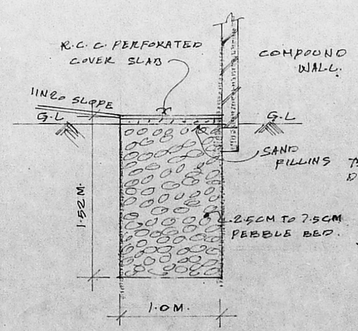

PERCOLATION TRENCH.
NOT TO SCALE.

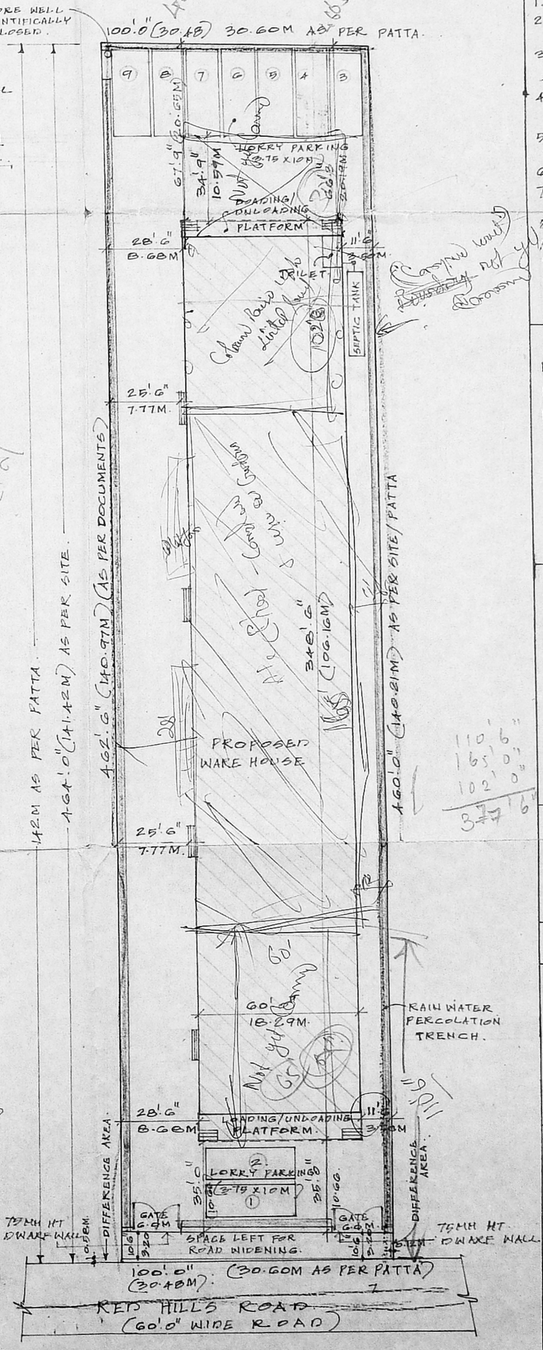

SITE PLAN.
SCALE: 1:400

SPECIFICATION.

1. FOUNDATION WITH R.C.C. COLUMNS.
2. CEMENT CONCRETE 1:2:4 MIX FOR LINTELS, SUNSHADE SLABS AND ETC.
3. BRICKWORK IN CEMENT MORTAR 1:5 USING I CLASS BRICKS.
4. FLOORING CONCRETE IN P.C.C. 1:4:8 MIX FOR 12CM THICK.
5. FLOOR FINISHING WITH CEMENT MORTAR 1:3 MIX FOR 10MM THICK
6. PLASTERING IN CEMENT MORTOR 1:5 12MM THK.
7. COLOUR WASHING TWO COATS OVER ONE COAT OF WHITE WASHING
8. A.C.C. SHEET ROOF.

SCHEDULE OF JOINERY.

RS.	ROLLING SHUTTER	4.57 X 3.05
RS1	— DO —	3.65 X 3.05
RS2	— DO —	3.05 X 3.05
2D	T.W. FLUSH DOOR.	0.76 X 2.14.
V.	VENTILATOR	2.44 X 0.61.
IV	VENTILATOR	0.61 X 0.61.

AREA STATEMENTS :-

	SQ.FT.	SQ.M.
PLOT AREA (AS PER DOCUMENT) (105.8 CENT)	46166.88	4290.60
PLOT AREA (AS PER SITE)	46200.00	4293.68
PLINTH AREA :-		
WAREHOUSE & TOILET AREA	20910.00	1942.53
COVERAGE	45.29 %	
F.S.I	0.452.	

COLOUR INDEX :-

PROPOSED WORK
ROAD WORK
BOUNDARY LINE
SEWER LINE

SCALE : 1" : 8' (1:100)

For Supply Chain Logistics Pvt. Ltd.
V. GANESH
Director

SIG. OF OWNER.

ER. K. SELVAM.
B.E (Civil), AMIE., C.Eng(I)., AIV.,
CHARTERED ENGINEER & APPROVED VALUER,
CLASS-I LICENSED SURVEYOR,
Regn No. 000/2005.
T.C. No. 6, 11th Cr. 11th BLOCK,
THARAMANI, CHE - 600 037.
(NEAR MCR ADARSH SCHOOL)
PHONE No. 28562050
CELL No. 9841282050

SIG. OF LICENSED SURVEYOR.