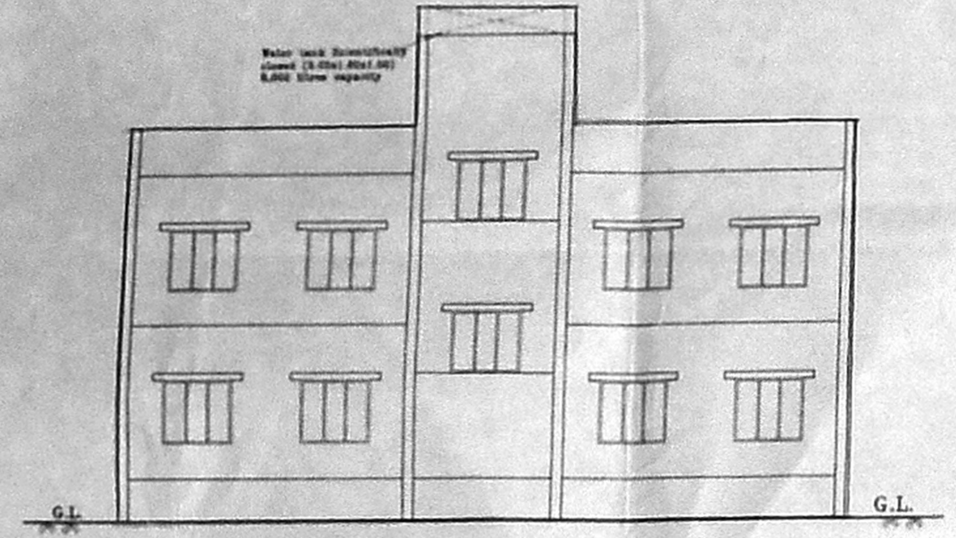


Elevation
Scale : 1:100

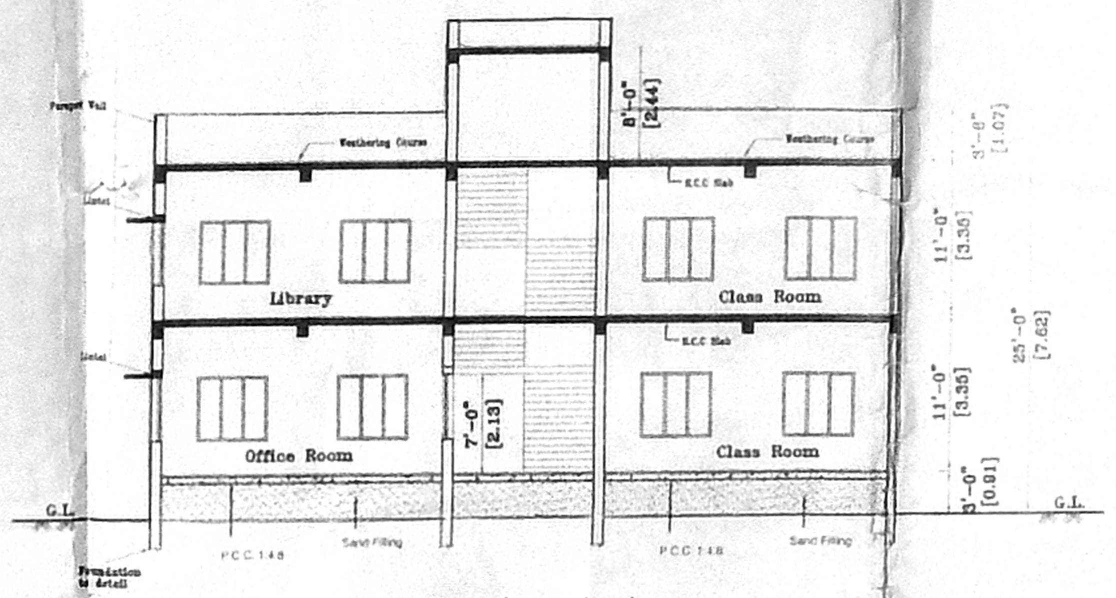


Section A–A
Scale : 1:100

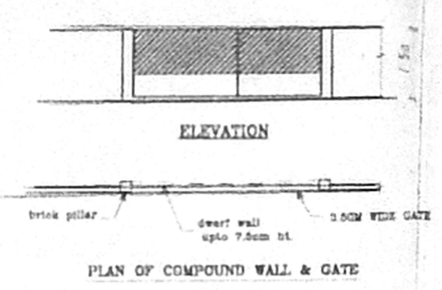


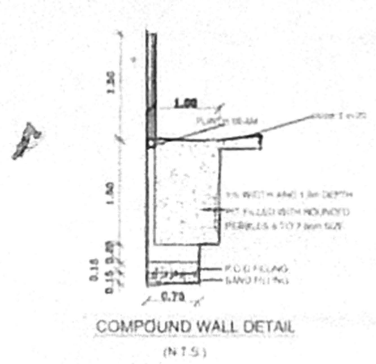


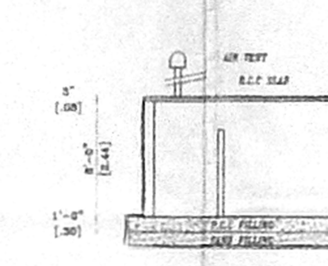


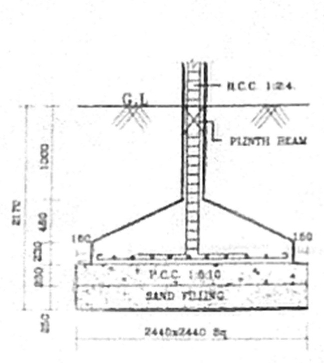


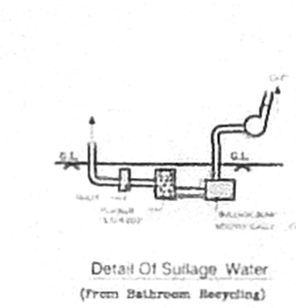


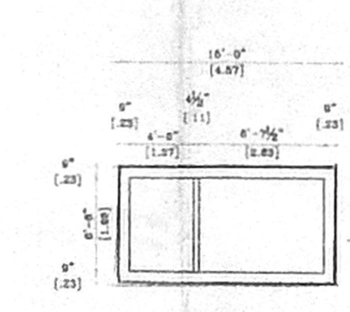


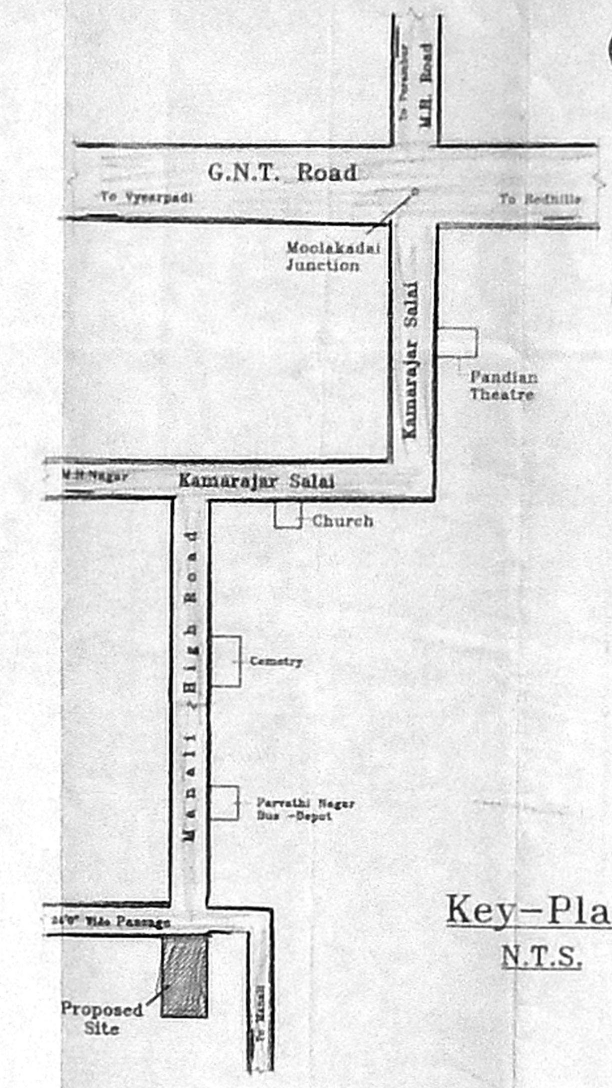


## SCHEDULE OF JOINERY:

| TYPE | DESCRIPTION | SIZE IN SQM / SQFT | |
|---|---|---|---|
| D1 | DOOR | 1.06*2.13 | 3'6"*7'0" |
| D2 | DOOR | 0.76*2.13 | 2'6"*7'0" |
| W1 | WINDOW | 1.22*1.37 | 5'0"*4'6" |
| V1 | VENTILATOR | 0.91*0.61 | 3'0"*2'0" |
| V2 | VENTILATOR | A.R.*0.61 | 2'0"*2'0" |

CMDA C.P. No. 1
C4/36434/2004
4/3/2005
PART I
PART II
2/3/05

## SPECIFICATION

1. R.C.C. FOOTING & COLUMN IN CONCRETE M25
2. SUPER STRUCTURE:BRICKWORK SET IN cm 1:5
3. R.C.C. M25 FOR LINTEL,BEAMS&SLABS.
4. P.C.C. 1:5:10 IN BASEMENT FOR FOUNDATION
5. JOINERY WITH T.W. FLUSH DOORS & T.W. GLAZED WINDOWS & VENTILATORS
6. 3 COATS OF CEMENT PAINT TO INSIDE & OUTSIDE WALLS.
7. 2 COATS OF ENAMEL PAINTS OVER ONE COAT OF PRIMER FOR JOINERY,GRILL WORK ,ETC
8. WEATHERING COURSE OVER ROOF SLAB THICK WITH BRICK JELLY LIME CONCRETE AND ONE LAYER OF PRESED TILES ON TOP.

## AREA STATEMENT:

| | SQFT | SQM |
|---|---|---|
| PLOT AREA | 16547.33 | 1539.00 |
| GROUND FLOOR | 4567.50 | 424.34 |
| FIRST FLOOR | 4567.50 | 424.34 |
| STAIRCASE HEAD ROOM | 494.50 | 45.94 |
| TOTAL | 9629.50 | 894.63 |

FSI – 0.55

PLOT COVERAGE – 27.60%

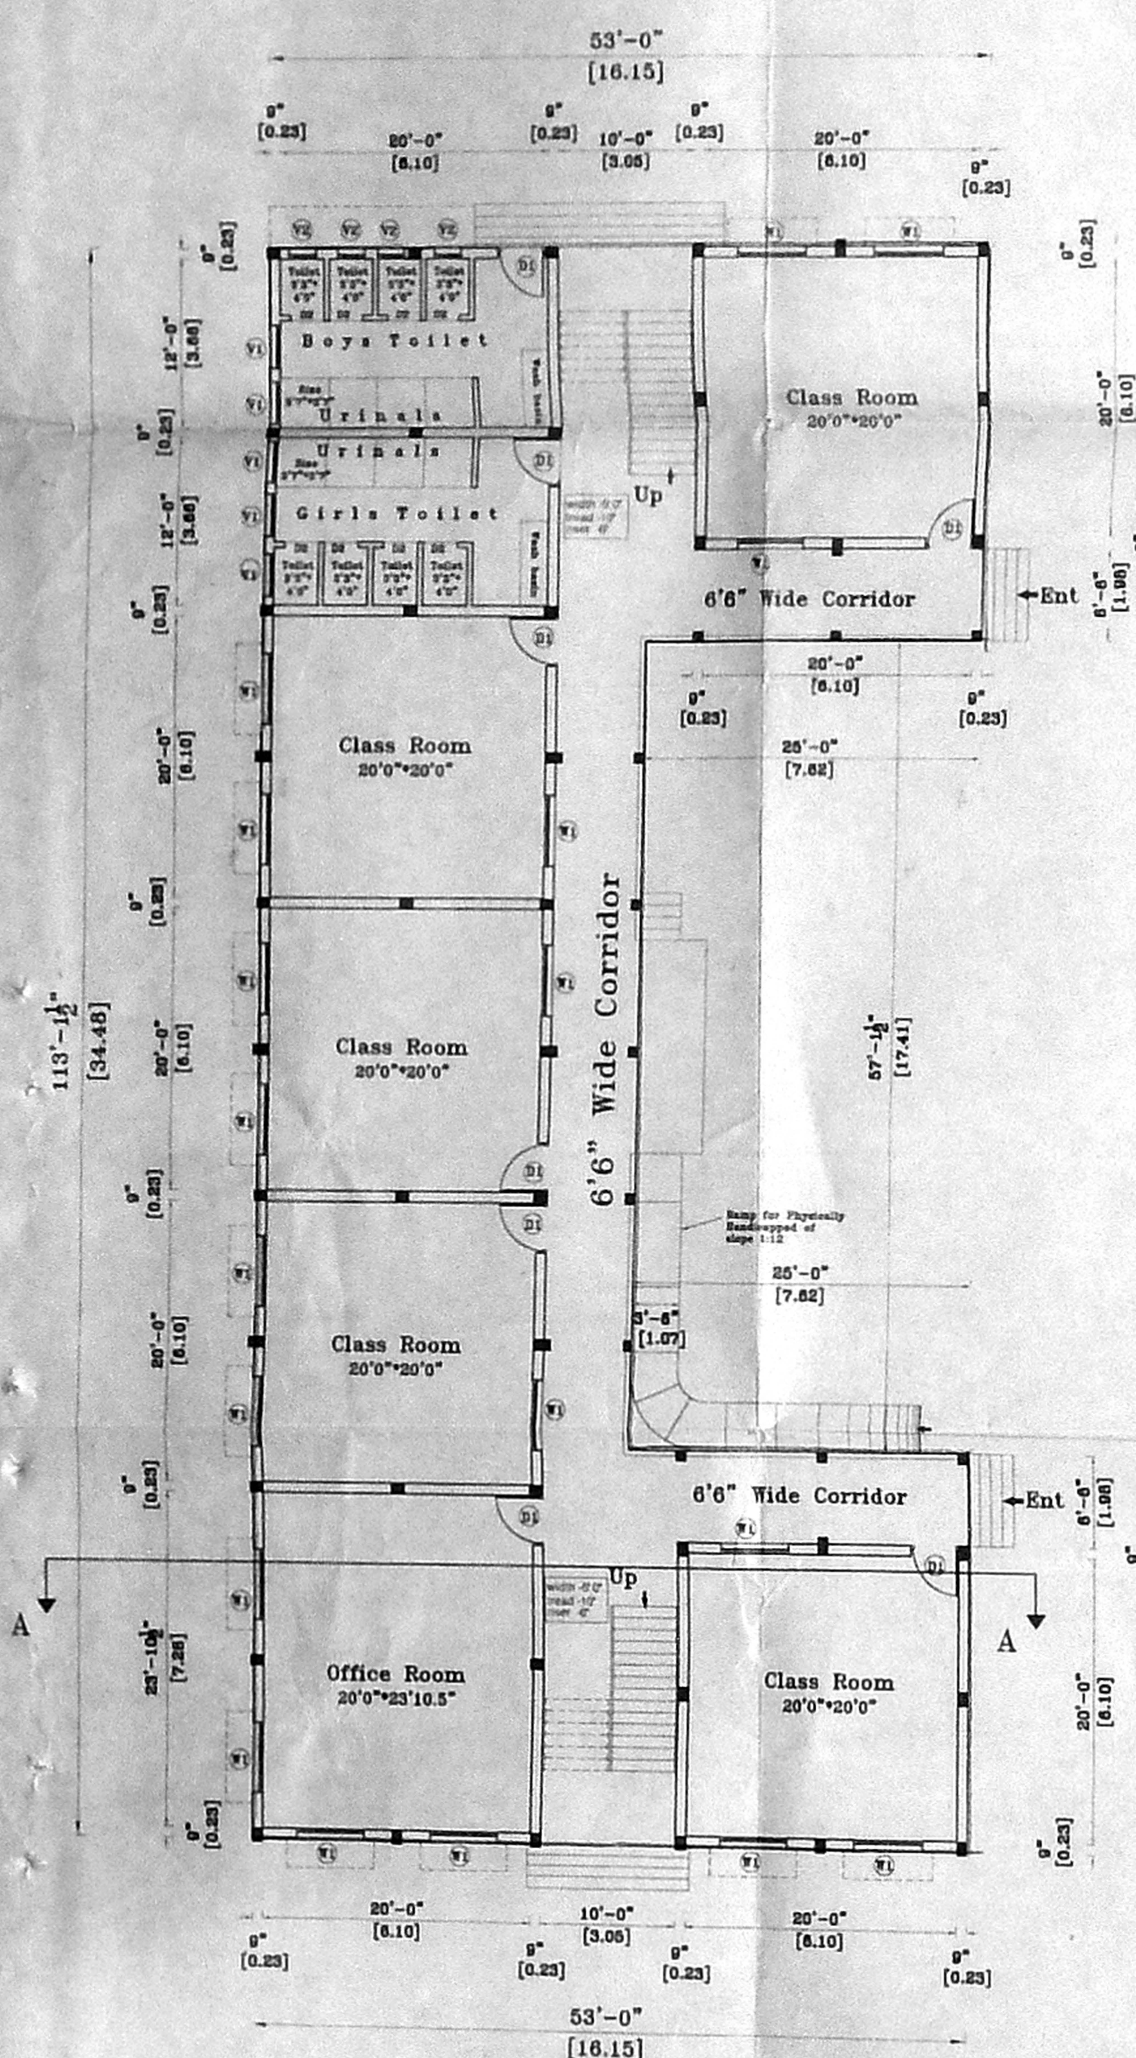


Ground Floor Plan
Scale : 1:100

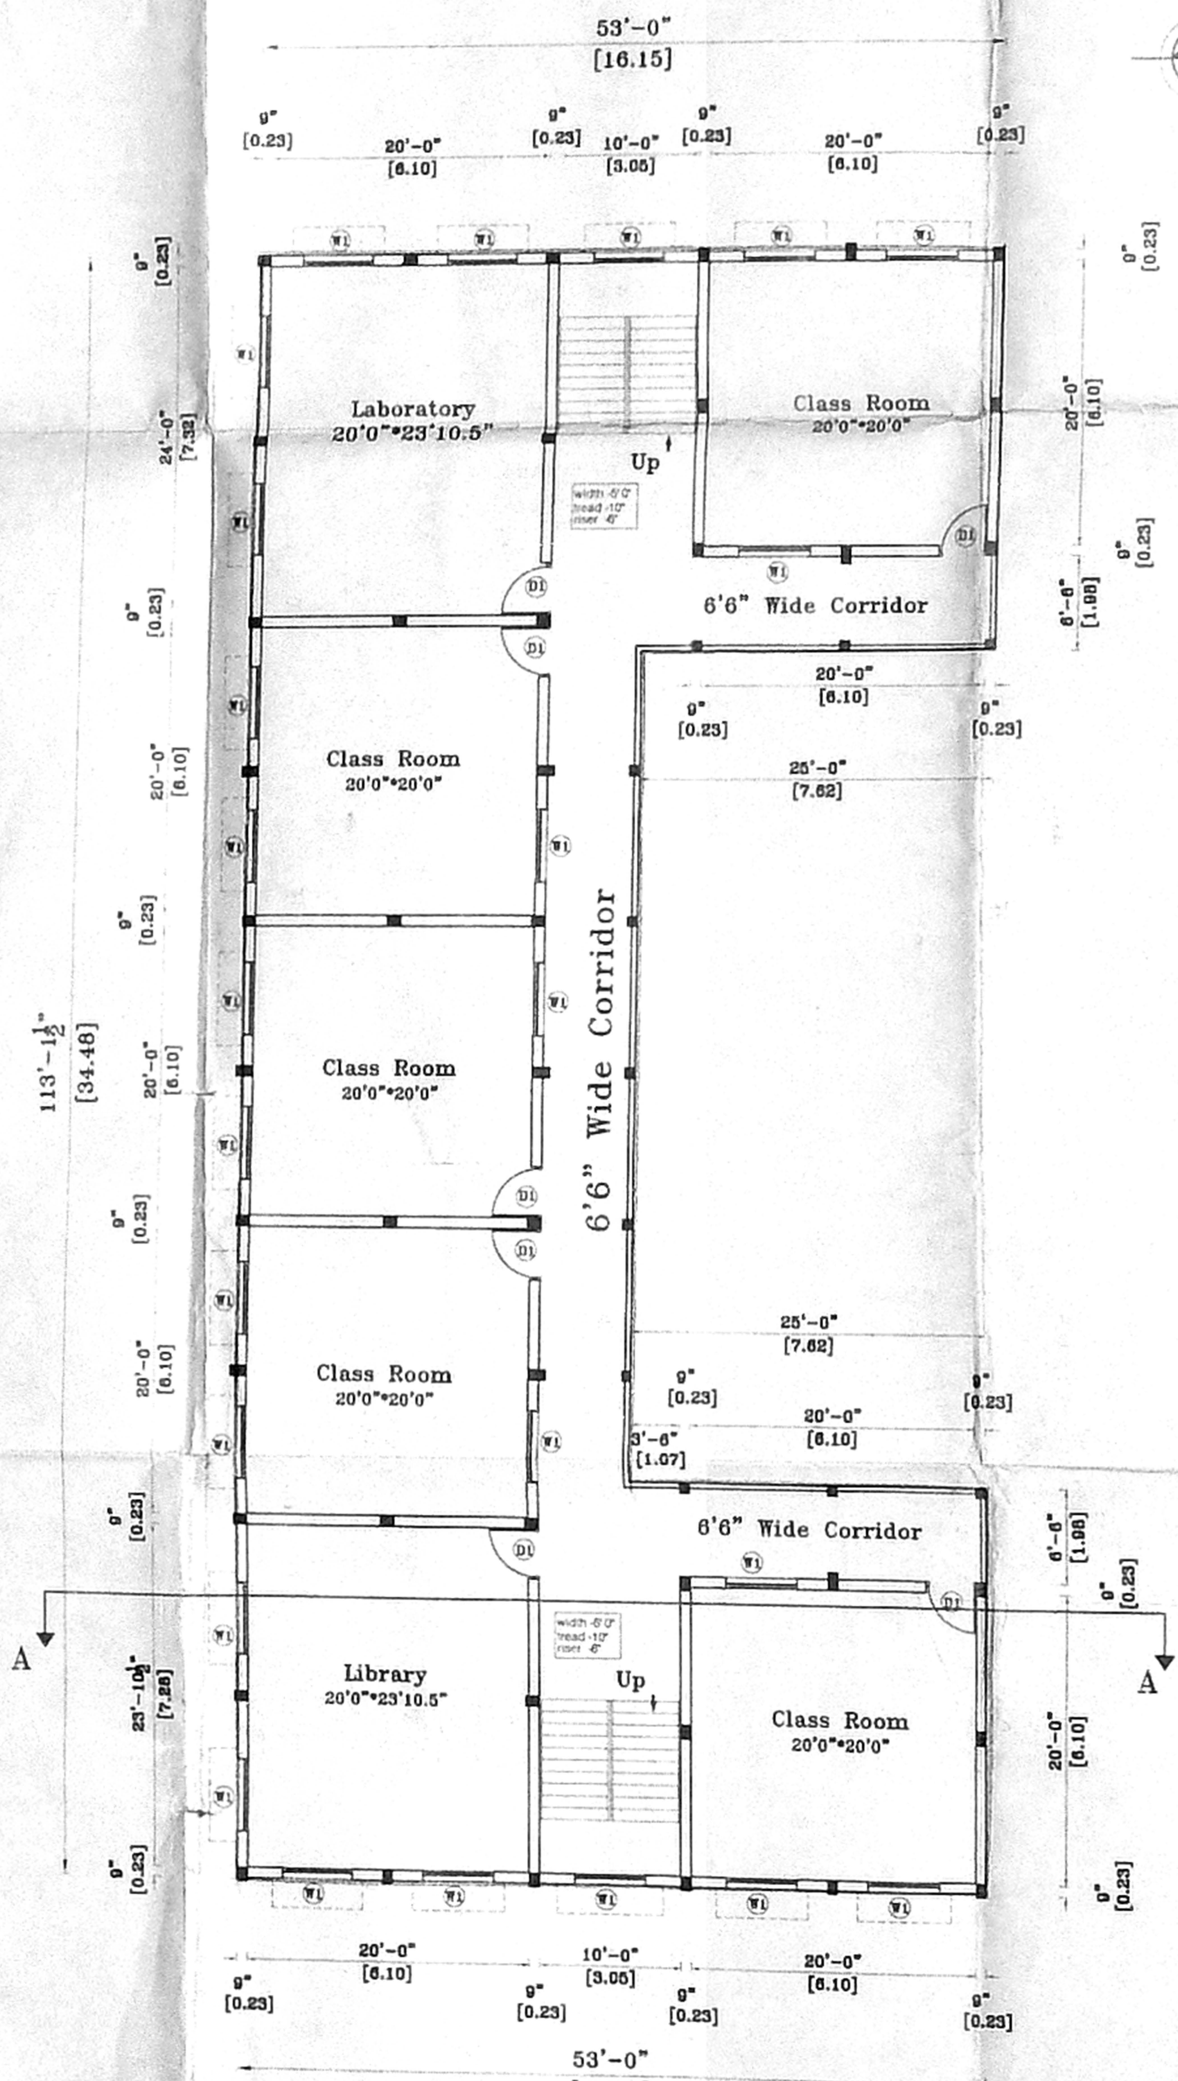


First Floor Plan
Scale : 1:100

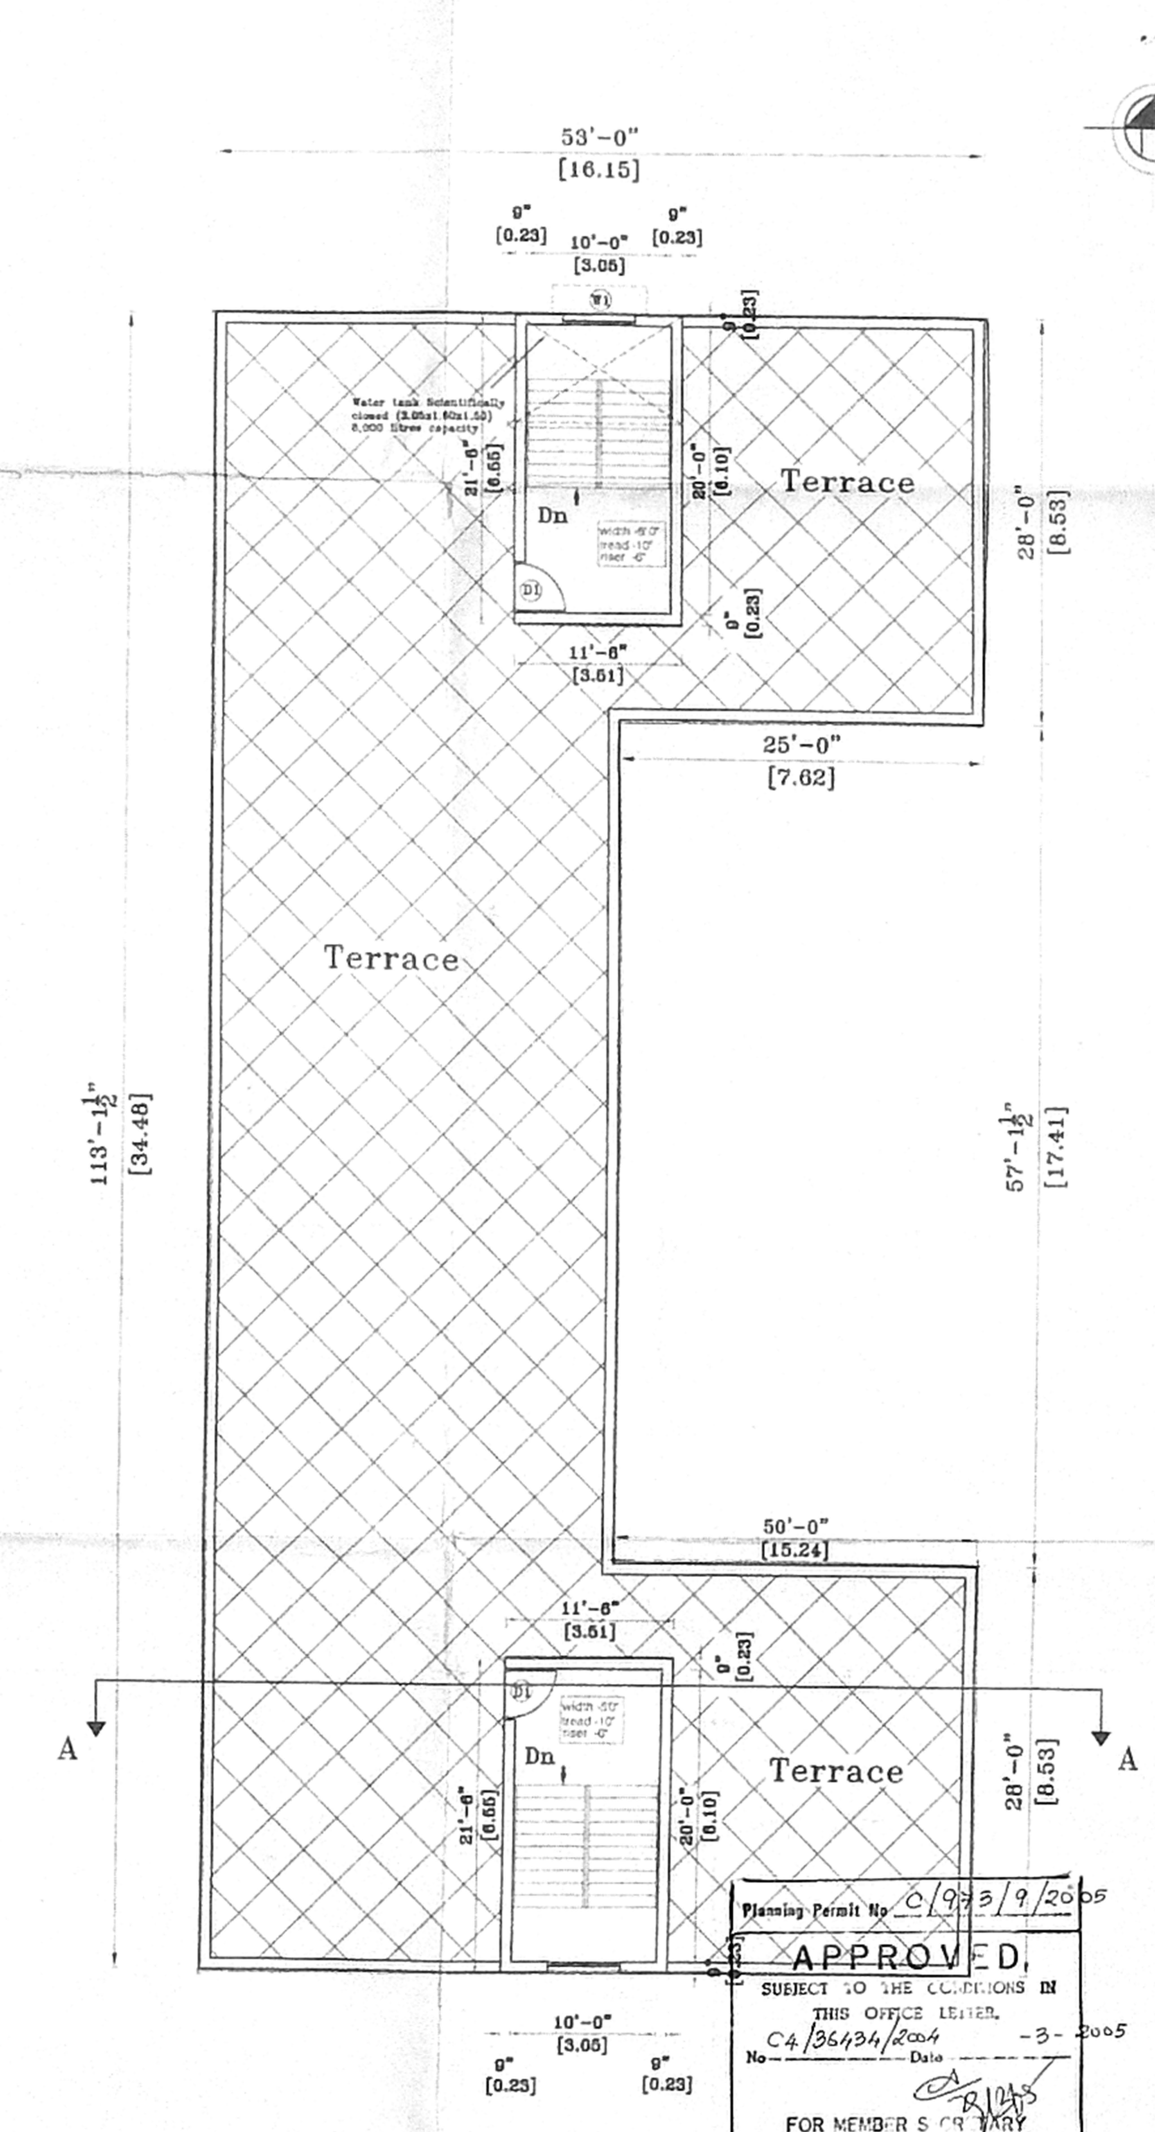


Planning Permit No. C/973/9/2005

APPROVED

SUBJECT TO THE CONDITIONS IN THIS OFFICE LETTER.

No. C4/36434/2004 Date -3-2005

FOR MEMBER SECRETARY
CHENNAI METROPOLITAN
DEVELOPMENT AUTHORITY
CHENNAI-600 008.

Terrace Floor Plan
Scale : 1:100

OFFICE COPY

22/3/05

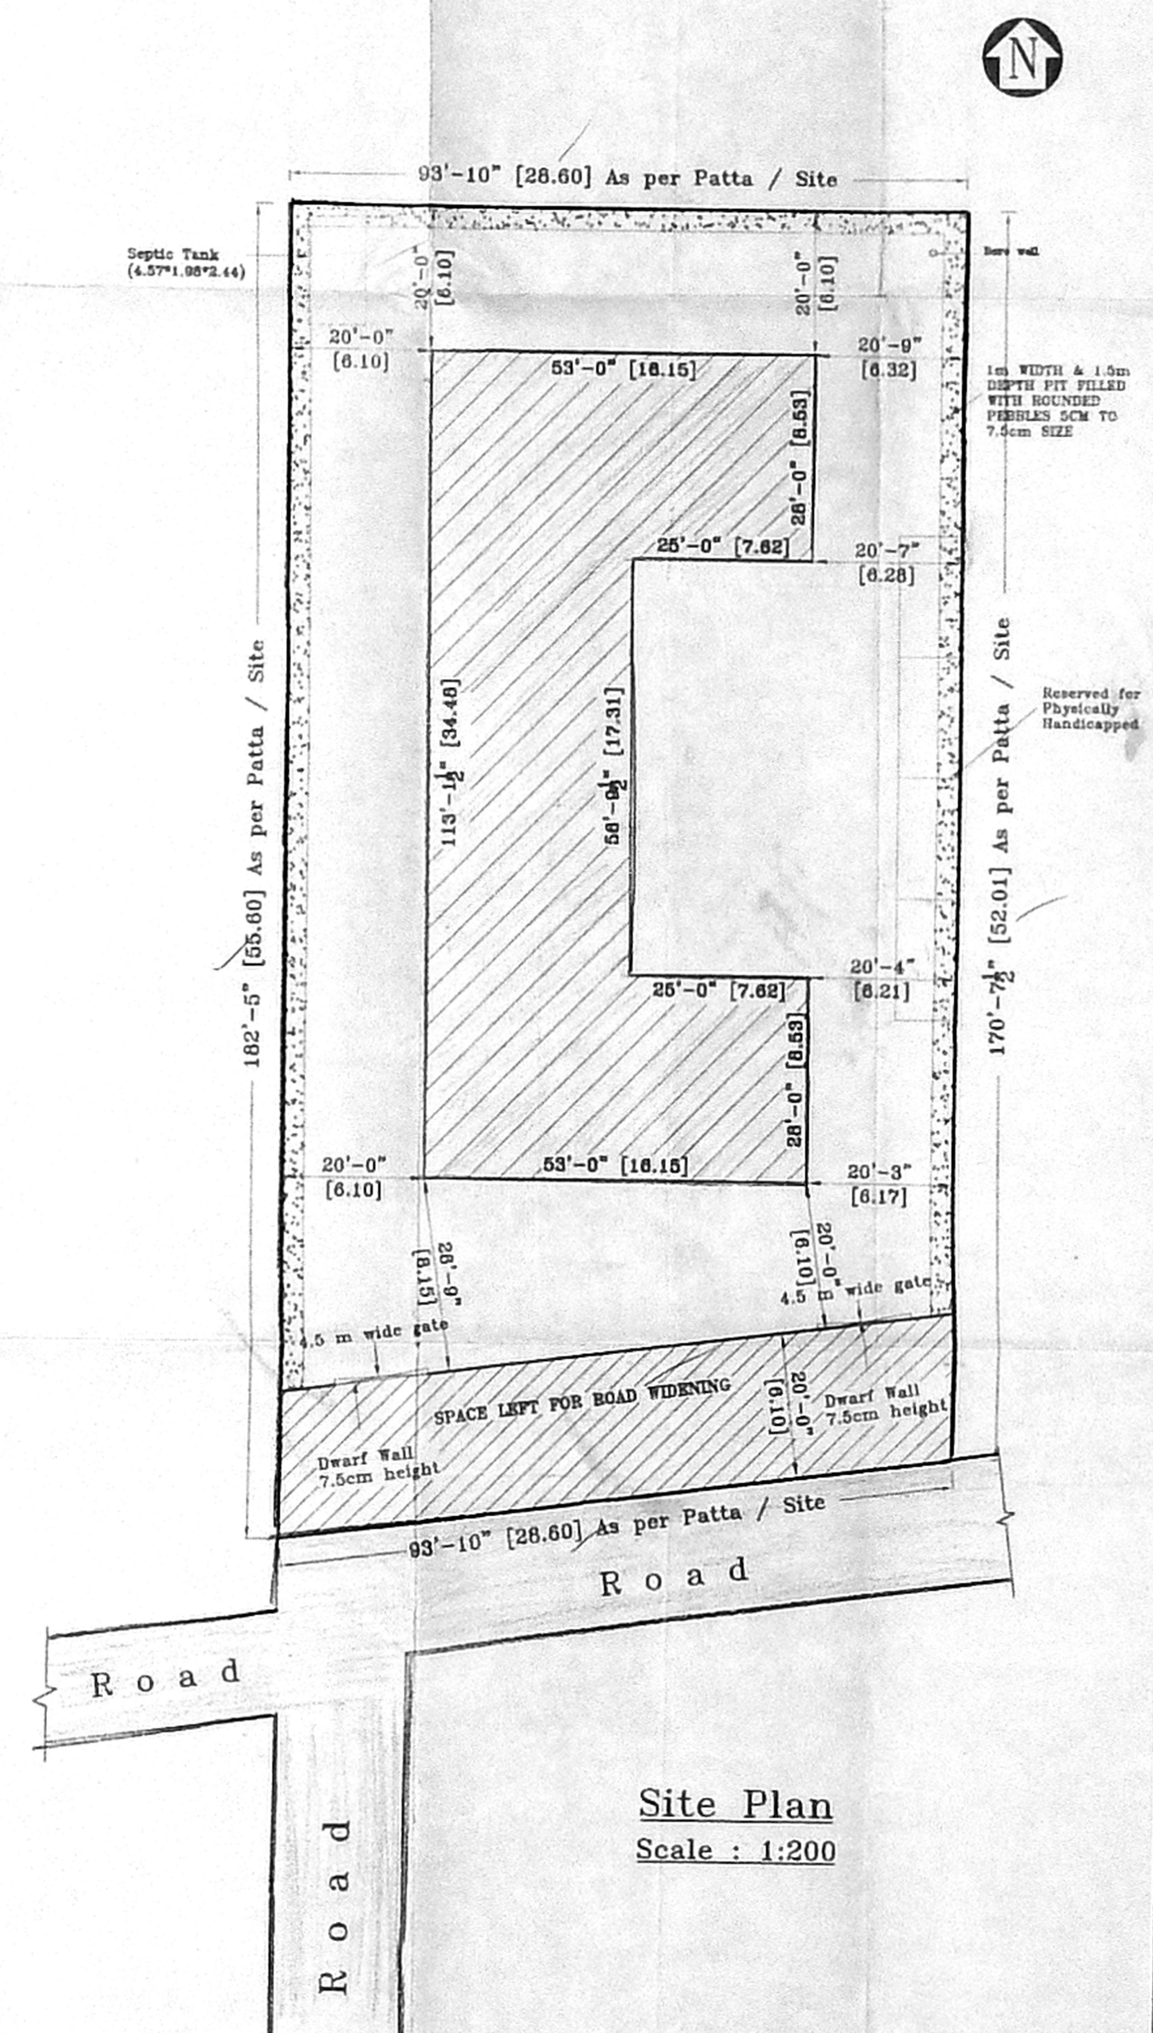


Site Plan
Scale : 1:200

# Plan showing the Proposed Construction of School Building of Vivekananda Educational Academy (Vidyasagar Vivekananda Vidyala) at Door No. 30, Selavoyal Village, Chennai

Survey No. 146 , T.S.NO. 1/9,

BLOCK NO. 4, Division–01

SCALE – 1:100, 1:200 , 1:50

All Dimensions are in Feets, Inches and Meters

COLOUR INDEX:

PROPOSED
BOUNDARY
ROAD

OWNER /POWER SIGNATURE:

For VIVEKANANDA EDUCATIONAL ACADEMY

LICENSED SURVEYOR

S. ATHIYAMAN, B.E.,
CHARTERED ENGINEER,
Class I, Licensed Surveyor-No. 192
Corporation of Chennai
5, Nethermuni Street, T. Nagar,
Chennai-17. Ph: 28156824,
Mobile: 31038440.