A1/19772/05

RP. I

8.2.05
18/9/05

...OWING THE PROPOSED CONSTRUCTION OF A RESIDENTIAL BUILDING AT PLOT NO. 58, STATE BANK COLONY 2nd STREET, SALIGRAMAM, CHENNAI - 93.

T.S.NO. 38, BLOCK NO.34, OF SALIGRAMAM VILLAGE, OF DIVISION NO. 120, ZONE - VIII.

SCALE - 1" = 8' 0" (1:100)

JOINERIES:-

D	DOOR	3'3" X 7'0"
D1	DOOR	3'0" X 7'0"
D2	DOOR	2'6" X 7'0"
W	WINDOW	5'0" X 4'6"
W1	WINDOW	3'0" X 4'6"
J	JALLY	5'0" X 4'6"
V	VENTAILTOR	3'0" X 2'0"

AREA STATMENT:-

	SQ. FT	SQ. MT
PLOT EXTENT (AS PER SITE)	2925.00	271.85
PLOT EXTENT (AS PER PATTA)	2884.05	268.05
GROUND FLOOR	1094.70	101.75
FIRST FLOOR	1870.30	173.80
SECOND FLOOR	974.55	90.55
TOTAL AREA	3939.55	366.10
PLOT COVERAGE	64.84 %	
F.S.I	1.36	
STILT FLOOR	700.85	65.15

COLOUR INDEX:-

PROPOSED — BOUNDARY

ROAD/STREET

N

DRAWN: G.SK. DATE - JULY 17, 2005

FILE NAME: STATE BANK

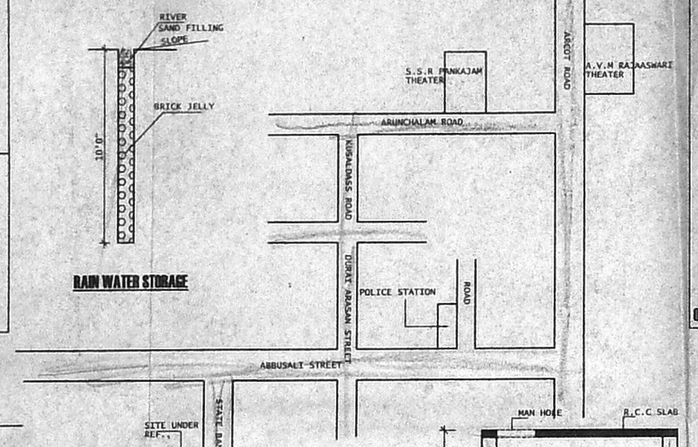

OWNER:-

LICENSED SURVEYOR:-

V. SELVARENGARAJ, L.C.E.,
LICENSED ENGINEER, CLIB No. 207,
CORPORATION OF CHENNAI,
PANEL ENGINEER, BANK OF INDIA,
NEW No. 9, ... USMAN ROAD,
T. NAGAR, CHENNAI 600 017
PHONE: 8343138
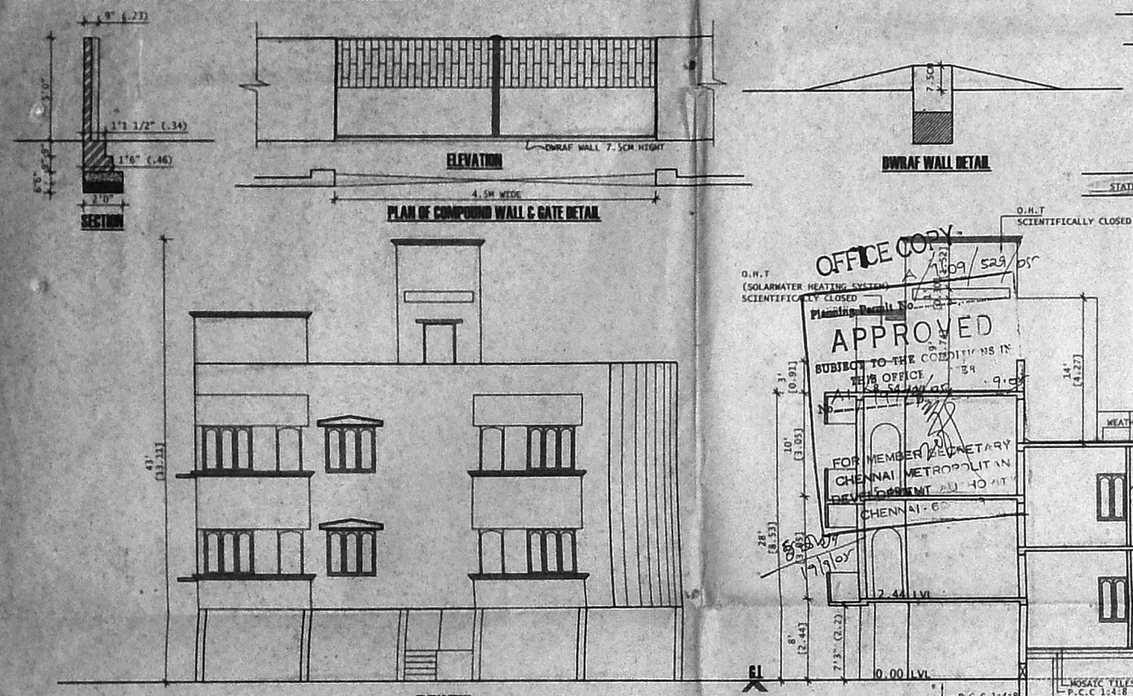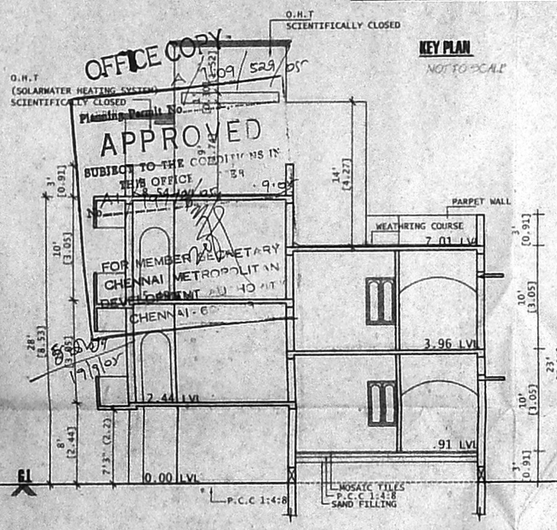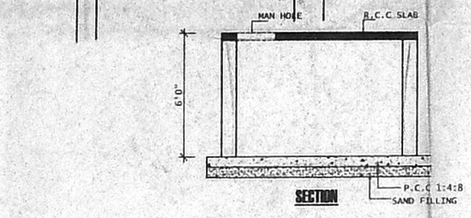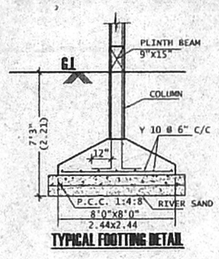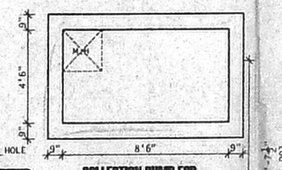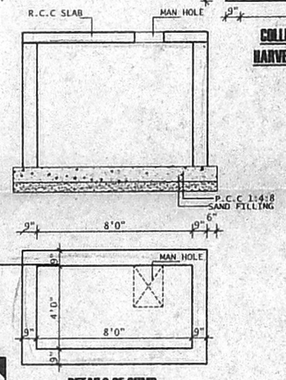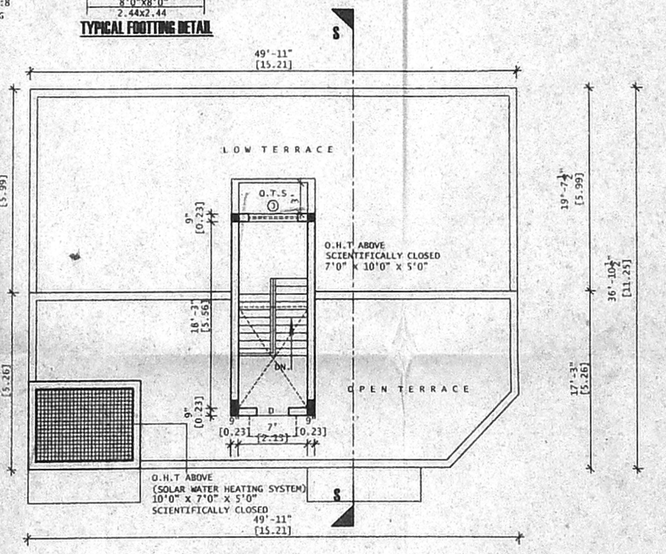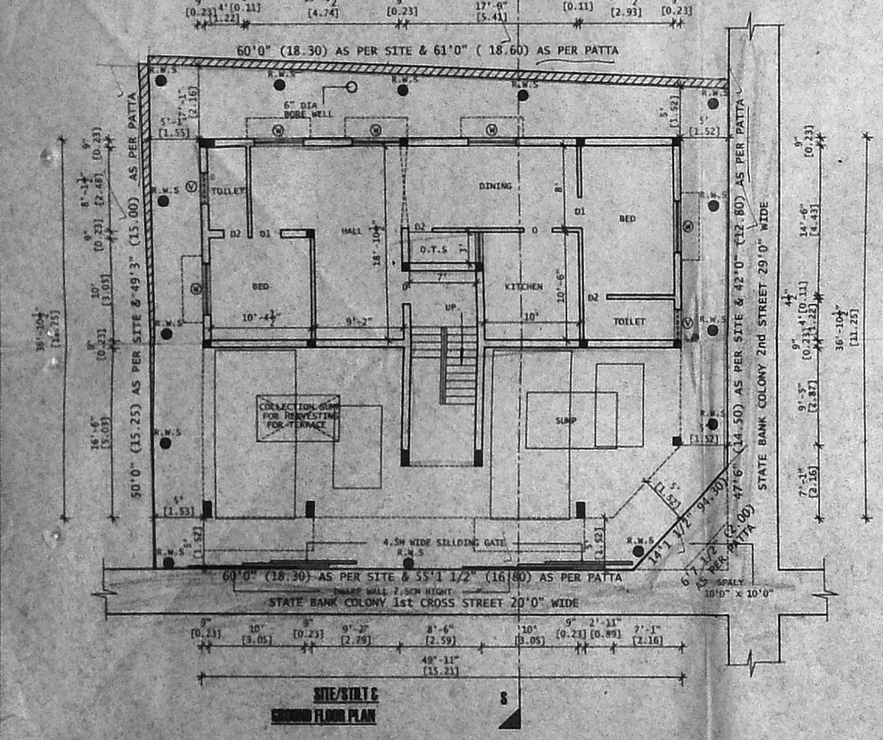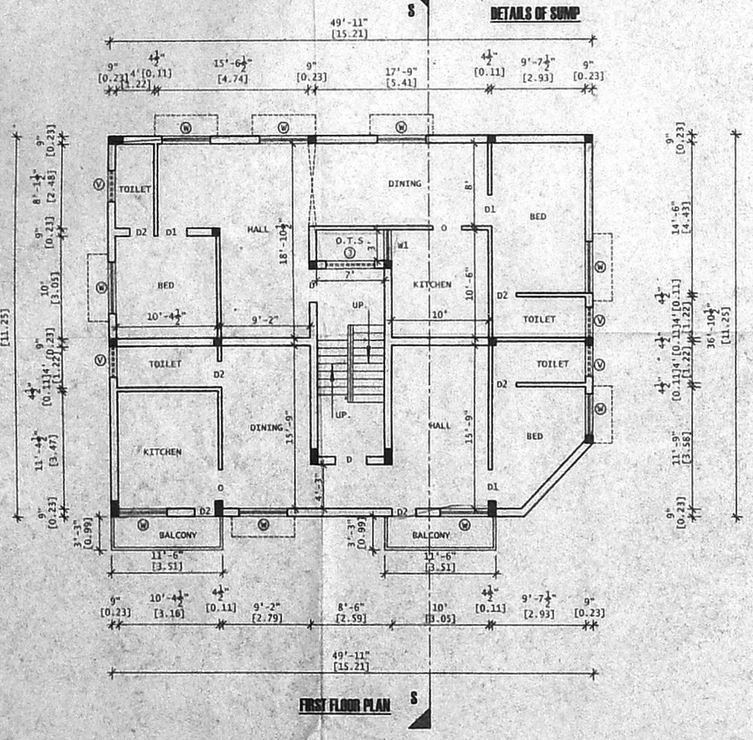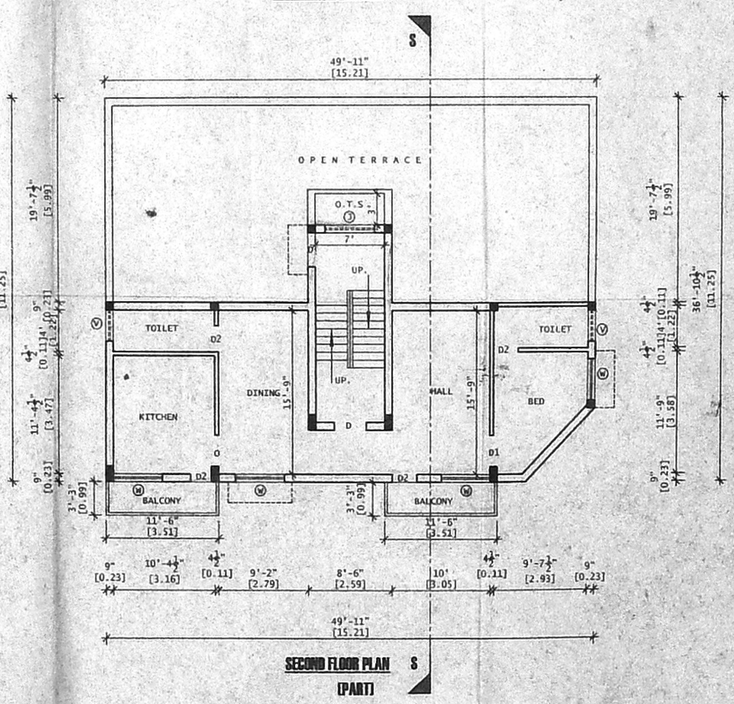
79x61