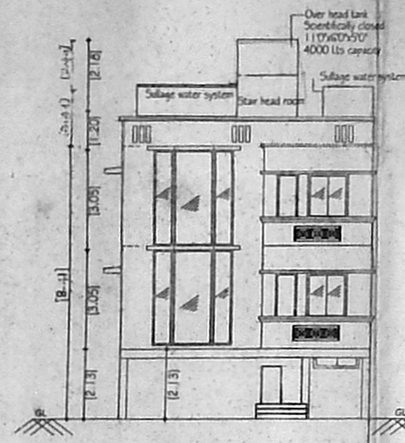

FRONT ELEVATION

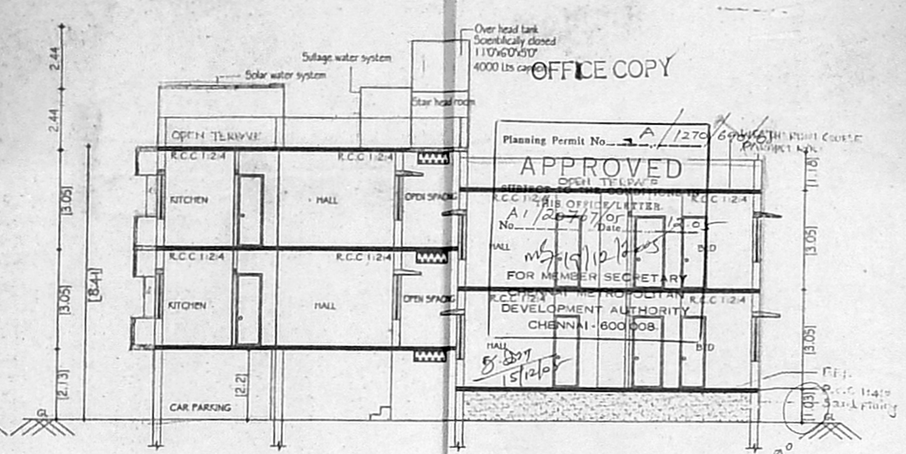

SECTION

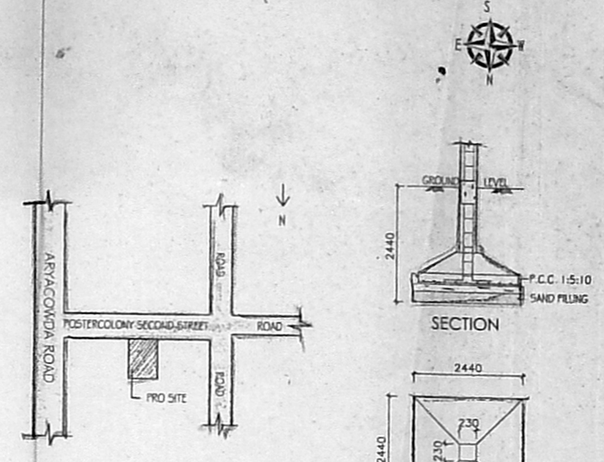

KEY PLAN
(NOT TO SCALE)

SECTION

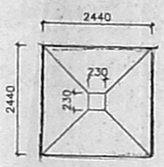

PLAN
FOUNDATION DETAIL
[SCALE: 1:50]

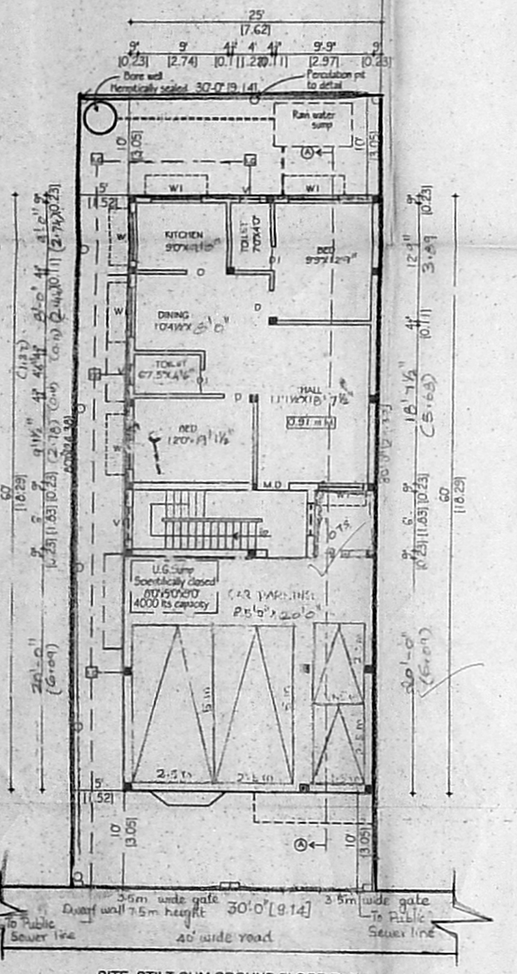

SITE, STILT CUM GROUND FLOOR PLAN

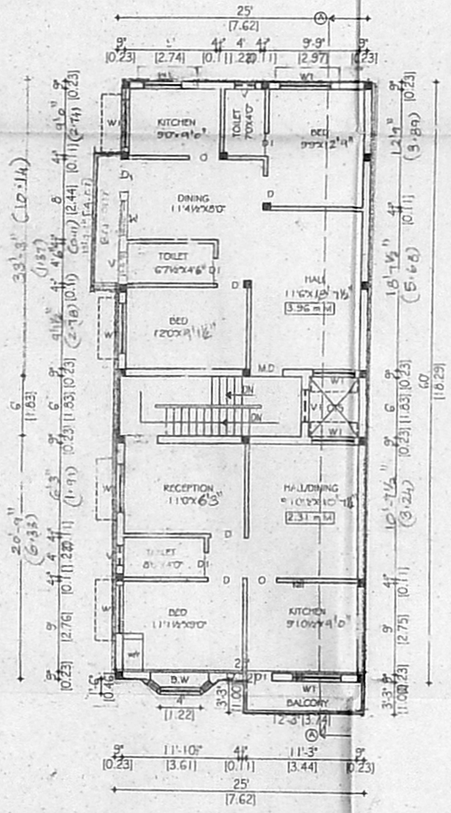

FIRST FLOOR PLAN

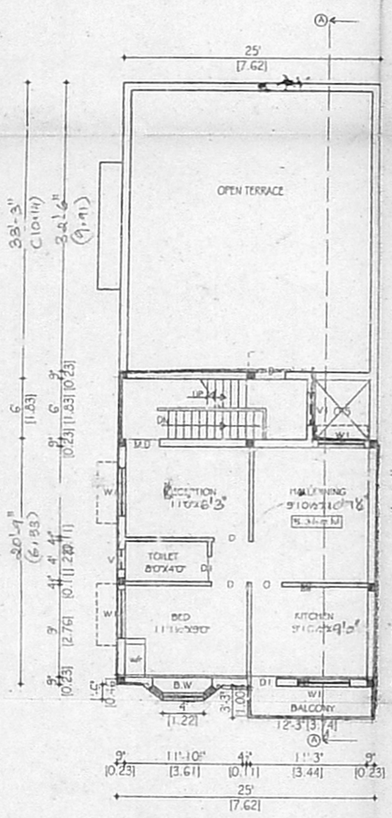

SECOND FLOOR PLAN PART

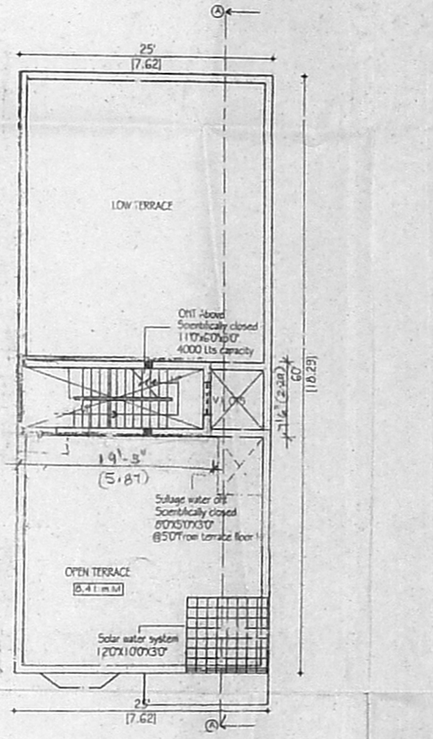

TERRACE FLOOR PLAN

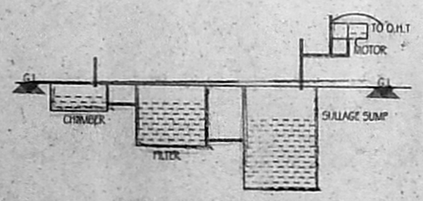

CROSS SECTION OF RECYCLING
SULLAGE WATER

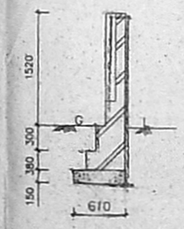

SECTION [X,X']

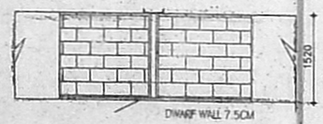

DETAILS OF GATE & COMPUND WALL

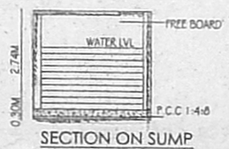

SECTION ON SUMP

PLAN ON SUMP

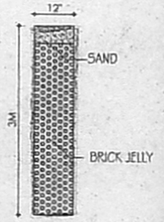

PERCULATION PIT

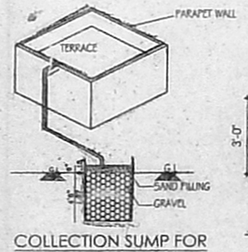

COLLECTION SUMP FOR
HARVESTING FOR TERRACE

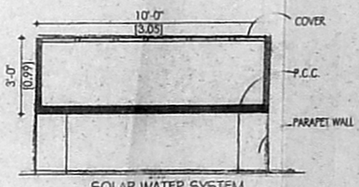

SOLAR WATER SYSTEM
(IN SECTION)

SCHEDULE OF JOINERY: RPI

TYPE	DETAIL	WIDTH	HEIGHT
M.D	C.W. PANELLED DOOR	990	2135
D	-DO-	915	2135
D1	-DO-	762	2135
F.D	FRENCH DOOR	1830	2135
W	C.W. GLAZED WINDOW	1830	1372
W1	-DO-	1524	1372
W2	-DO-	1372	1372
O	OPENING	915	2135
V	C.W. GLAZED VENTILATOR	610	915

5.18.05
18/11/05
nil
=21.12.05

SPECIFICATION:

FOUNDATION	:	R.C.C. COLUMN FOOTINGS
BRICK WORK	:	C.M 1:6 FOR SUPER STRUCTURE
PLASTERING	:	C.M 1:5 FOR WALLS & 1:3 FOR CEILING
FLOORING	:	MOSAIC FLOORING
CEMENT PAINT	:	2 COAT FOR WALLS & 1 EXTRA COAT FOR CEILING
R.C.C	:	1:2:4 FOR SLABS & LINTELS
WOOD WORK	:	ALL WOOD WORKS IN BEST QUALITY TIMBER
WEATHERING COURSE	:	BIJELLY LIME MORTAR OVER ROOF SLAB ONE LAYER OF COUNTRY TILES

COLOUR INDEX:

PROPOSAL	
ROAD/STREET	
BOUNDARY/SITE	

AREA STATEMENT SQ. M

PLOT EXTENT:	222.96
GROUND FLOOR	80.97
FIRST FLOOR	154.28
SECOND FLOOR PART	78.33
TOTAL BUILTUP AREA	313.58
PLOT COVERAGE:	62.3%
F.S.I	1.31

PROPOSED RESIDENTIAL BUILDING AT SUB DIVISION PLOT: A OLD D.NO: 30 N.NO: 8 POSTAL COLONY II STREET WESTMAMBALAM CHENNNAI–600033 T.S NO 64 BLOCK NO: 43 KODAMBAKKAM VILLAGE MAMBALAM GUINDY TALUK CHENNAI.

ZONE:

	SCALE 1/8"=1'0"	DATE:
		DRAWN:

N Jampana
K Padma.
Kalavathy Ajmany
D.K. Chandrammal.

SIGNATURE OF OWNER

83 X 61

N.A. BALAKRISHNAN NAVAMANEE
B.Arch., A.I.I.A., M.C.A.,
AN APPROVED LICENSED SURVEYOR
REG. No. CA/90/13127
CORPORATION OF CHENNAI
LIC. No. WD/DT/1666/90
67, 2nd TRUST MAIN ROAD, CHENNAI - 28.
PHONE: 52101885

LICENSED SURVEYOR