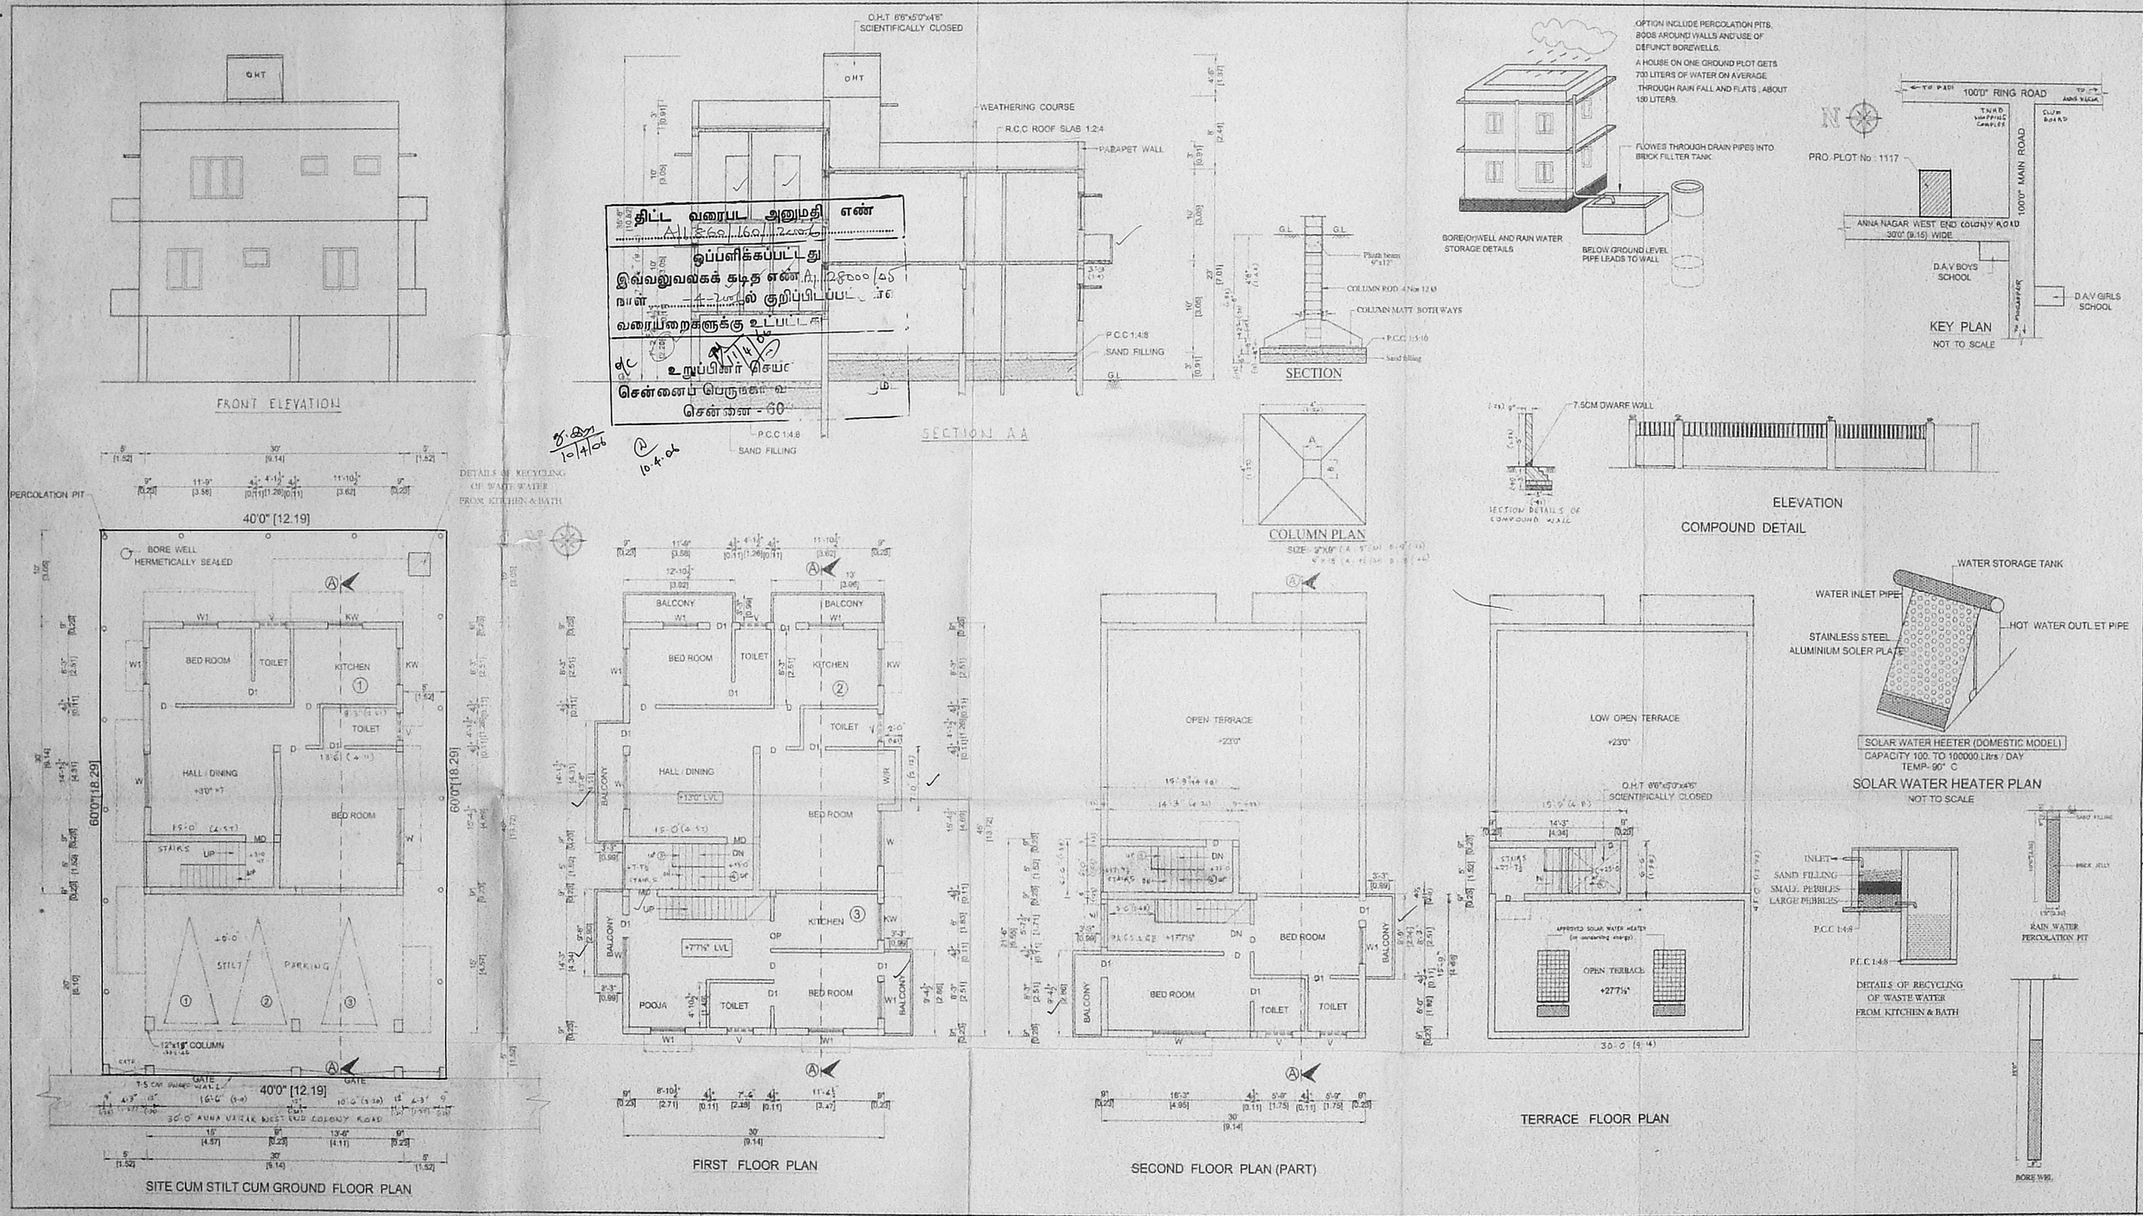

திட்ட வரைபட அனுமதி எண்
A1/860/160/2006
ஒப்பளிக்கப்பட்டது
இவ்வலுவலகக் கடித எண் A1/28000/05
நாள் -4-2006 ல் குறிப்பிடப்பட்டுள்ள
வரையறைகளுக்கு உட்பட்டது
உறுப்பினர் செயல்
சென்னைப் பெருநகர் வ
சென்னை - 60

PLAN SHOWING THE PROPOSED RESIDENTIAL BUILDING IN PLOT No 1117, ANNA NAGAR WEST END COLONY ROAD, ANNA NAGAR WEST EXTANSION SCHEME, MOGAPPAIR, CHENNAI-50. S.No 1165 PART & 166 PART OF MOGAPPAIR, SAIDAPET TALUK, CHEGLEPUT M.G.R DIST.

PREVIOUS APPROVAL REF. P.P.A 1842/05 Dt : 31-01-05
B.A. No : 1050/05 /F1 Dt : 31-10-05 OF COMMISSONER
AMBATTUR MUNICIPALITY RP I

SPECIFICATION:- 96.5 X 47.8

BRICK WORK	C.M.1:6 FOR SUPER STRUCTURE
PLASTERING	C.M.1:5 FOR WALLS & 1:4 FOR FLOORS
CEMENT PAINT	2 COATS FOR WALLS & 2 COATS FOR CEILING
R.C.C.	1:2:4 FOR SLABS & LINTELS
WOOD WORK	ALL WOOD WORKS IN BEST CHAMPION TIMBER
WEATHERING	3 PLY LIME MORTAR OVER ROOF
COURSE	SLAB ONE LAYER OF COUNTRY TILES
STEPS	RISER 7", TREAD 10" & WIDTH 3"

செ.மீ.வ.கு.(பி) எண் A1/28000/05
தி.அ.
தி.அ.

SCHEDULE OF JOINERY

TYPE	DETAIL	SIZE	SIZE
MD	DOOR	3'6"x7'0"	1.07x2.13
D	DOOR	3'0"x7'0"	0.91x2.13
D1	DOOR	2'6"x7'0"	0.76x2.13
W	WINDOW	6'0"x4'6"	1.80x1.37
W1	WINDOW	4'6"x4'6"	1.37x1.37
KW	WINDOW	4'0"x3'6"	1.22x1.37
V	VENTILATOR	3'0"x2'0"	0.91x0.60

AREA STATEMENT	SQ.Ft	SQ.M
PLOT AREA	2400.00	222.96
STILT CUM GROUND FLOOR	900.00	83.61
FIRST FLOOR	1553.31	144.30
SECOND FLOOR (PART)	622.78	57.86
TOTAL	3090.09	285.77
PLOT COVERAGE	64.72%	
F.S.I	1.288	

COLOUR INDEX:-

PROPOSED BUILDING
ROAD
SITE BOUNDARY

SCALE 1" = 8' OR 1cm = 1m

OWNER E. SEETHA LAKSHMI (POWER AGENT)

24333367 / 22455785 Cell 94440 31268
M.S. RAJESWARA CHARYULU
L.C.E. A.I.I.D. GRAD I Struct., E.
Architect Engineer & Contractor
Panel Valuer Insurance Surveyor & Loss Assessor Govt of India
Panel Engineer / H.R. & C.E. Govt of Tamilnadu
Licensed Surveyor Corporation of Chennai
Ambattur & Avadi Real Estate Promoter
Residence: 3-B, V.V. Colony Cross St., Adambakkam, Chennai - 88.
Office: 19/12, Rameswaram Rd., T.Nagar, Chennai 17.

LICENSED SURVEYOR