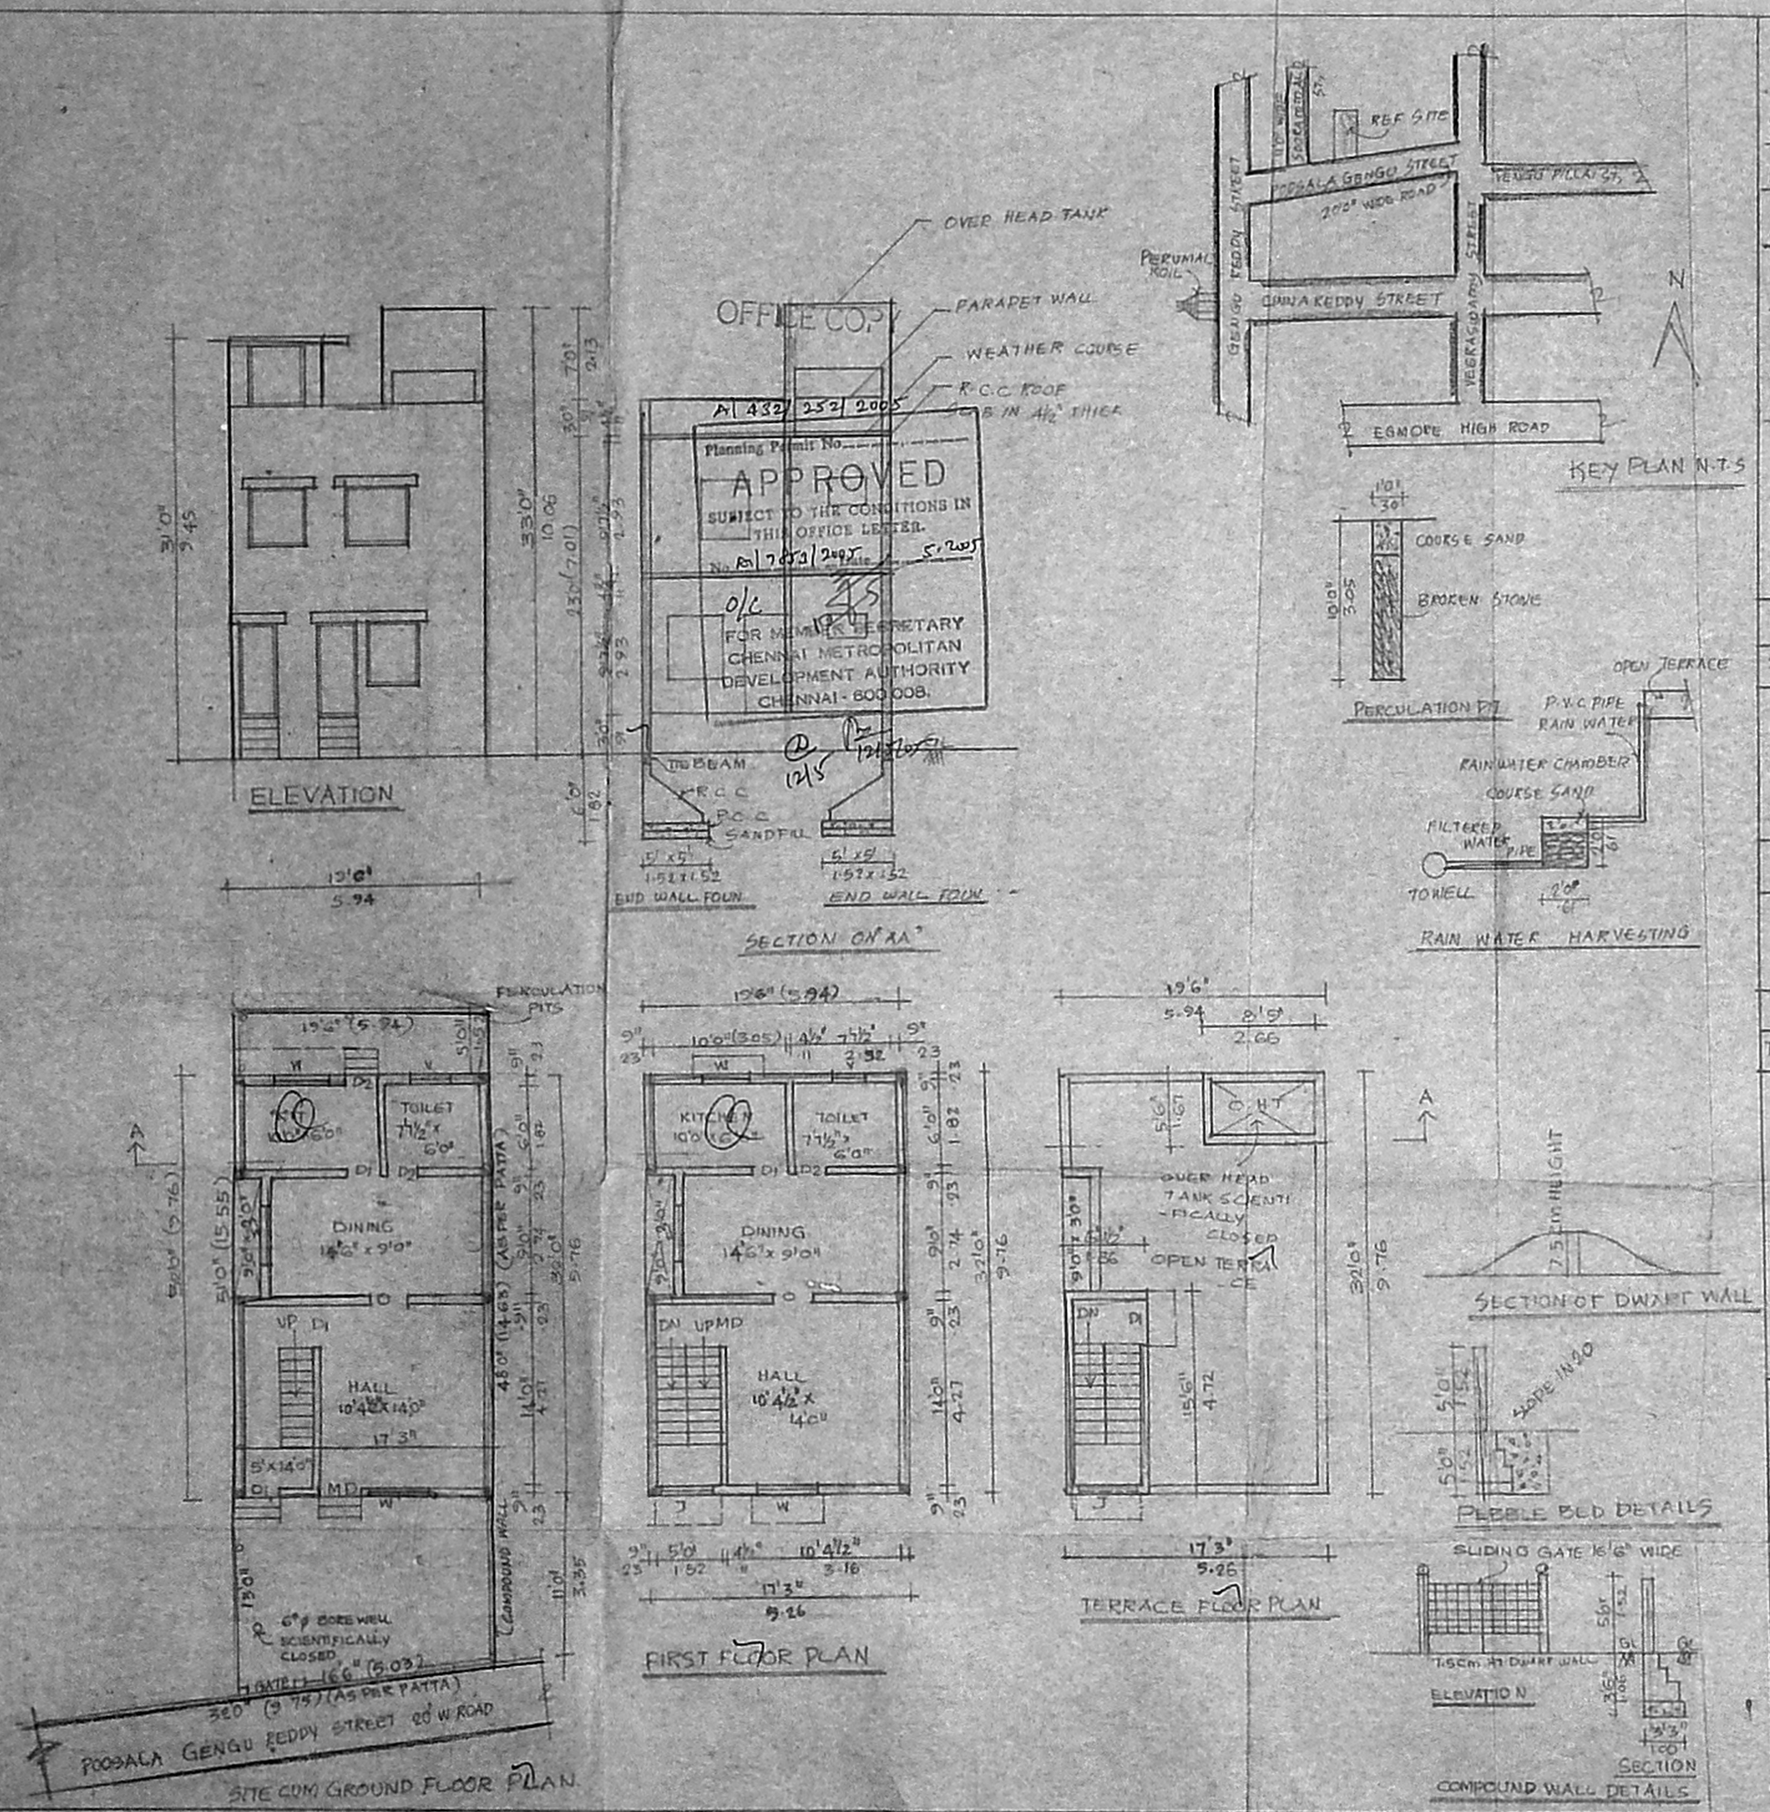

PLAN SHOWING THE PROPOSED RESIDENTIAL BUILDING

AT DOOR NO: 71/1 NEW DOOR NO: 64

R. S. NO: 753/4, BLOCK NO. 37

POOSALA GENGUREDDY STREET

EGMORE CHENNAI-8

DIV 105 Z - VII

SCALE 1" = 8'0" (1:100)

AREA DETAILS

S.NO	DESCRIPTION	SQ FT	SQM
1	PLOT EXTENT	869.00	80.73
2	GROUND FLOOR	561.00	52.11
3	FIRST FLOOR	561.00	52.11
	HEAD ROOM	94.93	8.81
	TOTAL	1122.00	104.23

PLOT COVERAGE 64.5% < 65%

FLOOR SPACE INDEX 1.29 < 1.50

SCHEDULE OF JOINERY

TYPE	DESCRIPTION	FEET	METRIC
MD	MAIN DOOR	3'3" x 7'0"	1.00 x 2.13
D1	DOOR	3'0" x 7'0"	0.91 x 2.13
D2	DOOR	2'6" x 7'0"	0.76 x 2.13
O	OPEN	3'0" x 7'0"	0.91 x 2.13
W	WINDOW	5'0" x 4'6"	1.52 x 1.37
W1	WINDOW	4'6" x 4'6"	1.37 x 1.37
V	VENTILATOR	3'0" x 2'0"	0.91 x 0.60
J	JALLY	4'0" x 4'6"	1.22 x 1.37

PROPOSED ROAD

BOUNDARY

OWNER

S. SUNDARAM, L.C.E.
LICENSED SURVEYOR CLASS I
No. 27/2005-2006
CORPORATION OF CHENNAI
Plot No. 4, Thiruvalakandar Nagar
KAVANKARAI
PUZHAL (P.O) CHENNAI-66
CELL: 9840417180