OFFICE COPY

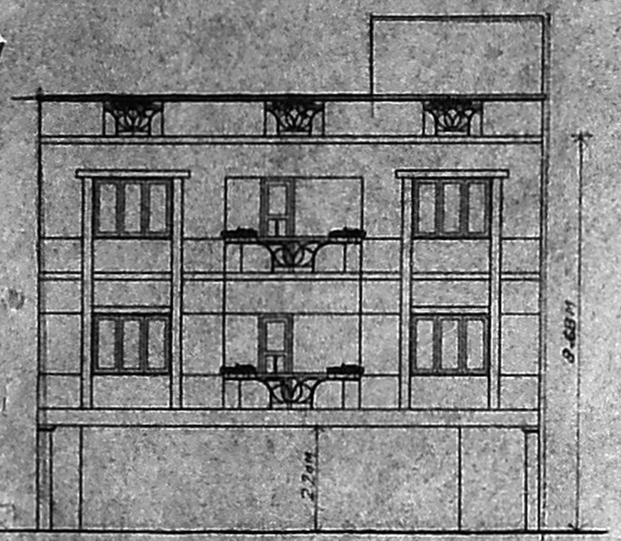

FRONT ELEVATION

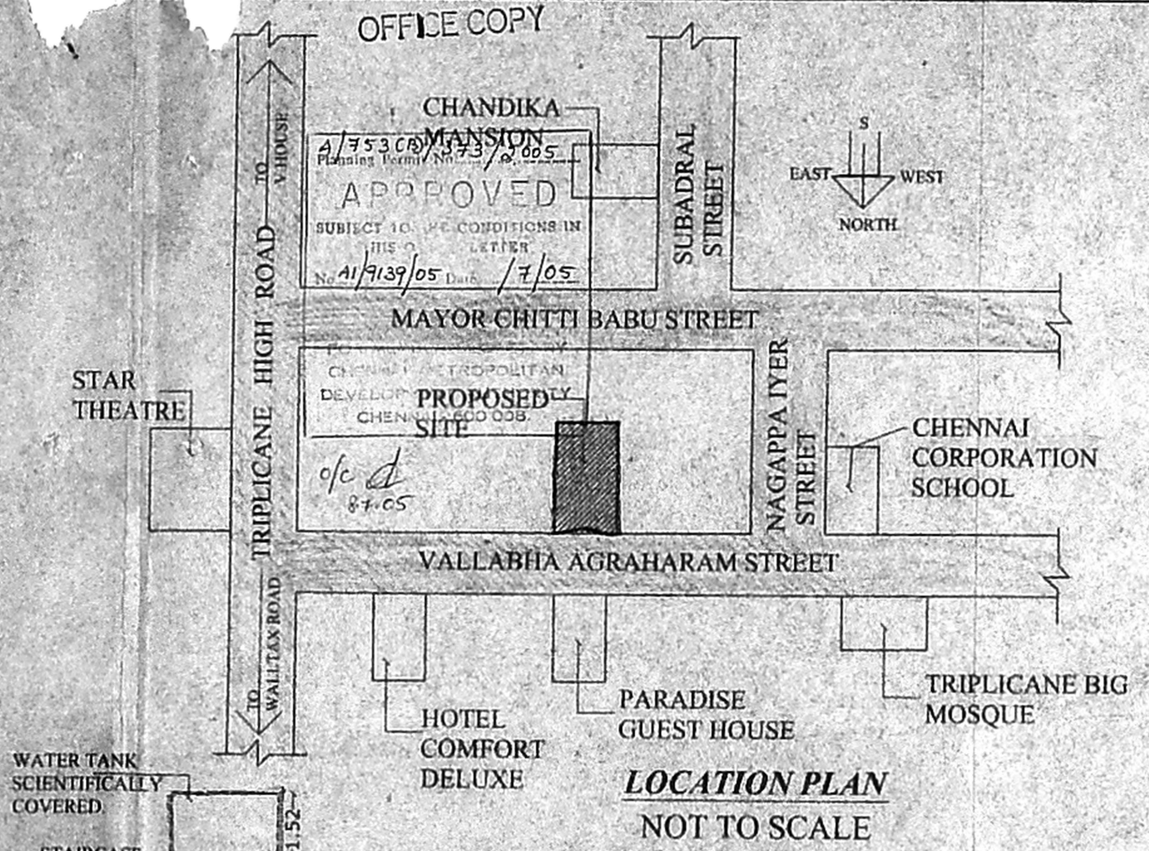

LOCATION PLAN

NOT TO SCALE

PLAN SHOWING THE PROPOSED RESIDENTIAL BUILDING AT OLD DOOR NO-19,NEW DOOR NO-5, VALLABHA AGRAHARAM STREET, TRIPLICANE,CHENNAI-600005.

DIVISION NO-84,
ZONE-VI, ,R.S.NO-524,
BLOCK NO-18.

61/44

SHEET NO 2

CMDA 'A' CHANNEL
C. No. A1/9139/05
Building Plan / Revised Plan
A.P. D.P.

BP II

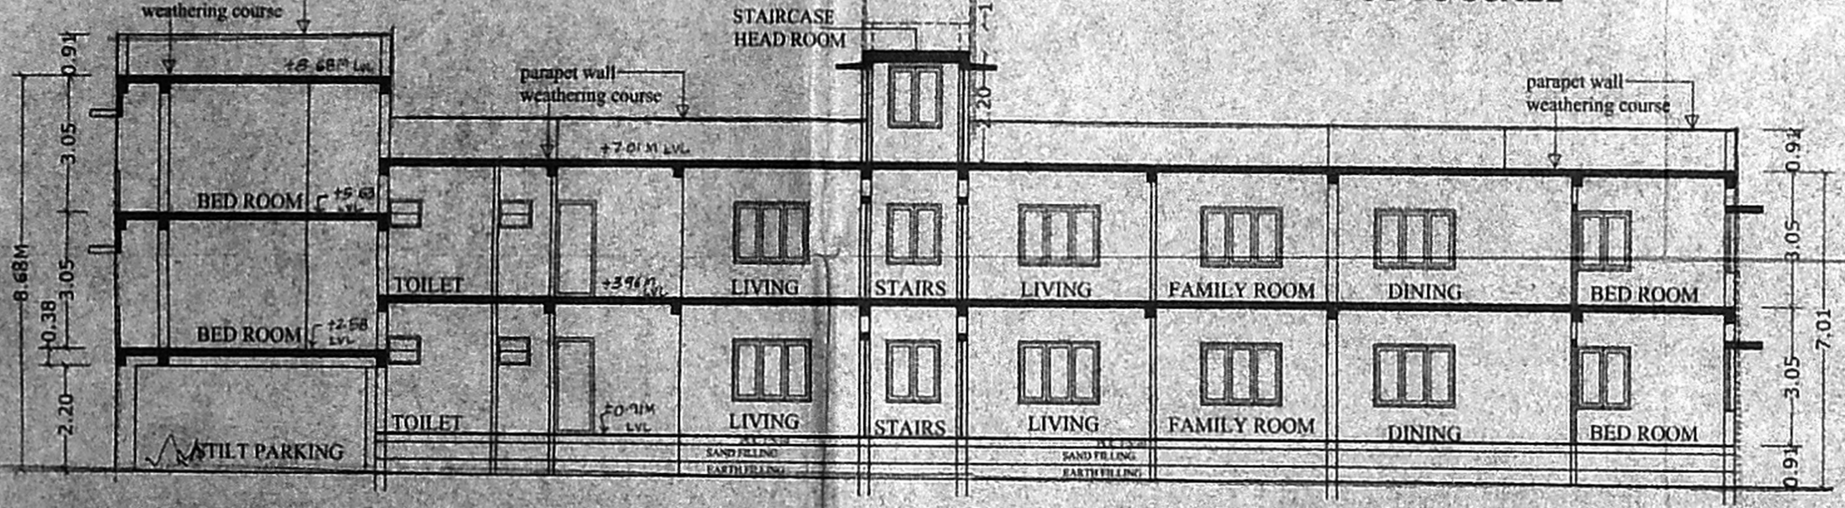

SECTION 1-1

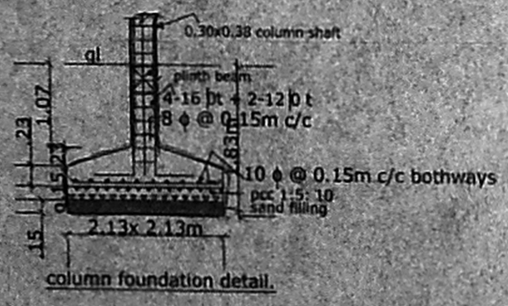

column foundation detail.

compound wall details

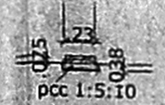

section of dwarf wall

COLOUR INDEX
PROPOSED
ROADS
BOUNDARY

ALL DIMENSIONS ARE IN METRES.

SCALE-1:100.

J.M. Jain
D.A. Holders
SIGNATURE OF OWNER

P. RAVI, B.ARCH.,A.I.I.A.,A.I.I.D.,F.I.I.A.,F.I.V.,
LICENCED SURVEYOR CLASS I R.A.'05
CORPORATION OF CHENNAI
40, (Old No. 16), Venkataraman Street,
T. Nagar, Chennai - 600 017.

P.RAVI ARCHITECTS (P) LTD
P.RAVI B.ARCH.,A.I.I.A.,A.I.I.D.,F.I.I.A.,F.I.V.,
REGD. ARCHITECT
NEW NO: 40, OLD NO:16 ,
VENKATRAMAN STREET
T.NAGAR, CHENNAI - 17.
PH:28151434,
CELL-98410 82213