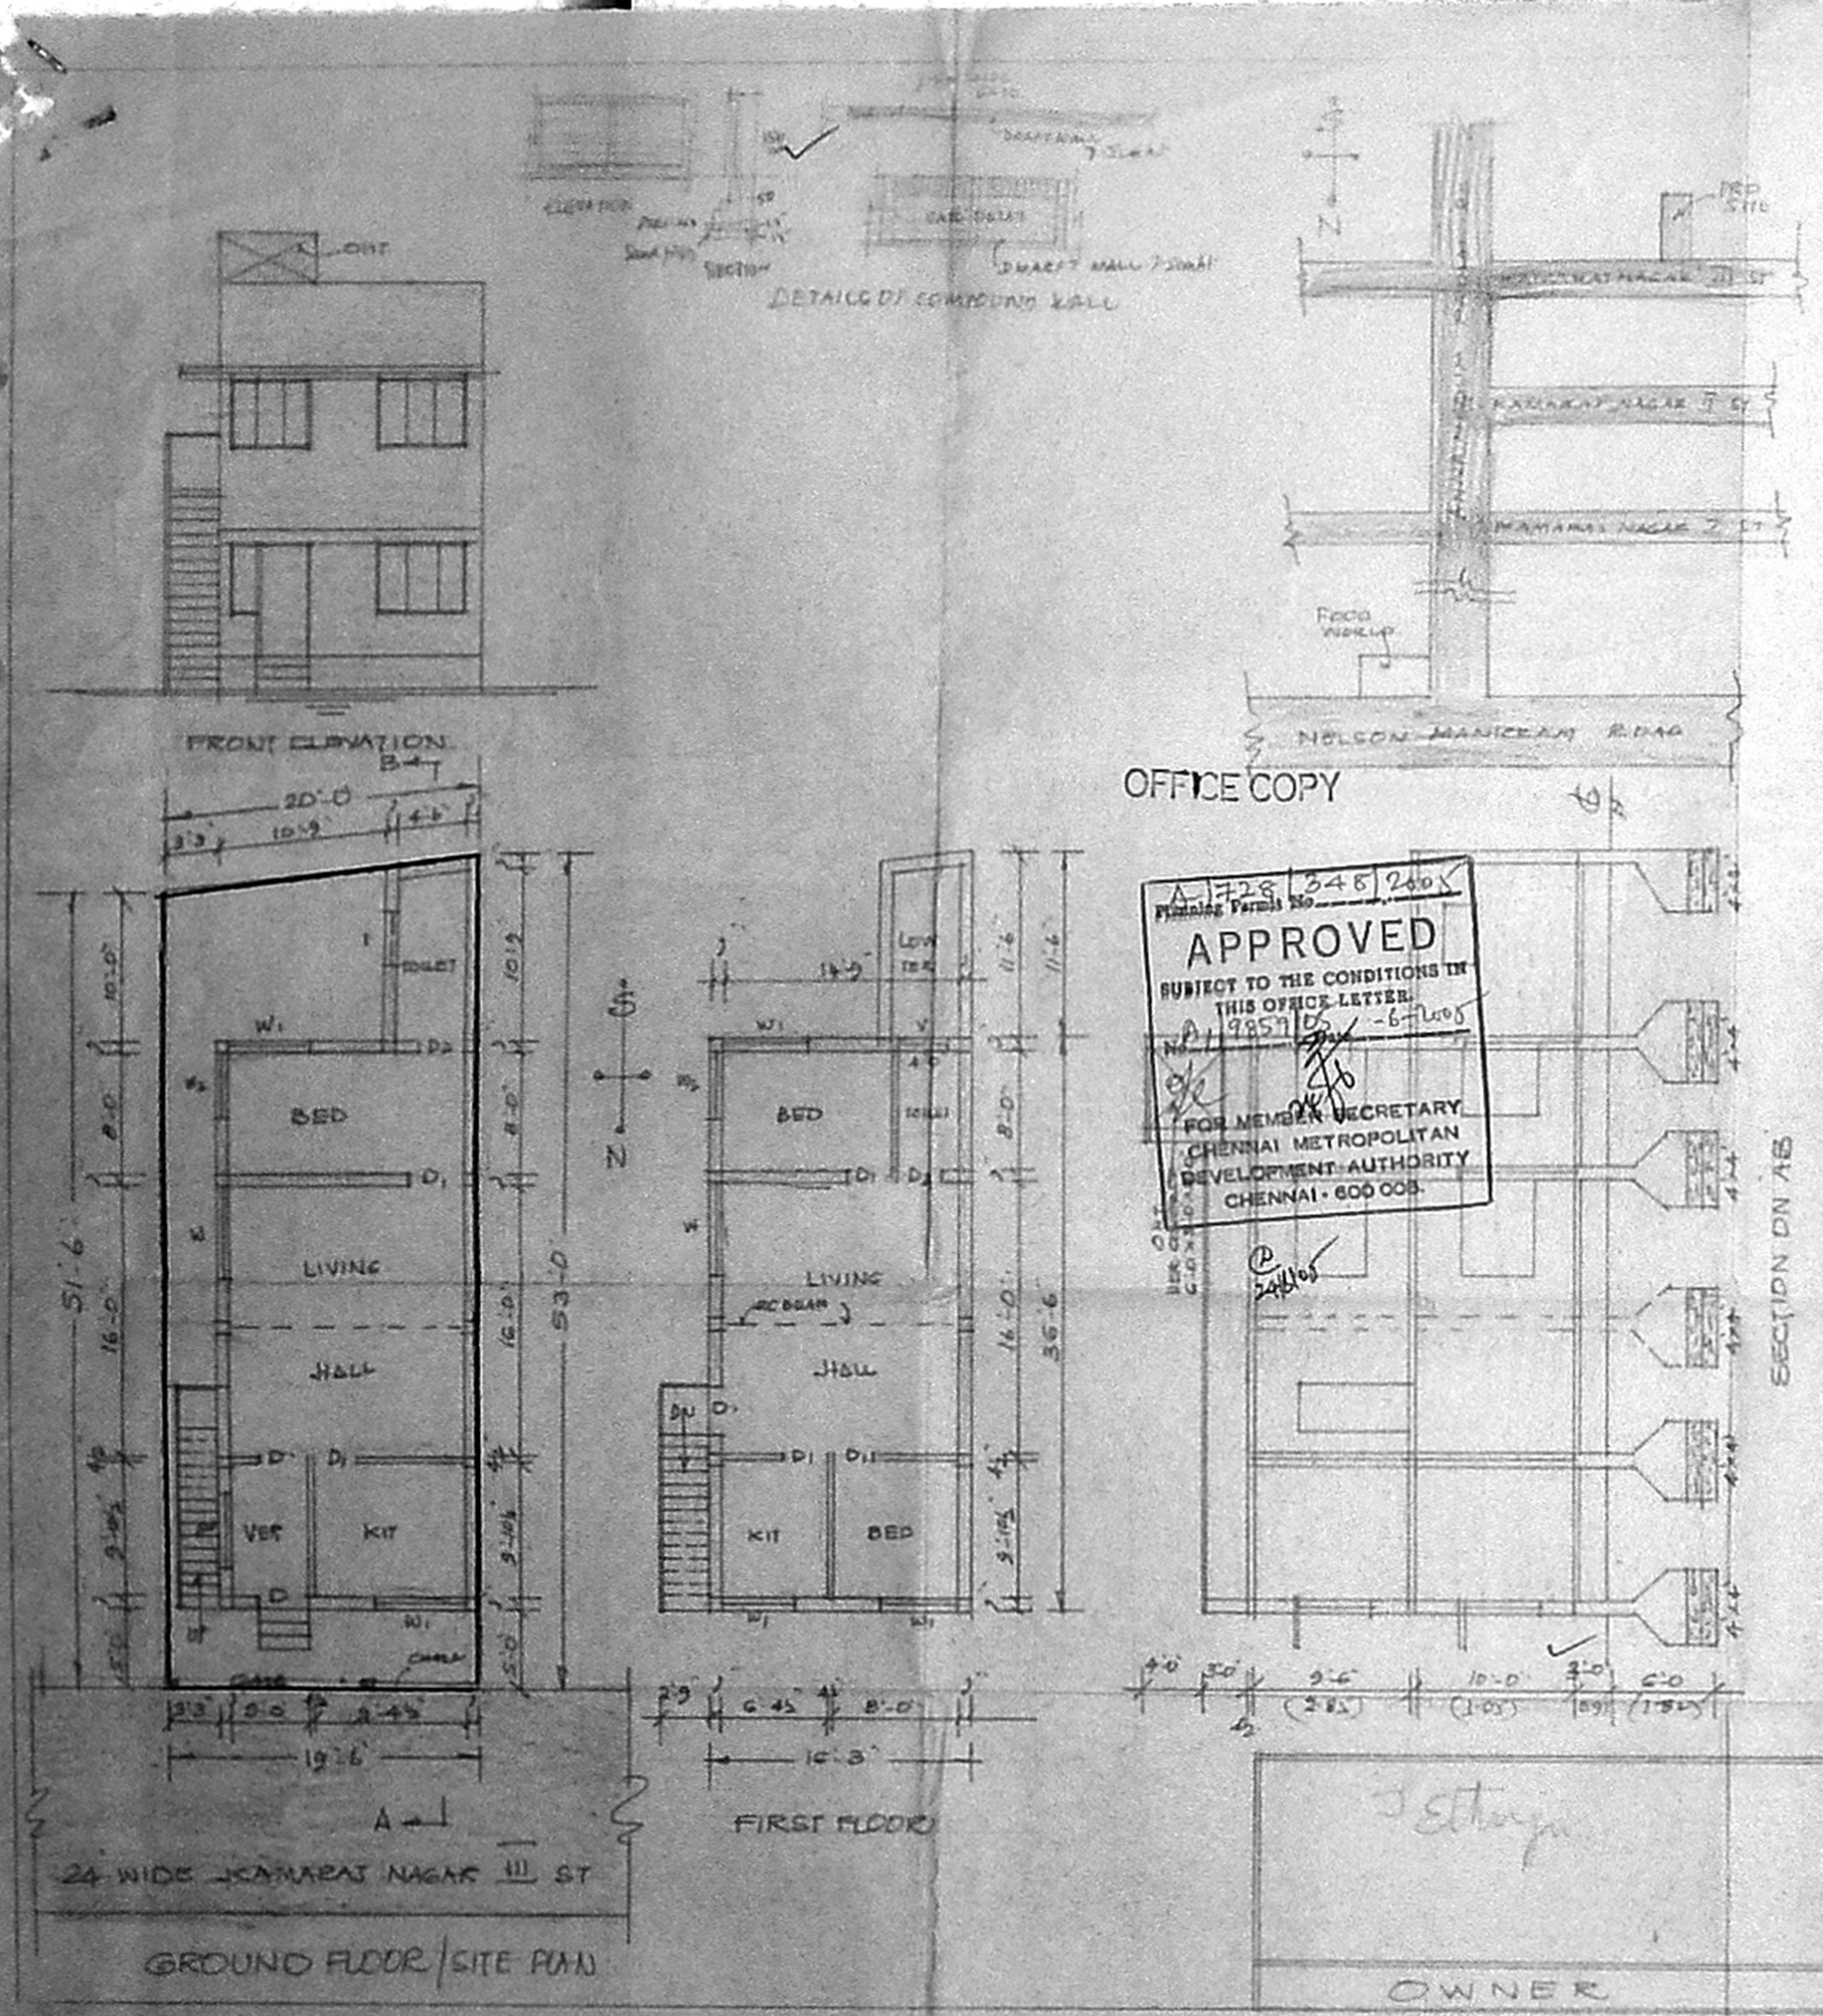

OFFICE COPY

Planning Permit No. A 728 348 2005
APPROVED
SUBJECT TO THE CONDITIONS IN THIS OFFICE LETTER.
No. A1 9859/05 Date 6-2-2005
FOR MEMBER SECRETARY
CHENNAI METROPOLITAN DEVELOPMENT AUTHORITY
CHENNAI - 600 008.

PLAN SHOWING THE PROPOSED CONSTRUCTION OF RESIDENTIAL BUILDING AT DOORNE 57 NEW OLD NO. 87 KAMARAJ NAGAR THIRD STREET CHOOLAIMEDU CHENNAI 94 TS NO. 64-10 BR NO. 11 PULIYUR CORPORATION NO. 74 ZONE V.

SCALE 1" = 8'-0"

CMDA "A" CHANNEL
A1/9859/2005
C. No.
Detailed Plan
P.A.I.
18/6/05
A.P. D.P.

SPECIFICATION: 54 X 43

BROKEN STONE JELLY CONCRETE IN CM 1:4:8 FOR FOUNDATION. STOCK BRICK WORK IN CM 1:6 FOR FOUNDATION AND SUPERSTRUCTURE. R.C.C. COLOUMN BEAM, LINTEL ROOFSLAB ETC IN CC 1:2:4 WITH CENTERING AND REINFORCEMENT. PLASTERING WITH CM 1:4 12 mm THICK. COLOUR WASHING TWO COATS OVER A COAT OF WHITE WASH. PAINTING TWO COATS OVER A COAT OF PRIMER WITH GOOD QUALITY PAINT. SPARTEN COLOUR TILES FOR FLOORING FIXED IN CM 1:3. WEATHERING COARSE WITH FLAT TILES.

JOINERY:

D FLUSH DOOR 3'-3" x 7'-0" (1.0 x 2.12)
D1 FLUSH DOOR 3'-0" x 7'-0" (0.91 x 2.12)
D2 -DO- 2'-9" x 7'-0" (0.83 x 2.12)
W GLA-WINDOW 6'-0" x 4'-6" (1.82 x 1.35)
W1 -DO- 5'-0" x 4'-6" (1.52 x 1.35)
W2 -DO- 4'-0" x 4'-6" (1.22 x 1.35)
V VENTILATOR 3'-0" x 2'-9" (0.91 x 0.83)
GW GRILLWORK 4'-0" x 4'-6" (1.22 x 1.35)

REFERENCE:
PRO-WORK
ROAD
BOUNDARY

NOTE:

PLOT AREA	1032	SFT	95.87	M²
PRO-GF AREA	662	SFT	61.50	M²
PRO-FF AREA	593	SFT	55.10	M²
TOTAL	1255	SFT	116.60	M²

P.C. 64 / FSI 1.28

R. PACHAIYAPPAN, B.E., M.I.S.A.I.V.E.
Consulting Civil Engineer Approved Valuer
Chartered Quantity Surveyor
Licensed Surveyor of Corpn. of Chennai
No. 12/1 (New No. 42) Pharathaswarar Colony
II Street, Kodambakkam
Chennai-600 024. Phone: (044) 4800358

OWNER

LICENSED SURVEYOR