# PLAN SHOWING THE PROPOSED CONSTRUCTION OF DWELLING HOUSE AT PLOT NO: 38 S.NO 256/7(AS PER PATTA) NEW KUMARAN NAGAR, SOUTH GANALLUR VILLAGE, TAMBARAM TALUK, KANCHIPURAM DISTRICT.

OFFICE COPY

SCALE : 1" = 8'0" (1:100)

## AREA PARTICULARS

| | |
|---|---|
| PLOT AREA | 2400 SQFT 223.04 SQM |
| PLINTH AREA | 1001 SQFT 93.02 SQM |
| PLOT COVERAGE | 42% F.S.I : 0.42 |

PROPOSALS ▭ ROAD ▭ BOUNDRY ▭


Planning Permit No. A/831/451/2005
APPROVED
SUBJECT TO THE CONDITIONS IN THIS OFFICE LETTER
No. A2/15289/05 Date -8-2005
FOR MEMBER SECRETARY
CHENNAI METROPOLITAN DEVELOPMENT AUTHORITY
CHENNAI-600 008


PARAPET WALL IN C.M. 1:6 MIX
RCC ROOF SLAB IN 1:2:4 MIX
WITH WEATHERING COURSE
BRICK WORK IN C.M. 1:6 MIX
PLASTERING IN C.M. 1:4 MIX
FLOORING IN C.M. 1:3 MIX

## JOINERY DETAILS

| | | |
|---|---|---|
| DOOR | D | 3'3" X 7'0" |
| DOOR | D1 | 3'0" X 7'0" |
| DOOR | D2 | 2'6" X 7'0" |
| WINDOW | W | 1'6" X 4'0" |
| WINDOW | W1 | 3'0" X 4'0" |
| VENTILATOR | V | 3'0" X 2'0" |

CWDA "A" CHANNEL

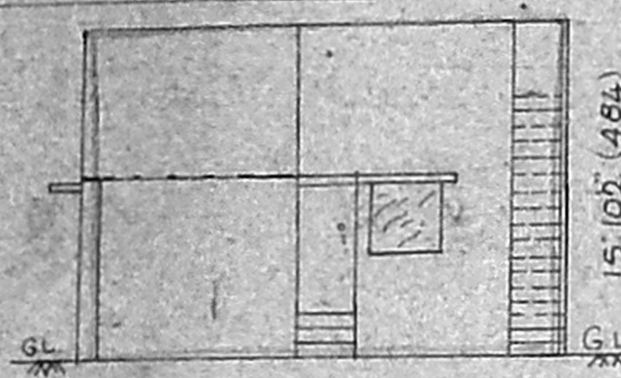


FRONT ELEVATION

SECTION ON AB

N

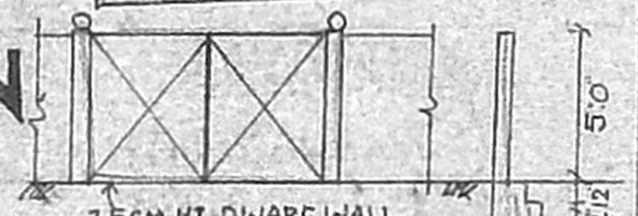


ELEVATION SECTION

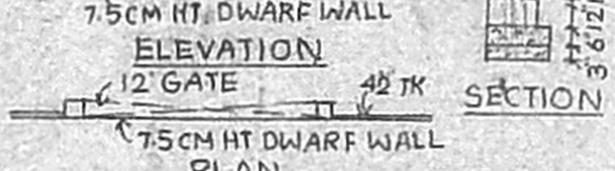


PLAN

DETAILS OF COMPOUND WALL AND GATE

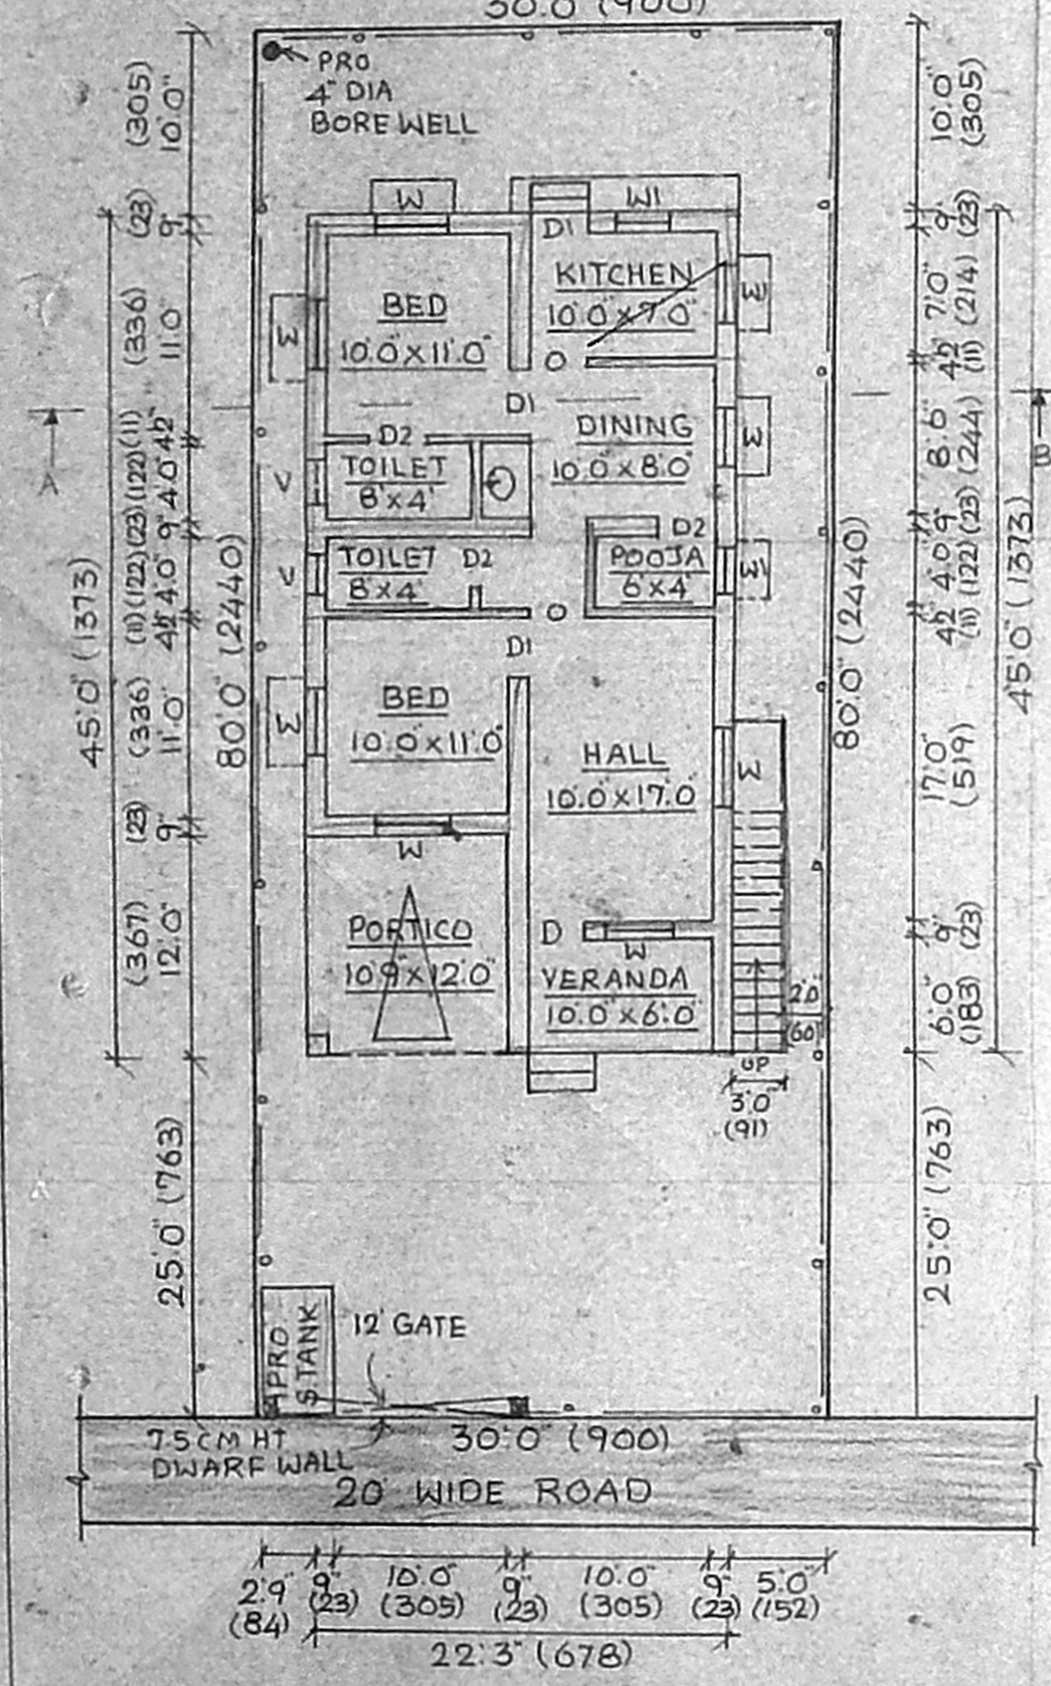


SITE PLAN CUM GROUND FLOOR PLAN

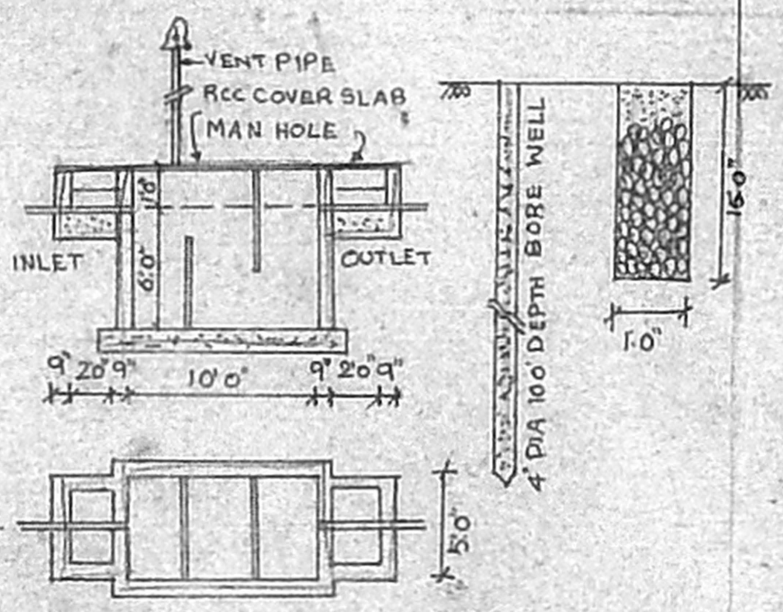


DETAILS OF SEPTIC TANK, BORE WELL AND PERCOLATION PIT

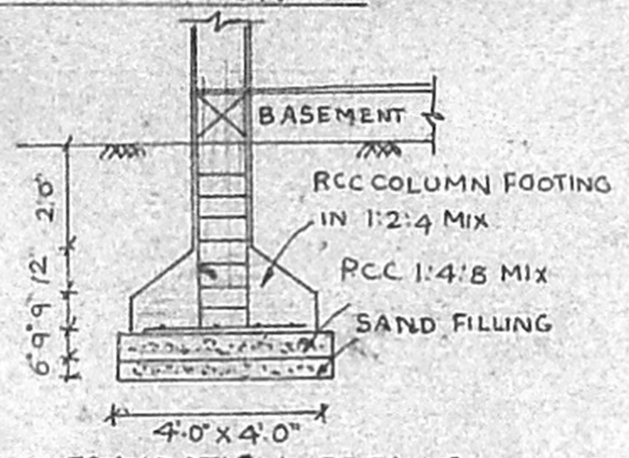


FOUNDATION DETAILS

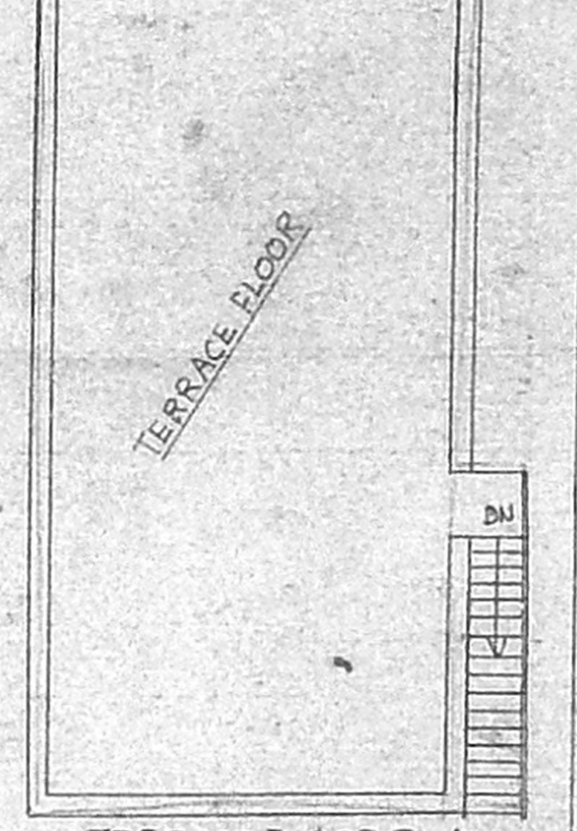


TERRACE FLOOR PLAN

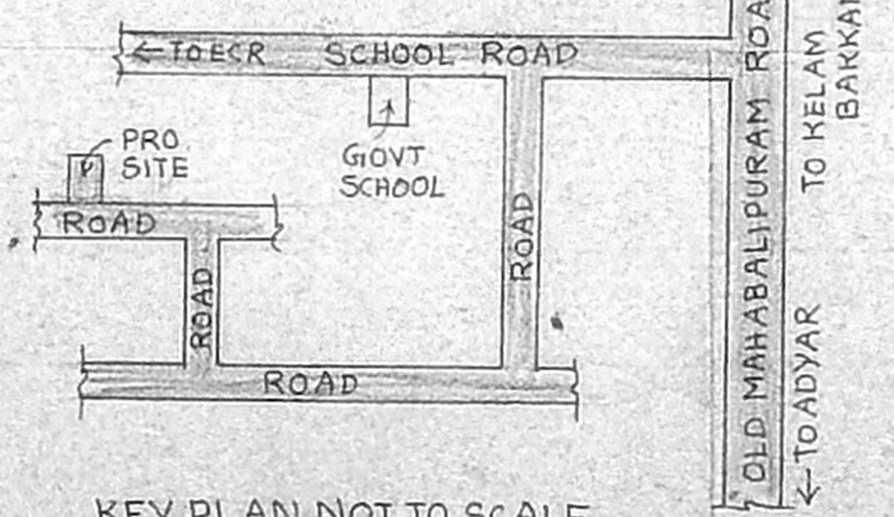


KEY PLAN NOT TO SCALE

OWNER


A. SELVARAJ, D.C.E.,
Engineer and Licensed Surveyor
ALANDUR & TAMBARAM MUNICIPALITY
Alandur Regn. No : 15107/92
Tambaram Regn. No : 1166/95
Off : 102 "SAKTHIVEL COMPLEX"
VELACHERY MAIN ROAD, MEDAVAKKAM,
CHENNAI - 601 302.
Ph. 22770281


LICENSED SURVEYOR