PLAN SHOWING THE PROPOSED RESIDENCE AT OLD DOOR NO: 8, NEW NO: 14, APPAVOO GRAMANI 1ST STREET R.S.NO: 4200/2. BLOCK NO: 90. R.A. PURAM, CHENNAI-28.

திட்ட வரைபட அனுமதி எண்
A1 1385/085/2006
ஒப்பளிக்கப்பட்டது
இவ்வலுவலகக் கடிதஎண் A1 1385/085/2006
நாள் -3-2006 ல் குறிப்பிடப்பட்டுள்ள
வரையறைகளுக்கு உட்பட்டது.
உரிமையாளர்
சென்னைப் பெருநகர்
சென்னை - 600 008.

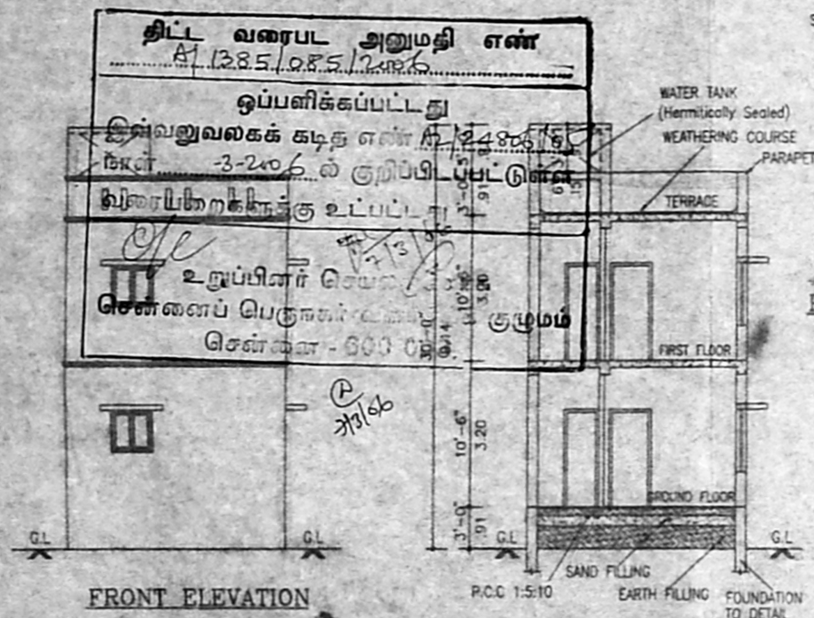

FRONT ELEVATION

SECTION 'X-X'

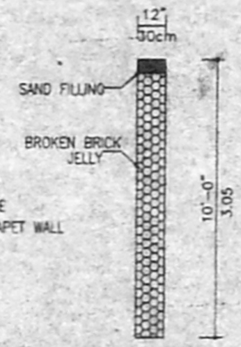

PERCULATION PITS DETAIL

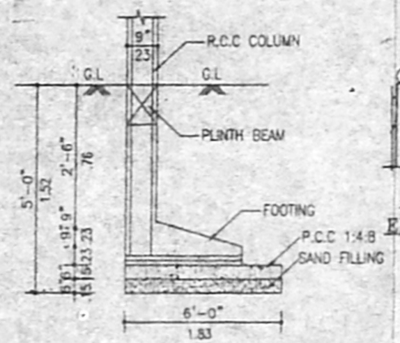

END WALL FOUNDATION DETAIL

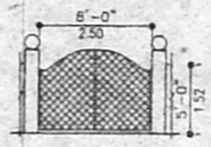

ELEVATION OF ENTRANCE GATE

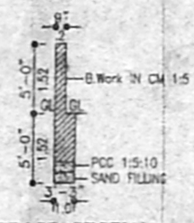

CROSS SECTION OF COMPOUND WALL

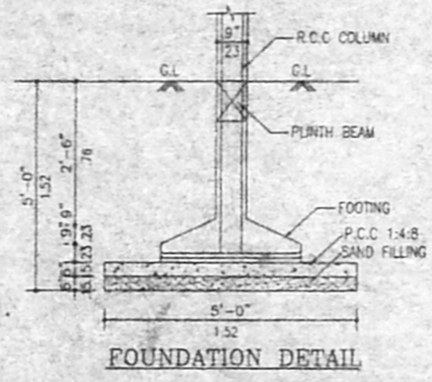

FOUNDATION DETAIL

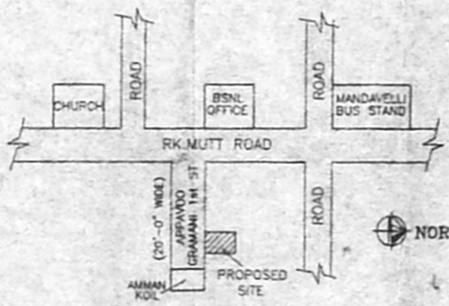

KEY PLAN
(NOT TO SCALE)

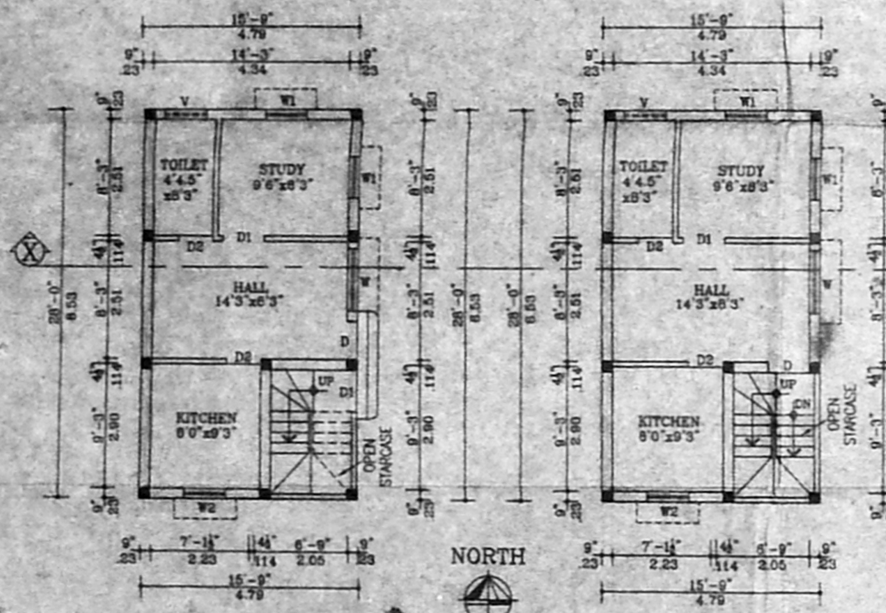

GROUND FLOOR PLAN

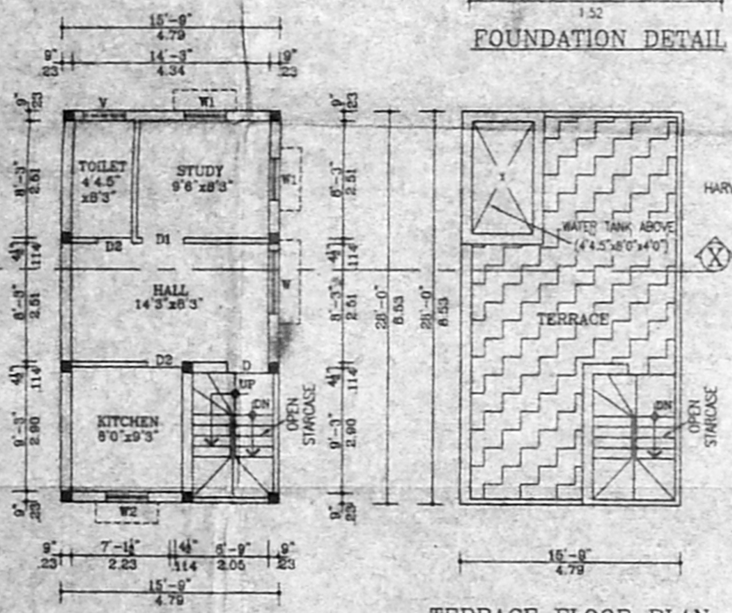

FIRST FLOOR PLAN

NORTH

TERRACE FLOOR PLAN

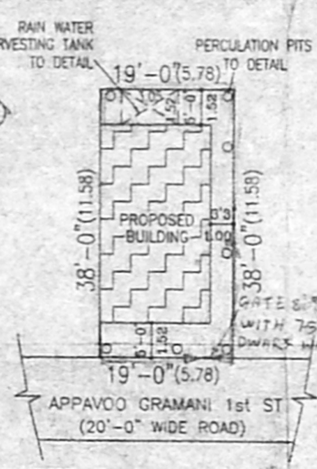

NORTH SITE PLAN
(SCALE: 1"=16'.0")

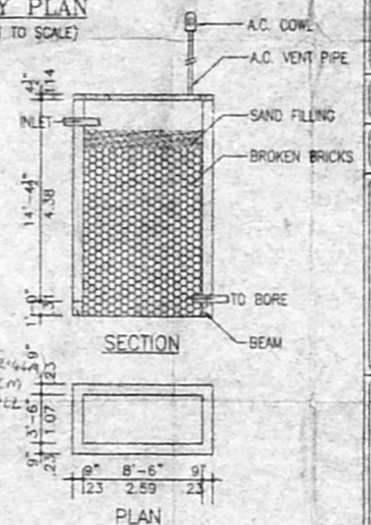

PLAN

RAIN WATER HARVESTING TANK DETAIL

AREA DETAILS:

		SQ.FT	SQ.M.
GROUND FLOOR	:	441.00	(40.99)
FIRST FLOOR	:	441.00	(40.99)
TOTAL AREA	:	882.00	(81.97)
PLOT AREA	:	722.00	(67.10)
PLOT COVERAGE	:	61 %	
F.S.I.	:	1.22	

A1 1385/085/2006 என்

SPECIFICATIONS:

- R.C.C FOUNDATION IN C.M 1:5 OVER 6" THICK P.C.C 1:5:10 OVER 6" THICK SAND FILLING.
- BASEMENT WITH BRICK WORK IN C.M 1:5 OVER 6" THICK R.C.C TIE BEAM 1:2:4.
- TILES FLOORING OVER 4" THICK P.C.C 1:5:10 6" THICK SAND FILLING.
- 9" THICK BRICK WALL IN C.M 1:3.
- R.C.C ROOF SLAB 1:2:4 MIX 4½" THICK.

57 x 38

SCHEDULE OF JOINERY:

D	DOOR	3'-6"X7'-0"	(1.07X2.13)
D1	DOOR	3'-0"X7'-0"	(0.91X2.13)
D2	DOOR	2-6"X7'-0"	(0.76X2.13)
W	WINDOW	4'-6"X4'-0"	(1.37X1.22)
W1	WINDOW	3'-0"X4'-0"	(0.91X1.22)
W2	KIT. WINDOW	3'-0"X3'-0"	(0.91X0.91)
V	VENTILATOR	3'-0"X2'-0"	(0.91X0.61)
O	OPENING	3'-0"X7'-0"	(0.91X2.13)

COLOUR INDEX:

PROPOSED BUILDING
EXISTING ROAD
SITE BOUNDARY LINE

SCALE : 1"=8'.0" | DATE : 11-12-2005

DRAWN BY : S.PRABU. | CHD BY :

OWNER:

12 Sets

LICENSED SURVEYOR:

B. PRABU
Licensed Surveyor
Corpn. of Chennai, Cl. II No. 1210
Off. : GRACE PLANNERS
#3807, Medavakkam Main Road, Kovilambakkam,
Chennai - 117. Cell : 98413 29572