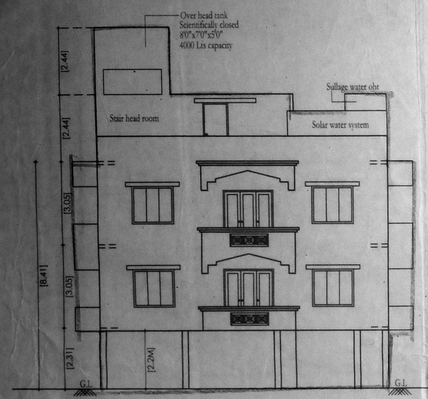

ELEVATION

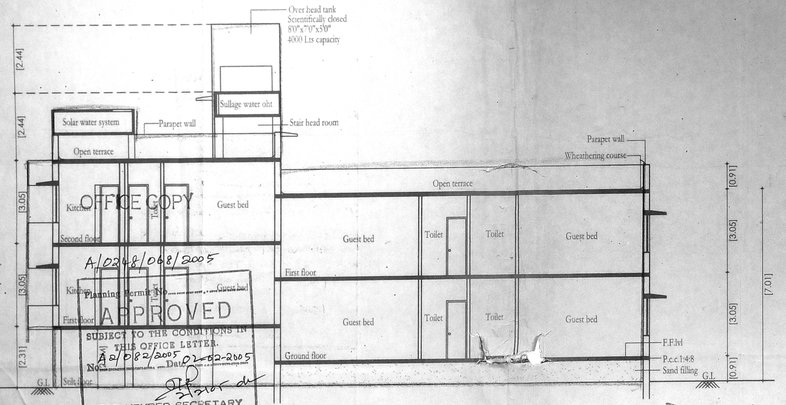

SECTION-AA

OFFICE COPY

A/0268/068/2005

Planning Permit No.

APPROVED

SUBJECT TO THE CONDITIONS IN THE OFFICE LETTER.

No. A/0268/2005 Date 02-02-2005

FOR MEMBER SECRETARY
CHENNAI METROPOLITAN
DEVELOPMENT AUTHORITY
CHENNAI - 600 008.

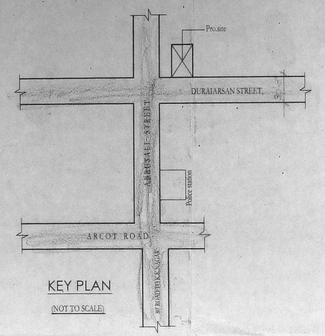

KEY PLAN

(NOT TO SCALE)

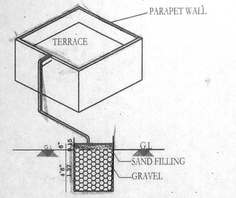

COLLECTION SUMP FOR HARVESTING FOR TERRACE

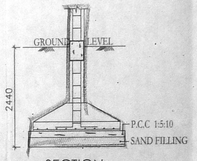

SECTION

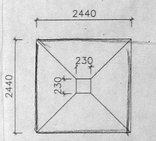

PLAN
FOUNDATION DETAIL
[SCALE: 1:50]

CROSS SECTION OF RECYCLING SULLAGE WATER

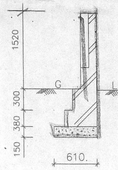

SECTION [X,X']

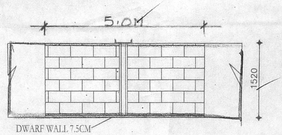

DETAILS OF GATE & COMPUND WALL

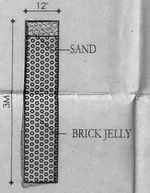

PERCULATION PIT

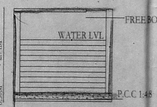

SECTION ON SUMP

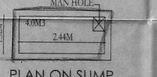

PLAN ON SUMP

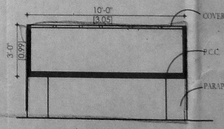

SOLAR WATER SYSTEM
(IN SECTION)

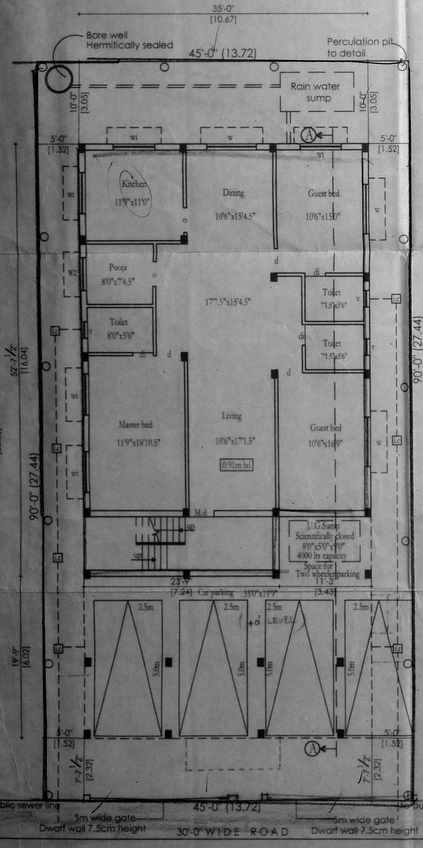

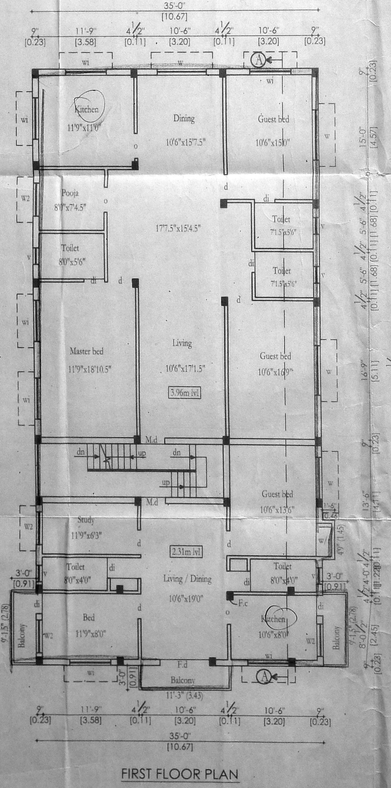

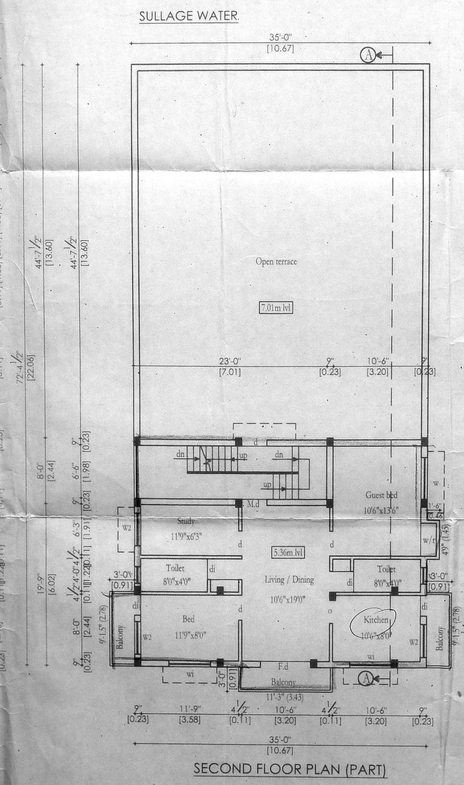

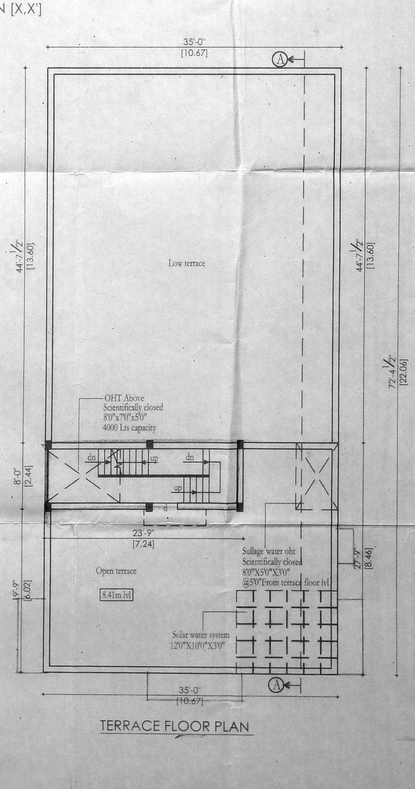

SCHEDULE OF JOINERY:

TYPE	DETAIL	WIDTH	HEIGHT
M.D	C.W. PANELLED DOOR	990	2135
D	-DO-	915	2135
D1	-DO-	762	2135
F.D	FRENCH DOOR	1830	2135
W	C.W. GLAZED WINDOW	1830	1372
W1	-DO-	1524	1372
W2	-DO-	1372	1372
O	OPENING	915	2135
V	C.W. GLAZED VENTILATOR	610	915

SPECIFICATION:

FOUNDATION	:	R.C.C COLUMN FOOTINGS
BRICK WORK	:	C.M 1:6 FOR SUPER STRUCTURE
PLASTERING	:	C.M 1:5 FOR WALLS & 1:3 FOR CEILING
FLOORING	:	MOSAIC FLOORING
CEMENT PAINT	:	2,COAT FOR WALLS & 1,EXTRA COAT FOR CEILING
R.C.C	:	1:2:4 FOR SLABS & LINTELS
WOOD WORK	:	ALL WOOD WORKS IN BEST QUALITY TIMBER
WEATHERING COURSE	:	B.JELLY LIME MORTAR OVER ROOF SLAB ONE LAYER OF COUNTRY TILES

COLOUR INDEX:

PROPOSAL	
ROAD/STREET	
BOUNDARY/SITE	

AREA STATEMENT SQ. M

PLOT EXTENT:	376.25
GROUND FLOOR	163.54
FIRST FLOOR	244.22
SECOND FLOOR PART	99.12
TOTAL BUILTUP AREA	506.88
PLOT COVERAGE:	64.91%
F.S.I	1.35

PROPOSED CONSTRUCTION OF RESIDENTIAL BUILDING AT NEW NO:32, OLD PLOT NO:104, DURAIARSAN STREET, KAVERIRANGA NAGAR, SAIGRAMAM, CHENNAI-93, S.NO: 104/1-A, NO:110, SAIGRAMAM VILLAGE, SAIDAPET TALUK, CHINGLEPET DISTRICT

ZONE : VIII DIV NO: 129

SCALE 1/8"=1'0"

DATE:

DRAWN:

SIGNATURE OF OWNER

ER. K. SELVAM.
B.E (Civil)., AMIE., C.Eng(I)., AIV.
CHARTERED ENGINEER & APPROVED VALUER.
CLASS-I LICENSED SURVEYOR.
Reg No: 600/0 ... /05.
DOOR No 11, 20 ... 1th BLOCK,
... SAPPANTEMPLE ... AI-600 032.
(NEAR MGR ARAVIND SCHOOL)
PHONE No 2660 2050
CELL No: 9841282050

LICENSED SURVEYOR