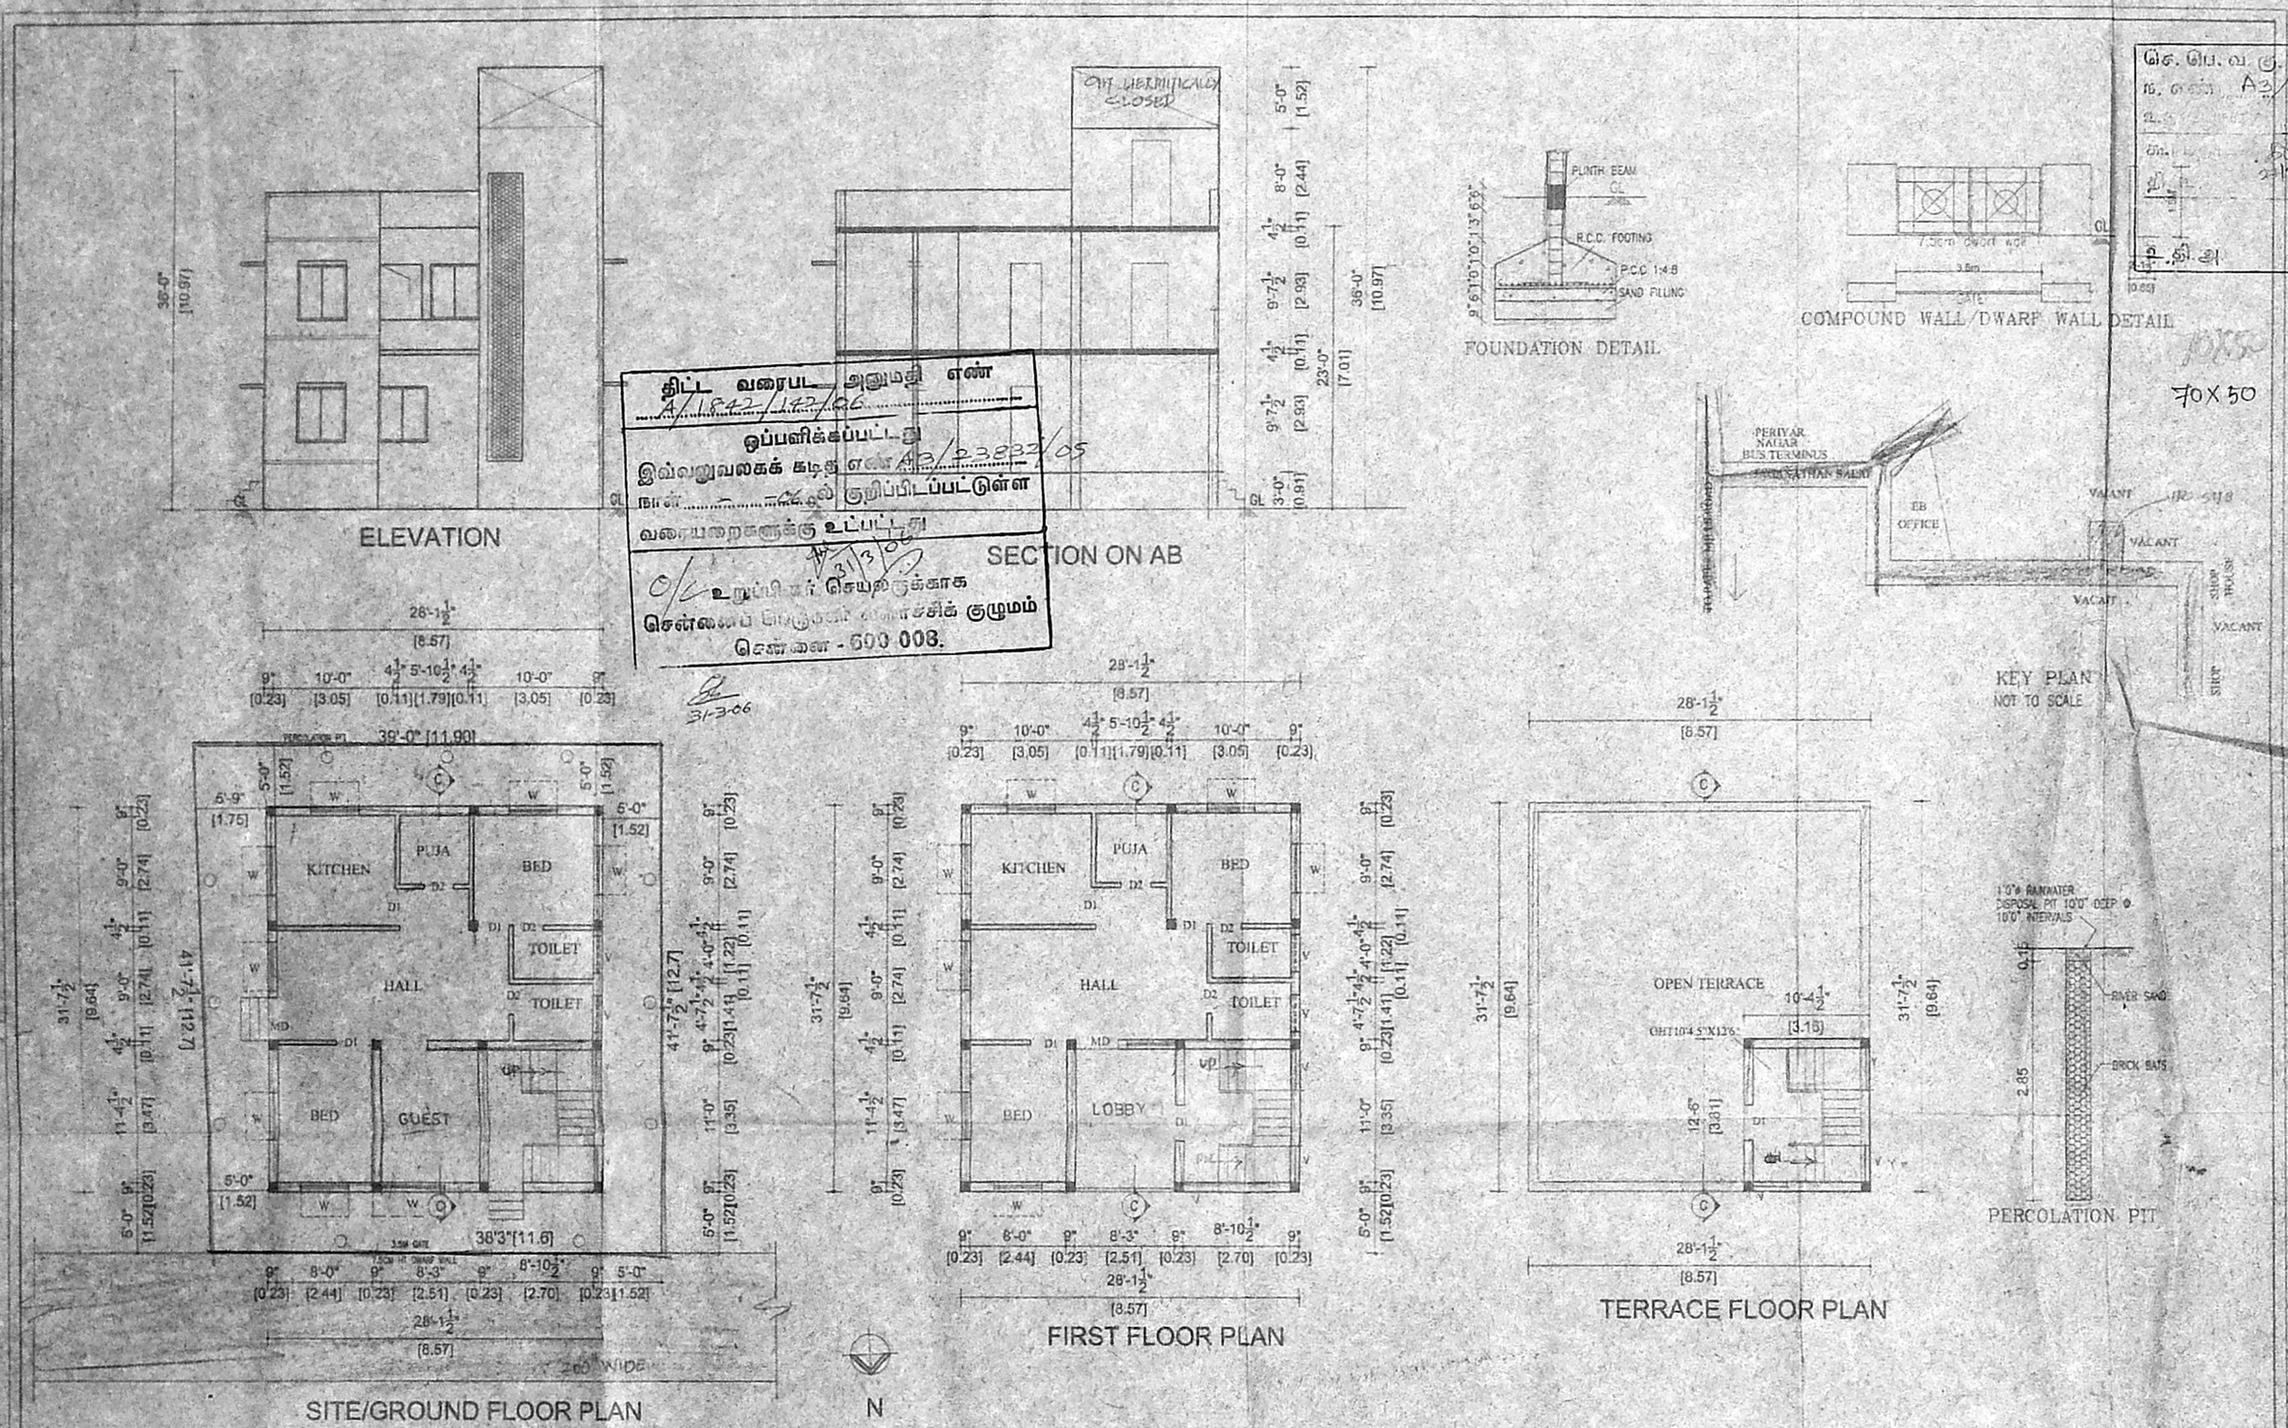

திட்ட வரைபட அனுமதி எண்
A/1842/142/06
ஒப்பளிக்கப்பட்டது
இவ்வலுவலகக் கடித எண் A3/23832/05
நாள் - -06 ல் குறிப்பிடப்பட்டுள்ள
வரையறைகளுக்கு உட்பட்டது
31/3/06
உறுப்பினர் செயலருக்காக
சென்னைப் பெருநகர் வளர்ச்சிக் குழுமம்
சென்னை - 600 008.

செ. பெ. வ. கு. (பா) எண்
ந. எண் A3/23832/2005
RP-I
உ.தி.அ.
து.தி.அ.

70X50

SPECIFICATION

* FOUNDATION IN R.C.C 1:2:4 MIX WITH NECESSARY
* REINFORCEMENTS OVER P.C.C & SAND FILLING.
* BRICKWORK IN C.M 1:5 MIX USING STOCK BRICKS.
* ALL R.C.C WORKS ARE IN 1:2:4 MIX WITH NECESSARY
* REINFORCEMENTS.
* FLOORING CONCRETE 1:4:8 MIX FINISHED WITH
* 'CERAMIC TILES' JOINERIES ARE IN TEAKWOOD.

JOINERY :-

TYPE	DESCRIPTION	SIZE	
MD	DOOR	3'6"X7'0"	1006x2134
D1	"	3'0"X7'0"	915x2134
D2	"	2'6"X7'0"	762x2134
W		4'0"X4'6"	1220x1372
V	VENTILATOR	3'0"X2'0"	915x610

AREA STATEMENT :-

DESCRIPTION	SQ.FT	SQ.M
PLOT AREA[PATTA]	1615	150.0
GROUND FLOOR	889.5	82.63
FIRST FLOOR	889.5	82.63
TOTAL		165.2

COV. 55.08% FSI 1.10

COLOUR CODE :-
PROPOSAL
ROAD
BOUNDARY

PLAN SHOWING THE PRO. CONSTN. OF RESIDENTIAL BUILDING IN TS.NO 74/3, BLOCK NO 14, OF KONNUR VILLAGE, PLOT NO. 22B, KAMBAR NAGAR 5th CROSS STREET

ZONE IV DIVISION 62

G. Mumali Devi
OWNER'S SIGNATURE:-

S. ATHIYAMAN, B.E.,
CHARTERED ENGINEER,
Class I Licensed Surveyor-No. 1
Corporation of Chennai
5, Nathamuni Street, T. Nagar
Chennai-17. Ph: 28156624
Mobile: 9840 SURVEYOR: