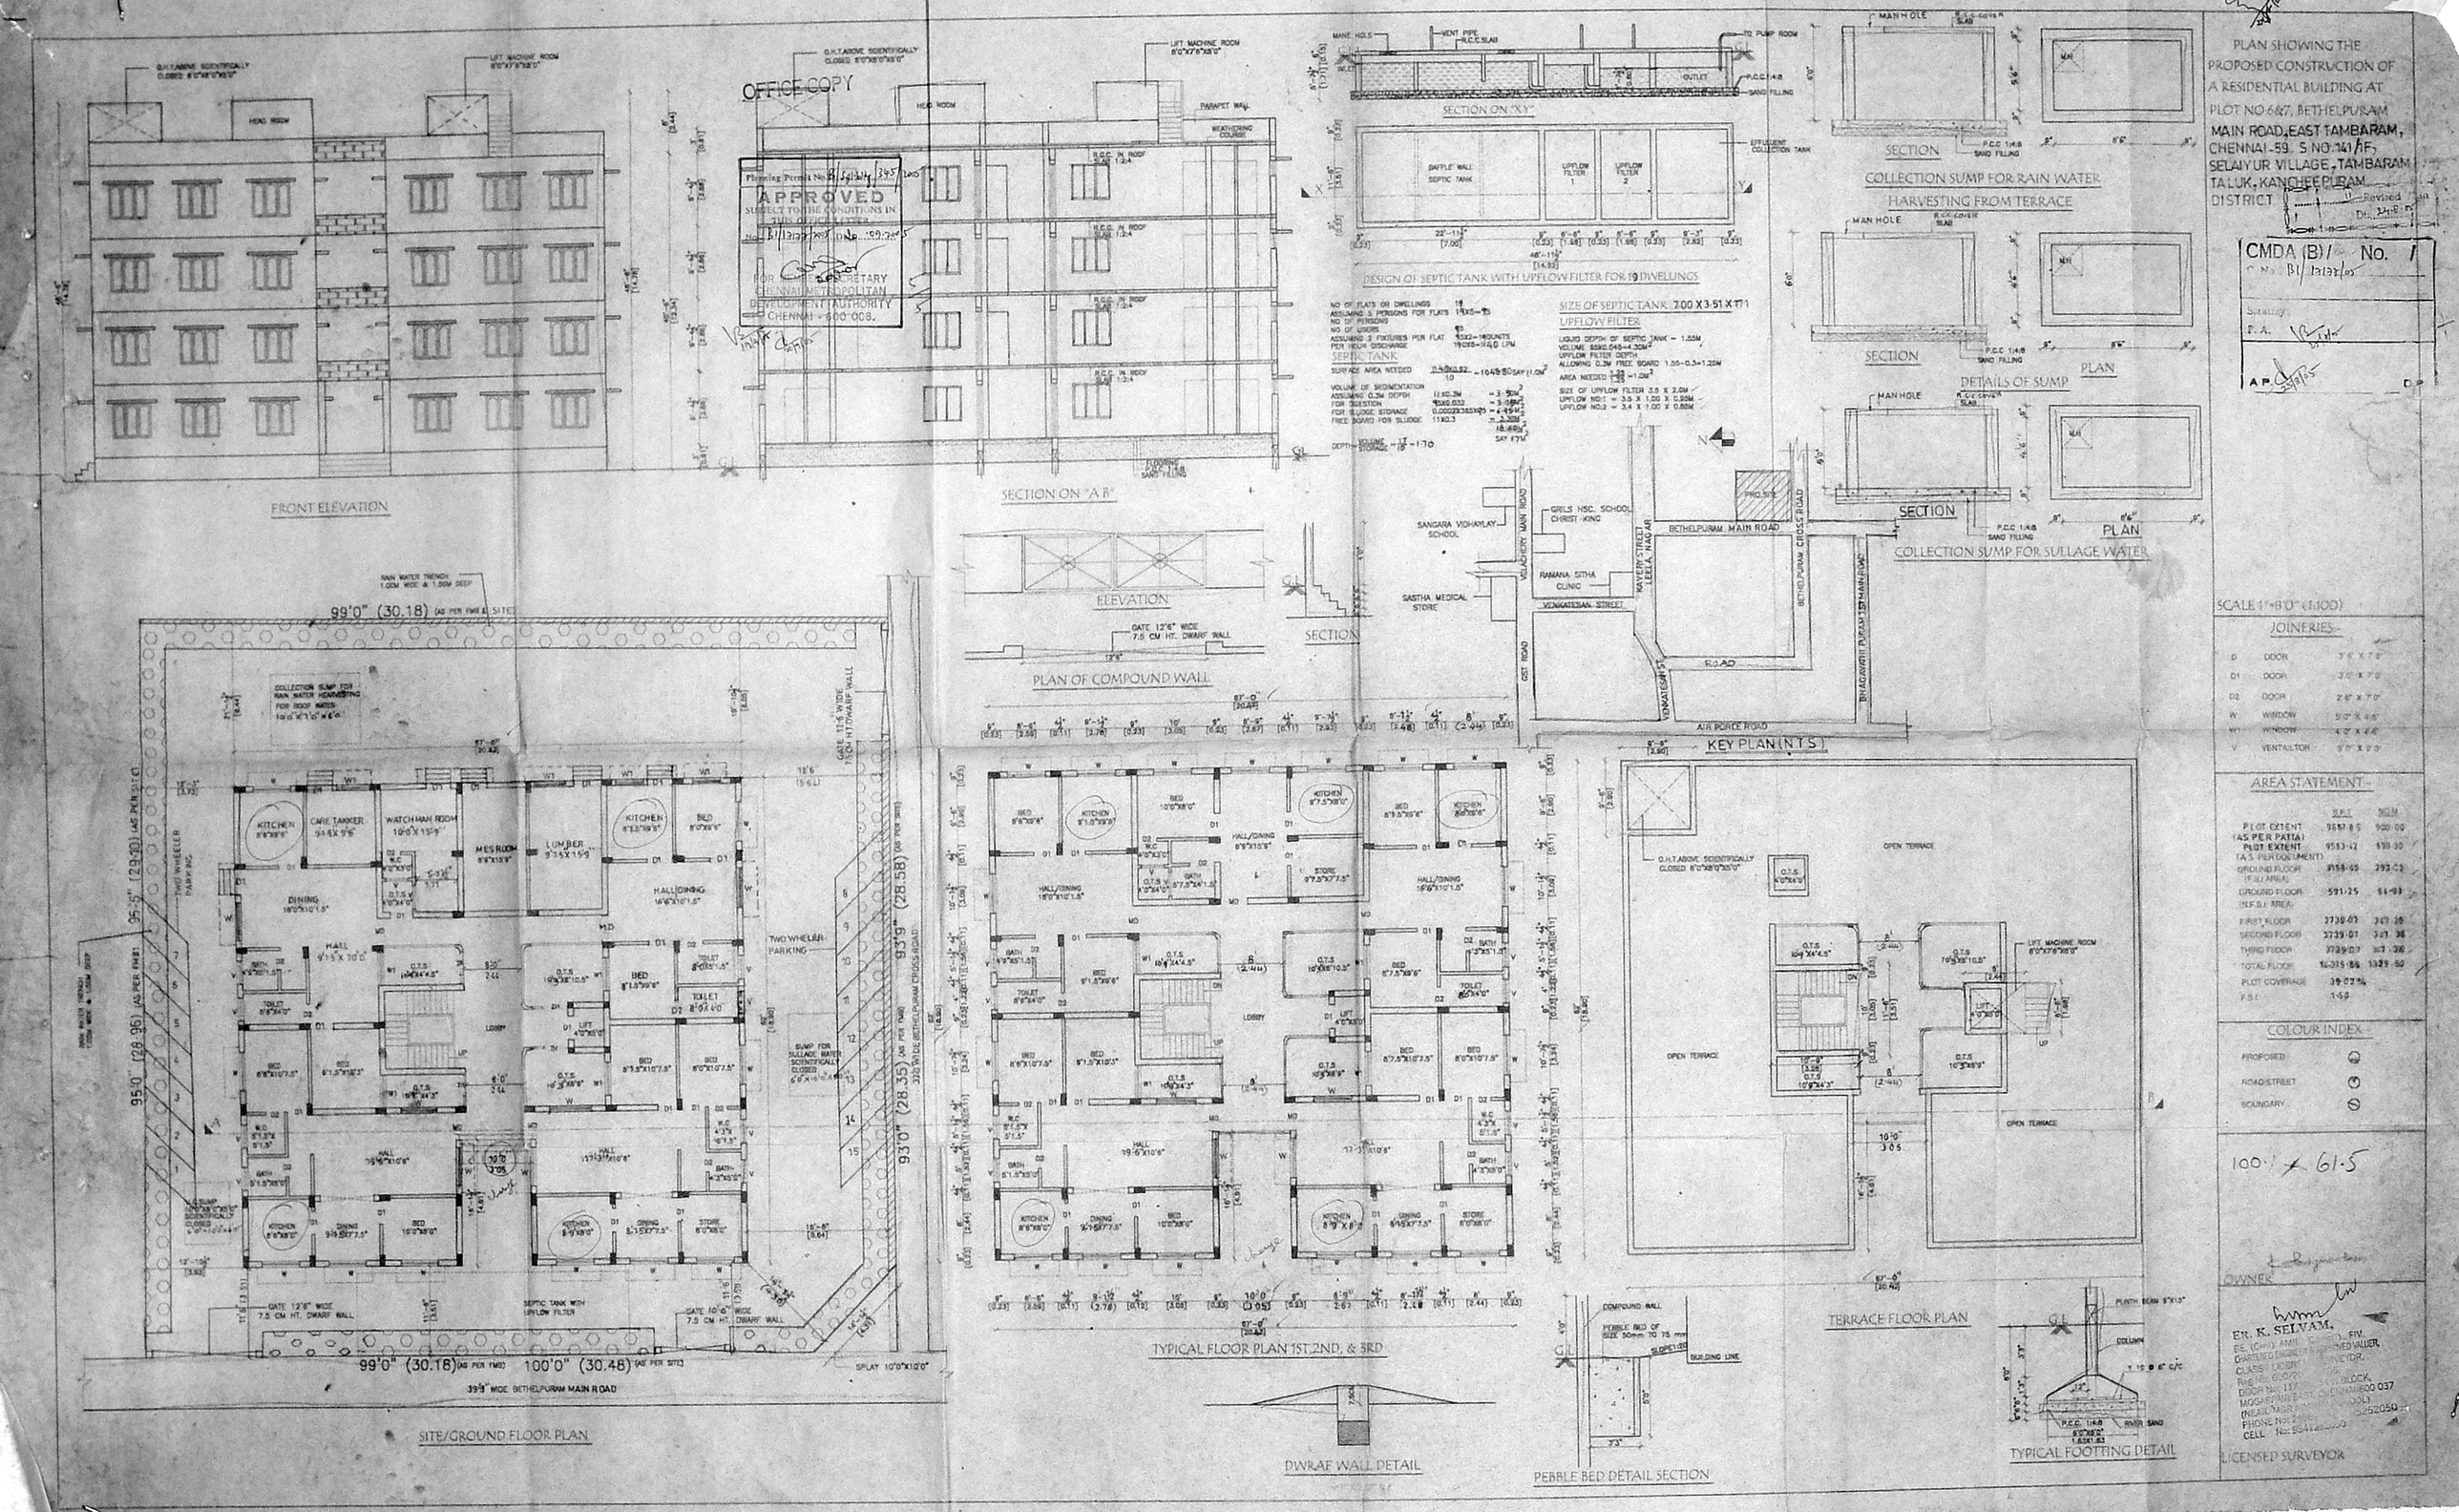
OFFICE COPY
APPROVED
SUBJECT TO THE CONDITIONS IN THIS OFFICE LETTER
FOR MEMBER-SECRETARY
CHENNAI METROPOLITAN DEVELOPMENT AUTHORITY
CHENNAI - 600 008.
FRONT ELEVATION
SECTION ON "A B"
ELEVATION
PLAN OF COMPOUND WALL
SECTION ON "X Y"
DESIGN OF SEPTIC TANK WITH UPFLOW FILTER FOR 19 DWELLINGS
SIZE OF SEPTIC TANK 7.00 X 3.51 X 1.71
UPFLOW FILTER
SECTION
COLLECTION SUMP FOR RAIN WATER HARVESTING FROM TERRACE
DETAILS OF SUMP
PLAN
COLLECTION SUMP FOR SULLAGE WATER
KEY PLAN (N.T.S)
SITE/GROUND FLOOR PLAN
TYPICAL FLOOR PLAN 1ST, 2ND, & 3RD
TERRACE FLOOR PLAN
DWRAF WALL DETAIL
PEBBLE BED DETAIL SECTION
TYPICAL FOOTTING DETAIL
99'0" (30.18)
100'0" (30.48)
93'0" (28.35)
93'9" (28.58)
95'0" (29.96)
39'9" WIDE BETHELPURAM MAIN ROAD
BETHELPURAM MAIN ROAD
AIR FORCE ROAD
OPEN TERRACE
PLAN SHOWING THE PROPOSED CONSTRUCTION OF A RESIDENTIAL BUILDING AT PLOT NO 6&7, BETHELPURAM MAIN ROAD, EAST TAMBARAM, CHENNAI-59. S.NO.741/1F, SELAIYUR VILLAGE, TAMBARAM TALUK, KANCHEEPURAM DISTRICT
CMDA (B)/ No. /
SCALE 1"=8'0" (1:100)
JOINERIES
AREA STATEMENT
COLOUR INDEX
PROPOSED
ROAD/STREET
BOUNDARY
100' x 61.5
OWNER
Er. K. SELVAM,
LICENSED SURVEYOR