PLAN SHOWING THE PROPOSED OFFICE BUILDING AT 155, (OLD NO. 189) SHOLLINGANALLUR VILLAGE, TAMBARAM TALUK, KANCHIPURAM DISTRICT IN R.S.NO. 408 / 10 (AS PER PATTA 408 / 10B)

116 X 87 — 116 X 87

WATER SUMP (50000 LITRES CAPACITY)

RAIN WATER SUMP (50000 LITRES CAPACITY)

SULLAGE WATER SUMP (50000 LITRES CAPACITY)

SECTION 'CC'

SECTION 'DD'

SECTION 'EE'

COMPOUND WALL DETAIL (SCALE 1:50)

GATE ELEVATION

FOUNDATION DETAIL (SCALE 1:50)

PEBBLE BED DETAIL SECTION

SECTION EE (SCALE 1:50)

COLUMN PLAN

10.0M C/C PERCULATION PIT 3.0M DEPH

AS PER SITE & AS PER FMB

SULLAGE SUMP HERMETICALLY SEALED 6.0MX3.5MX2.5M HT (50,000 LITERS)

RAIN WATER SUMP HERMETICALLY SEALED 6.0MX3.5MX2.5M HT (50,000 LITERS)

WATER SUMP HERMETICALLY SEALED 6.0MX3.5MX2.5M HT 50,000 LITERS)

HT-GEAR ROOM

MV PANEL ROOM

VCB ROOM

HT-RMG ROOM

3500 WIDE ROAD

EXIT

DWARF WALL UP TO 75 HT.

4500 WIDE GATE

12.0M WIDE ROAD

TREATED WASTE WATER STORAGE SUMP 2.6m X 6.50 m X 2.5 m (Capacity 42 cu.m)

CAR PARKING

HANDICAPPED CARPARKING

DRIVE WAY

STILT LEVEL (0)

ENTRY

LOBBY

EMERGENCY EXIT

2NOS 50MM DIA PHYSICALLY HANDICAPPED HAND RAILING AT 750MM &900MM HT.

SERVICE LIFT

DUCT

RECEPTION

WAITING

LOBBY LEVEL 00

PROVISION FOR MOVEMENT OF WHEEL CHAIR FOR PHYSICALLY HANDICAPPED

LIFT

RAMP UP SLOPE 1:12

SEWAGE TREATMENT PLANT

அலுவலகப் படி.

திட்ட வரைபட அனுமதி எண்
ST/416/457/19/2866

ஒப்புக்கொள்ளப்படுகிறது

நகர ஊரமைப்பு இயக்குநர்
சென்னை - 600 008

PEBBLE OF 1.00M DEPTH & 1.5M DEPTH FILLED WITH ROUNDED PEBBLES OF 5 CM TO 7.5 CM ROUNDED 1 IN SLOPE 20 FOR RAIN WATER COLLECTION

SITE PLAN CUM PART STILT AND PART GROUND FLOOR

SPECIFICATIONS

1.	R.C.C COLUMN FOOTING IN FOUNDATION
2.	R.C.C. FRAMED STRUCTURE
3.	SAND FILLING IN BASEMENT
4.	P.C.C. 1:5:10 IN BASEMENT
5.	R.C.C LINTELS & SLABS IN 1:2:4
6.	WEATHERING COURS1E LAID TO PROPER SLOPE

ALL DIMENSIONS ARE IN MM

LEGEND

PROPOSED

ROAD

SITE BOUNDRY

SCHEDULE OF JOINERY

S.NO	TYPE	DESCRIPTION	SIZE
1	GD	GLASS DOOR	2100x2400
2	D1	DOUBLE DOOR	2200x2400
3	D2	SINGLE DOOR	1100x2400
4	D3	SINGLE DOOR	900x2400
5	SG	STRUCTURAL GLAZING	—
6	W1	WINDOW	900X900
7	V	VENTILATOR	1200X600
8	L	LOUVER	—
9	RS	ROLLING SHUTTER	2400X2400
10	RS1	ROLLING SHUTTER	2700X2400

AREA STATEMENT

S.NO.	DESCRIPTION	AREA IN SQ.MTS.
01.	STILT FLOOR Pt. & GROUND FLOOR Pt.	223.09
02.	FIRST FLOOR	2080.18
03.	SECOND FLOOR	2161.94
04.	THIRD FLOOR	1890.27
		6355.48
05.	SERVICE BLOCK (*)	102.66
	(*) NOT INCLUDED IN AREA	

PLOT AREA (AS PER PATTA) - 4319.5 SQ.M

FLOOR SPACE INDEX (FSI) : 6355.48/4319.5

(FSI) : 1:47

PLOT COVERAGE : 2124.96/4319.5X100

: 49.19%

PARKING

COVERED PARKING - 6355.48X0.75/100

REQUIRED PARKING - 48 CARS.

PROVIDE PARKING - 51 CARS.

SCALE - 1:100

DRG. NO. :1/4

N

DRAWING TITLE

SITE PLAN CUM PART STILT & PART GROUND FLOOR

OWNER'S SIGNATURE

For STADS LIMITED

Director

LICENSED SURVEYOR

G.RANGARAJ, M.SC., Licensed Surveyor No. 832, CORPORATION OF CHENNAI

PLAN SHOWING THE PROPOSED OFFICE BUILDING AT 155, (OLD NO. 189) SHOLLINGANALLUR VILLAGE, TAMBARAM TALUK, KANCHIPURAM DISTRICT. IN R.S.NO. 408 / 10 (AS PER PATTA 408 / 10B)

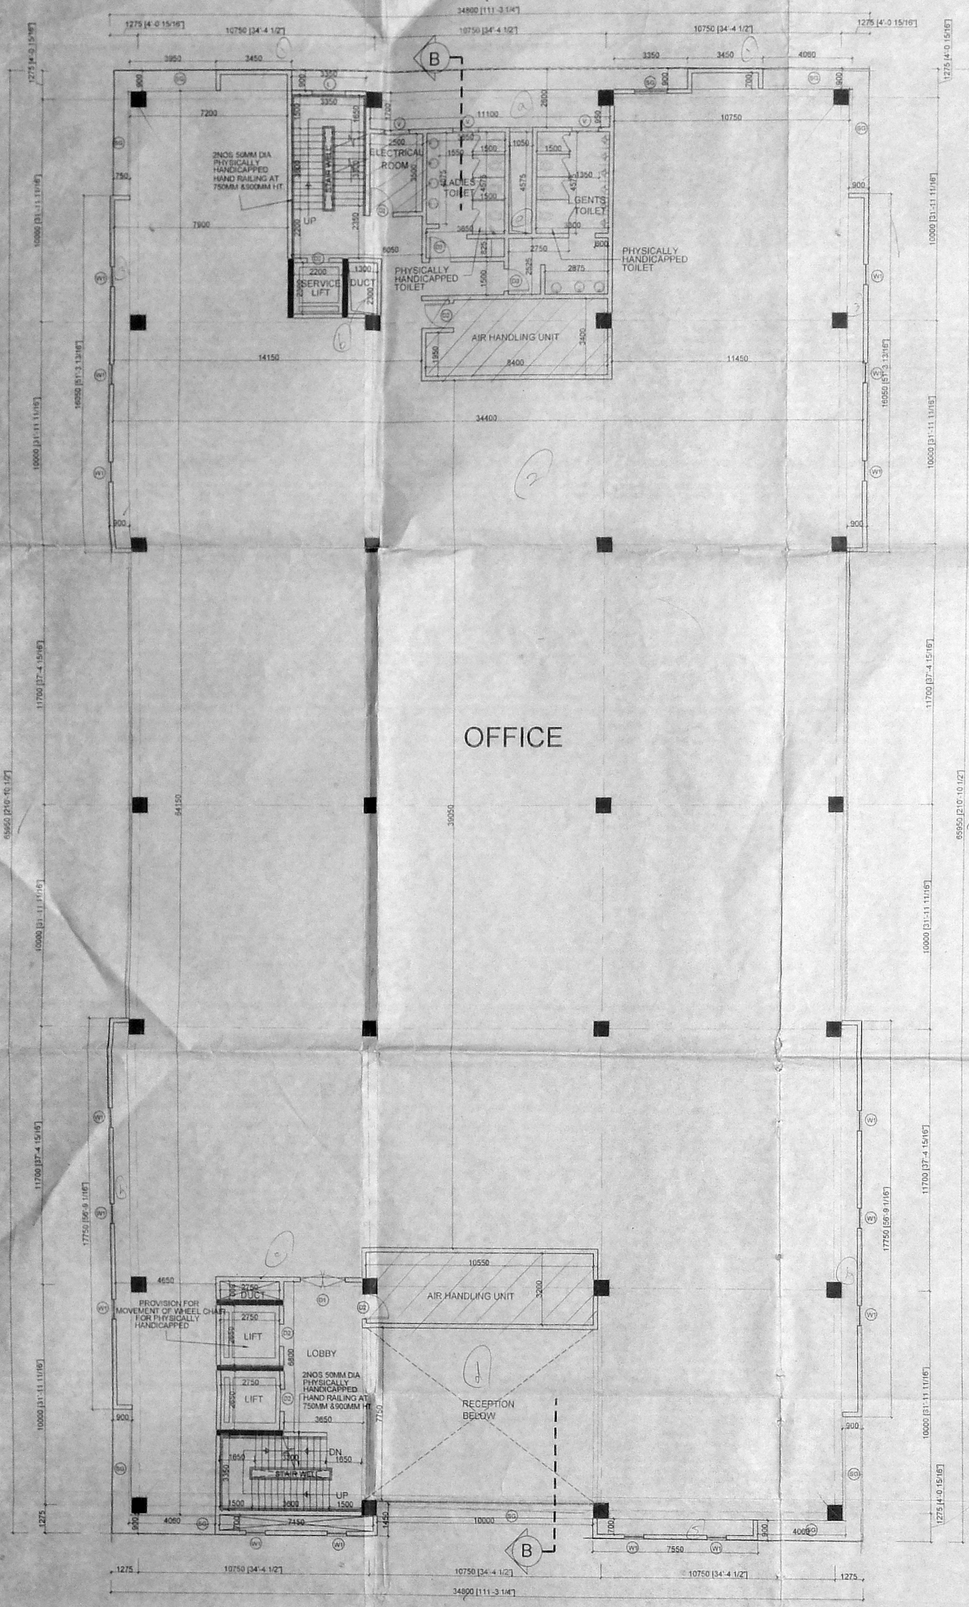

FIRST FLOOR PLAN

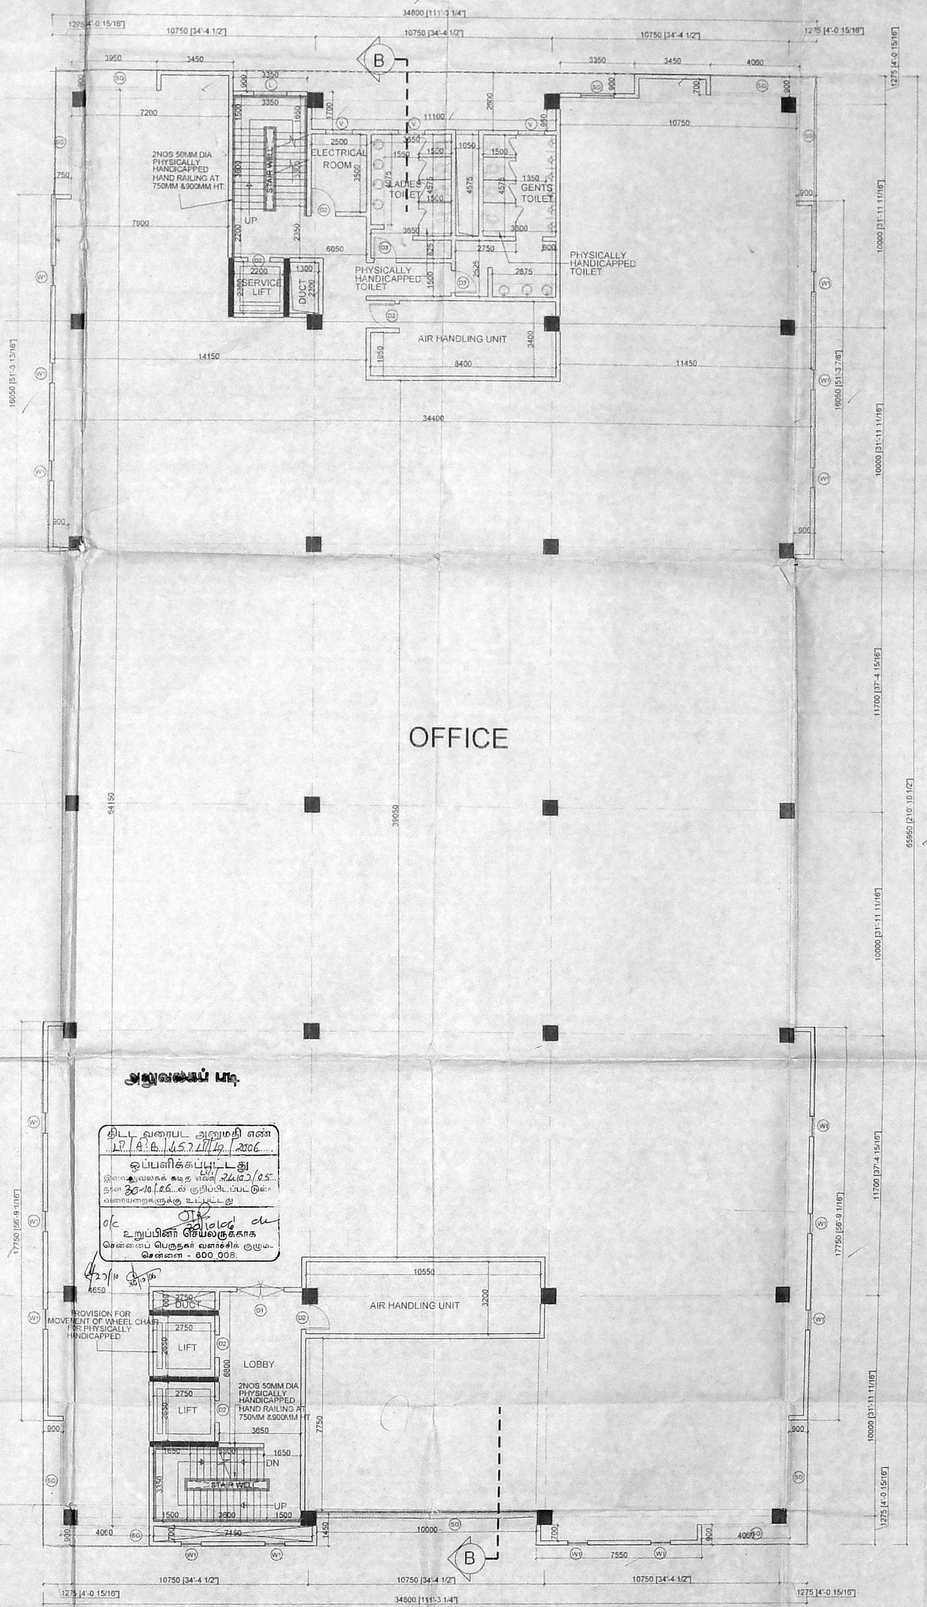

SECOND FLOOR PLAN

அனுமதிக்கப்பட்டது

திட்ட வரைபட அனுமதி எண்
17/B/455/11/42/2006.

ஒப்பளிக்கப்பட்டது
இலவுலகக் கூடுதல் எண்/2406/05
நாள் 30-10-06 -ல் குறியிடப்பட்டுள்ள
வரைபடங்களுக்கு உட்பட்டது

o/c
உறுப்பினர் செயலருக்காக
சென்னைப் பெருநகர் வளர்ச்சிக் குழும
சென்னை - 600 008.

SPECIFICATIONS

1.	R.C.C COLUMN FOOTING IN FOUNDATION
2.	R.C.C. FRAMED STRUCTURE
3.	SAND FILLING IN BASEMENT
4.	P.C.C. 1:5:10 IN BASEMENT
5.	R.C.C LINTELS & SLABS IN 1:2:4
6.	WEATHERING COURS1E LAID TO PROPER SLOPE

ALL DIMENSIONS ARE IN MM

LEGEND

PROPOSED

ROAD

SITE BOUNDRY

SCHEDULE OF JOINERY

S.NO.	TYPE	DESCRIPTION	SIZE
1	GD	GLASS DOOR	2100x2400
2	D1	DOUBLE DOOR	2200x2400
3	D2	SINGLE DOOR	1100x2400
4	D3	SINGLE DOOR	900x2400
5	SG	STRUCTURAL GLAZING	–
6	W1	WINDOW	900X900
7	V	VENTILATOR	1200X600
8	L	LOUVER	–

SCALE - 1:100

DRG. NO. : 2/4

DRAWING TITLE

FIRST FLOOR PLAN & SECOND FLOOR PLAN

N

OWNER'S SIGNATURE

For STADS LIMITED

Director

LICENSED SURVEYOR

G.KANAGARAJ, A.M.I.E.
Class-I Licensed Surveyor (no. 83),
CORPORATION OF CHENNAI
No.21/17, Arangamudhan Subway Road,
Kovilambakkam, Chennai-600117
Cell : 94440 16599

PLAN SHOWING THE PROPOSED OFFICE BUILDING AT 155, (OLD NO. 189) SHOLLINGANALLUR VILLAGE, TAMBARAM TALUK, KANCHIPURAM DISTRICT. IN R.S.NO. 408 / 10 (AS PER PATTA 408 / 10B)

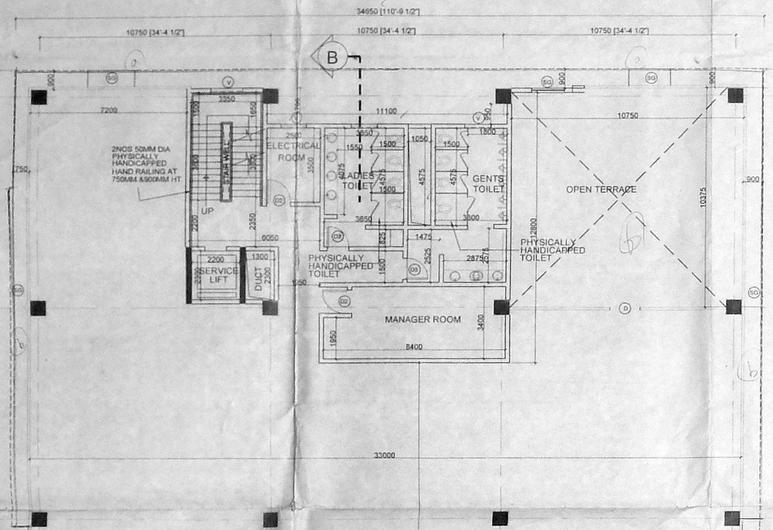

OFFICE

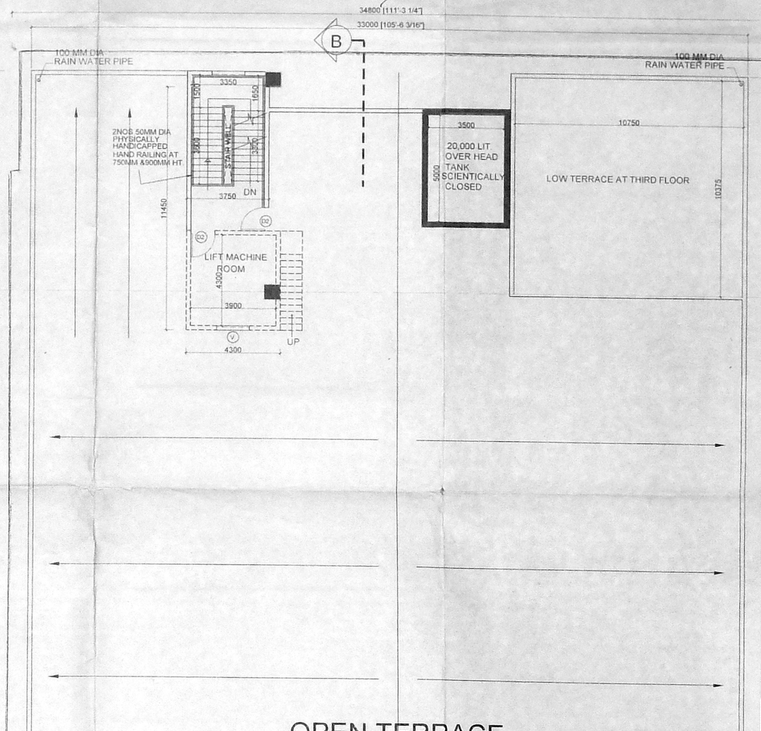

OPEN TERRACE

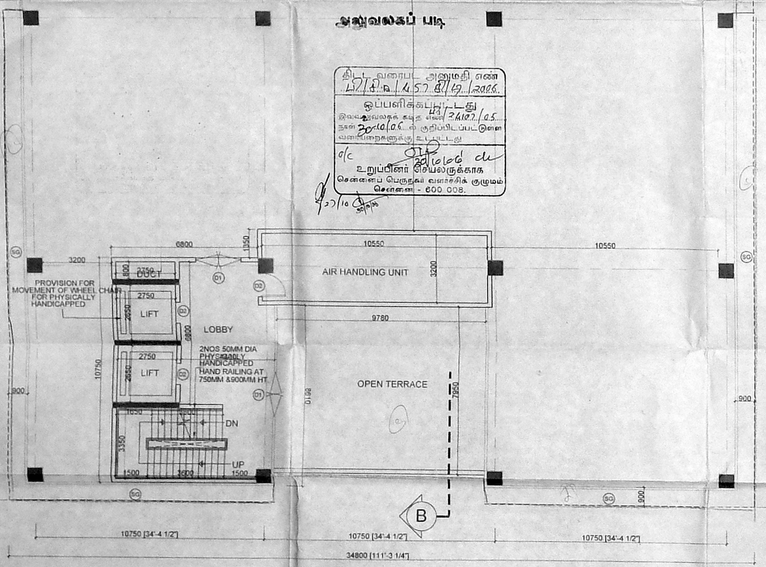

THIRD FLOOR PLAN

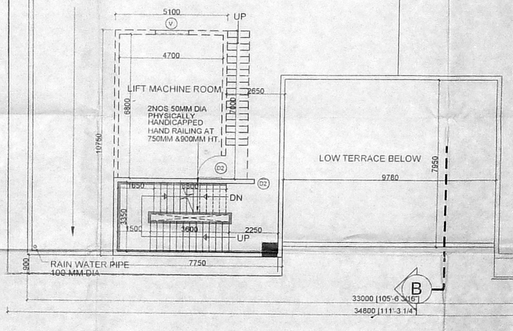

TERRACE FLOOR PLAN

SPECIFICATIONS

1.	R.C.C COLUMN FOOTING IN FOUNDATION
2.	R.C.C. FRAMED STRUCTURE
3.	SAND FILLING IN BASEMENT
4.	P.C.C. 1:5:10 IN BASEMENT
5.	R.C.C LINTELS & SLABS IN 1:2:4
6.	WEATHERING COURS1E LAID TO PROPER SLOPE

ALL DIMENSIONS ARE IN MM

LEGEND

PROPOSED

ROAD

SITE BOUNDRY

SCHEDULE OF JOINERY

S.NO.	TYPE	DESCRIPTION	SIZE
1	GD	GLASS DOOR	2100x2400
2	D1	DOUBLE DOOR	2200x2400
3	D2	SINGLE DOOR	1100x2400
4	D3	SINGLE DOOR	900x2400
5	SG	STRUCTURAL GLAZING	--
6	W1	WINDOW	900X900
7	V	VENTILATOR	1200X600
8	L	LOUVER	--

DRAWING TITLE

SCALE - 1:100

DRG. NO. : 3/4

THIRD & TERRACE FLOOR PLAN

N

OWNER'S SIGNATURE

For STADS LIMITED

Director

LICENSED SURVEYOR

G. KANAGARAJ, A.M.I.E.,
Grade I Licensed Surveyor No. 129,
CORPORATION OF CHENNAI
No.23/17, Arokiyapuram Subway Road,
Kasthuri Nagar, Adyar, Chennai-600 020.
Cell : 94443 16304

திருத்திய வரைபடம் 25/8/06
நாள்

PLAN SHOWING THE PROPOSED OFFICE BUILDING AT 155 (OLD NO. 189) SHOLLINGANALLUR VILLAGE TAMBARAM TALUK, KANCHIPURAM DISTRICT. IN R.S.NO. 408 / 10 (AS PER PATTA 408 / 10B)

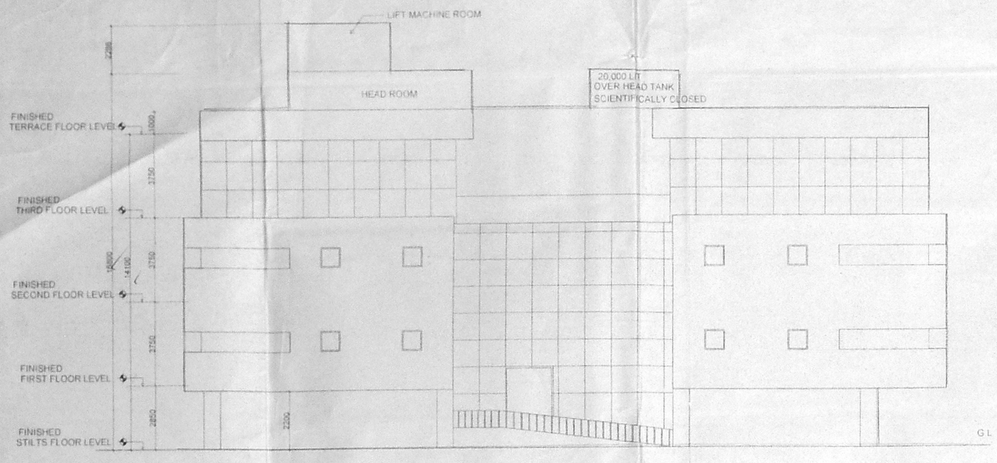

SOUTH ELEVATION

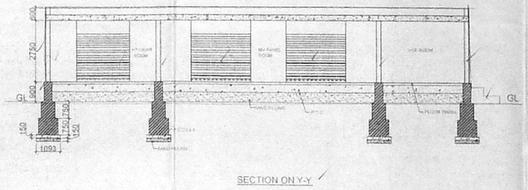

SECTION ON Y-Y

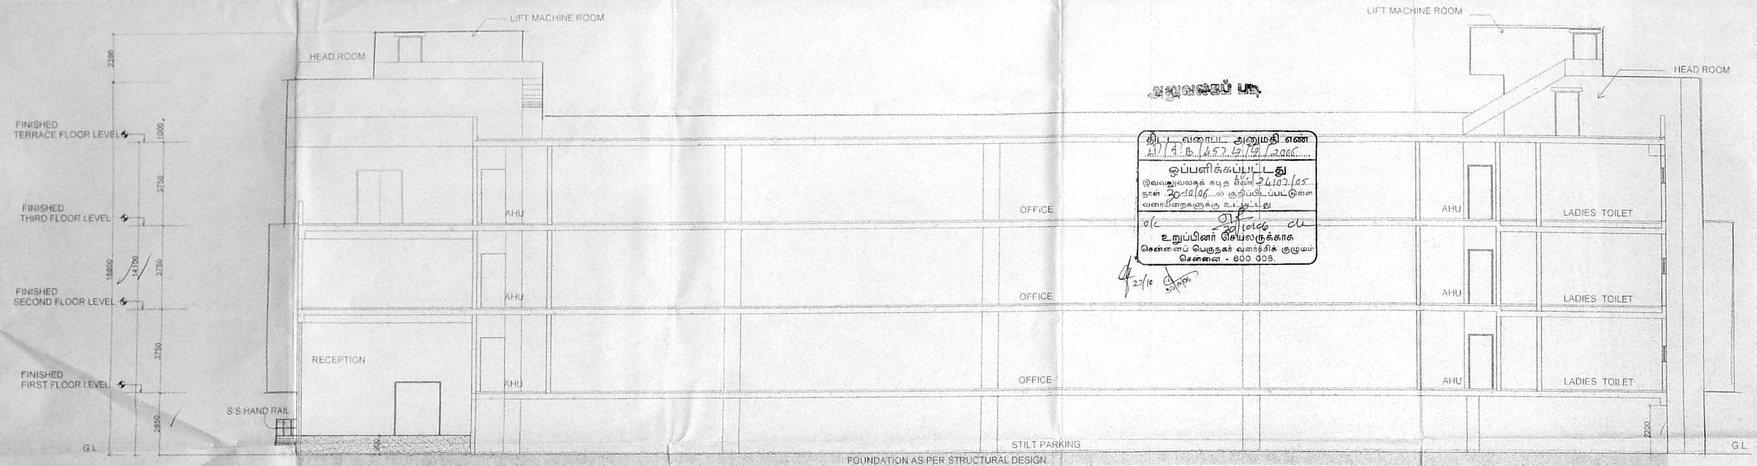

SECTION BB'

திட்ட வரைபட அனுமதி எண்
ஆ/ச.க.எ.எ/ந.வ.க.மு/19/2006
ஒப்புளிக்கப்பட்டது
இவ்வலுவலகக் கடித எண் 24107/05
நாள் 30/10/06 ல் குறிப்பிடப்பட்டுள்ள வரைபடத்திற்கு உட்பட்டது
உறுப்பினர் செயலருக்காக
சென்னைப் பெருநகர் வளர்ச்சிக் குழுமம்
சென்னை - 600 008.

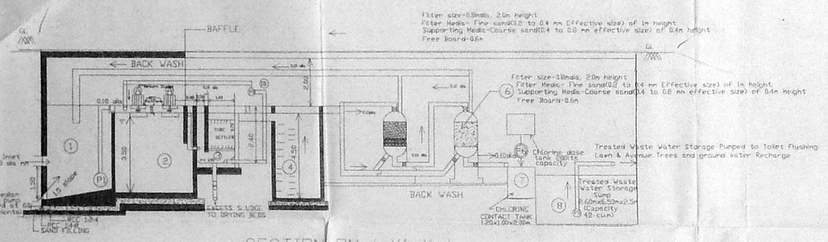

SECTION ON X1-X

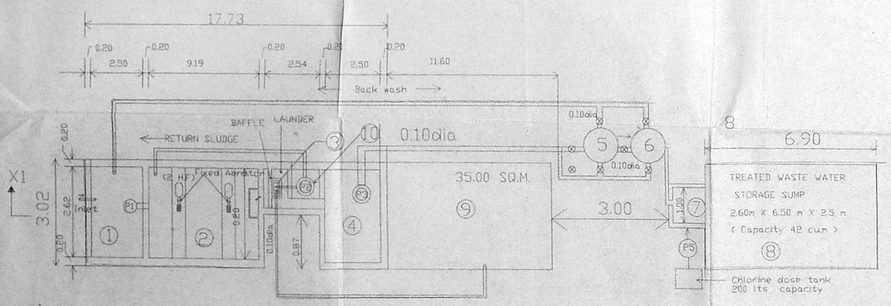

SEWAGE TREATMENTPLAN

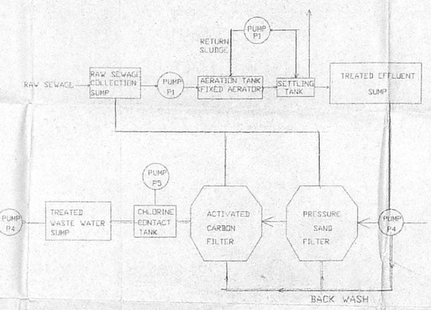

SCHEMATIC CHART

P 1	RAW SEWAGE PUMP Submersible Pump	Discharge- 1.60 lps (Peak flow with gravity discharge)	Head- 5.0m
P 2	RETURN SLUDGE PUMP Centrifugal, Non-clog, Open impeller pump (100 % standby)	Discharge- 0.90 lps	Head -8.0m
P 3	TREATED EFFLUENT PUMP Submersible pump (100 % standby) with automatic level controls	Discharge- 1.60 lps	Head -20.0m
P 4	TREATED WASTE WATER PUMP Submersible pump (100 % standby) with automatic level controls	Discharge- 3.13 lps	Head -15.0m
P 5	Sodium Hypo Chlorite Dosing Pump	Capacity - 0.03 lpm	
P 6	Fixed Aerator	1.20 HP	

NOTE:
1. Nature of development - Residential dwellings -158 nos.
2. Total sewage - 1125 m3
3. a. Principle of STP - Extended aeration
   b. Area provided for STP - 1214.18 sqm.
4. Influent BOD - 300 ppm
   SS - 600 ppm
5. Discharge Standards
   B.O.D. 3 days at 27 C - 30mg/l
   Suspended solid not more than - 30 mg/l
   C.O.D - 250mg/l
   pH - 6.0 - 8.0
6. Screening will be confined to within dwellings to avoid possible choking and overflows in the ground level sewers.
7. Grit removal is not required as road washings are not inplied and no grit accesses the sewer system.
8. Treated sewage will be used for lawn & Avenue trees and Ground water recharge.
9. Pumping to filters is intermittent.

P. THANGARAJ, D.M.E.
Class I Licensed Plumber
No: 3, 3rd Street Extn,
Anjugam Nagar, Madras-83

	SPECIFICATIONS
1.	R.C.C COLUMN FOOTING IN FOUNDATION
2.	R.C.C. FRAMED STRUCTURE
3.	SAND FILLING IN BASEMENT
4.	P.C.C. 1:5:10 IN BASEMENT
5.	R.C.C LINTELS & SLABS IN 1:2:4
6.	WEATHERING COURS1E LAID TO PROPER SLOPE
	ALL DIMENSIONS ARE IN MM

LEGEND

PROPOSED	
ROAD	
SITE BOUNDRY	

SCHEDULE OF JOINERY

S.NO	TYPE	DESCRIPTION	SIZE
1	GD	GLASS DOOR	2100x2400
2	D1	DOUBLE DOOR	2200x2400
3	D2	SINGLE DOOR	1100x2400
4	D3	SINGLE DOOR	900x2400
5	SG	STRUCTURAL GLAZING	
6	W1	WINDOW	900X900
7	V	VENTILATOR	1200X600
8	L	LOUVER	

SCALE - 1:100

DRG. NO. : 4/4

DRAWING TITLE

SECTION & ELEVATIONS

OWNER'S SIGNATURE

For STADS LIMITED
Director

LICENSED SURVEYOR

G. KANAGARAJ, A.M.I.E.
Govt. Licensed Surveyor No: 1/83
CORPORATION OF CHENNAI
No: 23/1, Appuswamy Subway Road,
Kilpauk, Chennai - 600 010.