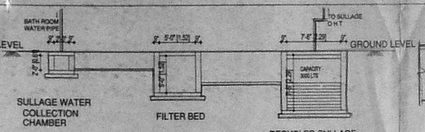

CROSS SECTION OF SULLAGE WATER RECYCLING

COMPOUND ELEVATION

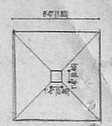

COLUMN PLAN
TYPICAL FOUNDATION DETAIL

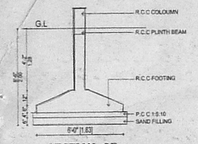

SECTION OF
R.C.C COLUMN FOUNDATION

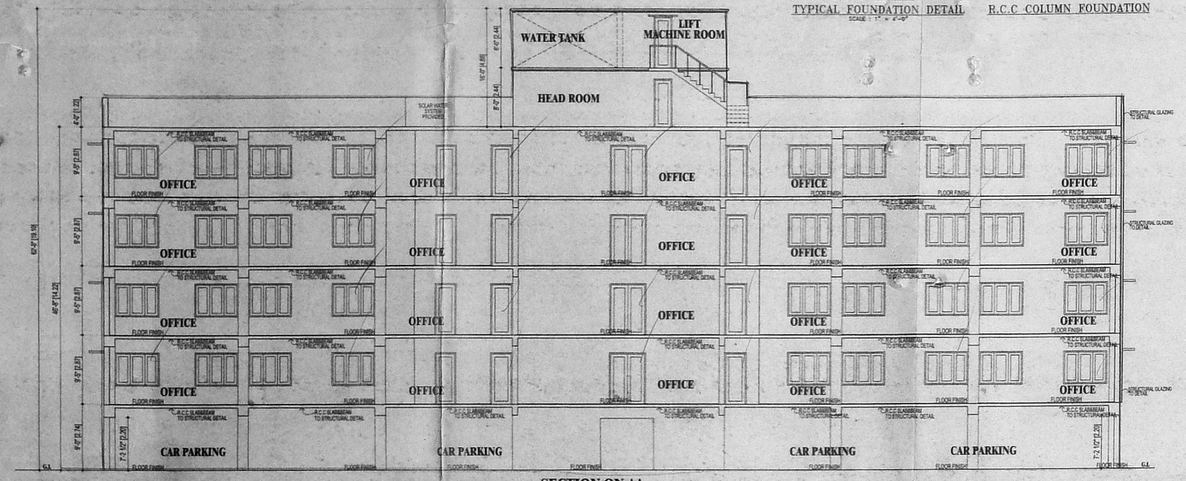

SECTION ON AA

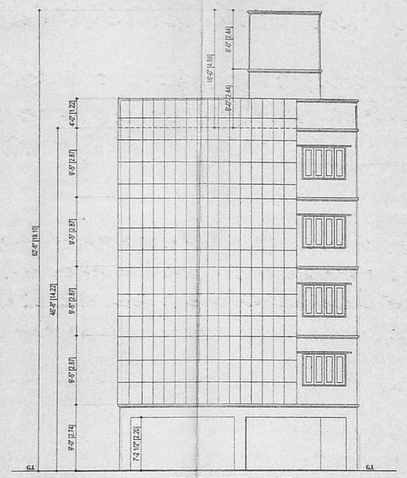

FRONT ELEVATION

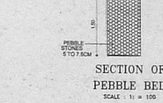

SECTION OF
PEBBLE BED

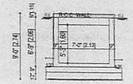

SECTION ON CC

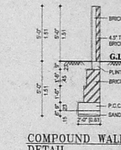

COMPOUND WALL
DETAIL

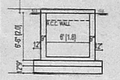

SECTION ON DD

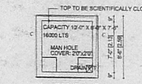

SUMP DETAIL

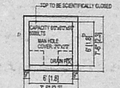

RAIN WATER
COLLECTION
SUMP DETAIL

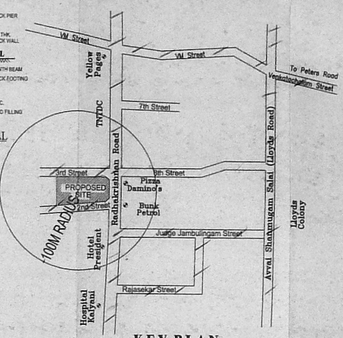

KEY PLAN
NOT TO SCALE

LMR & OVER HEAD TANK PLAN

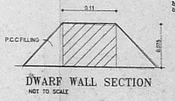

DWARF WALL SECTION
NOT TO SCALE

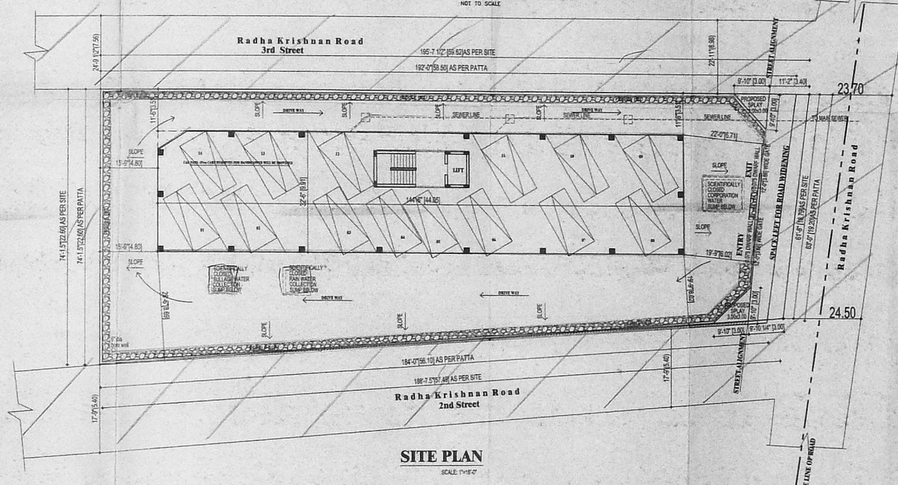

SITE PLAN

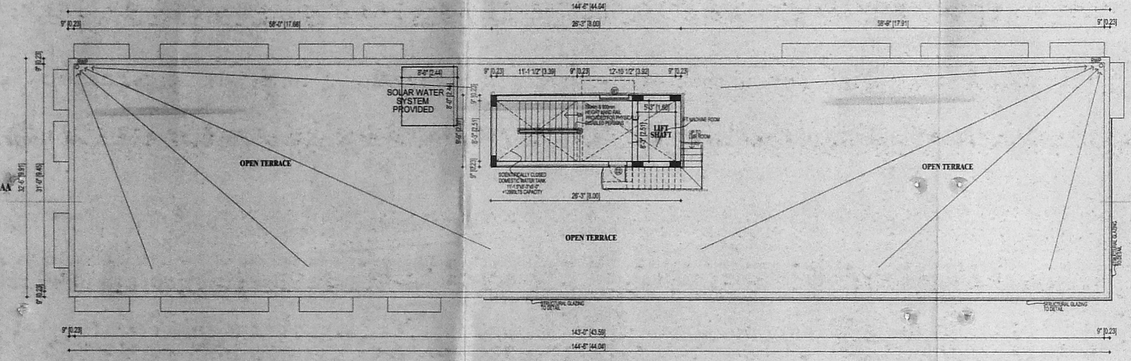

TERRACE FLOOR PLAN

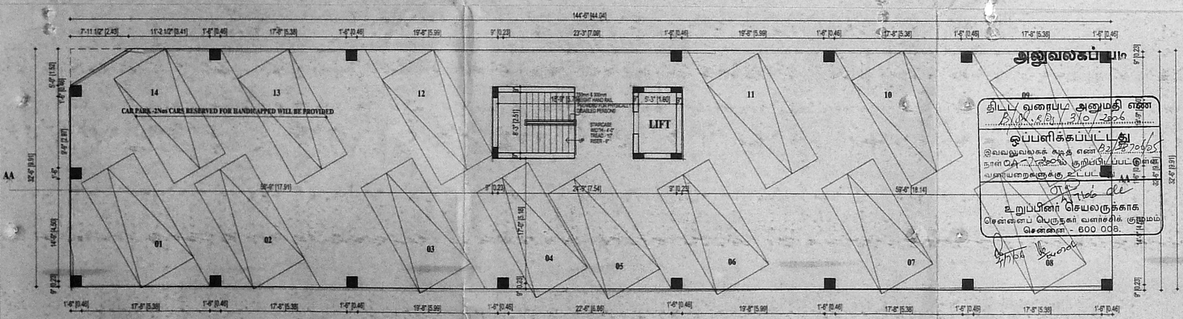

STILT FLOOR PLAN

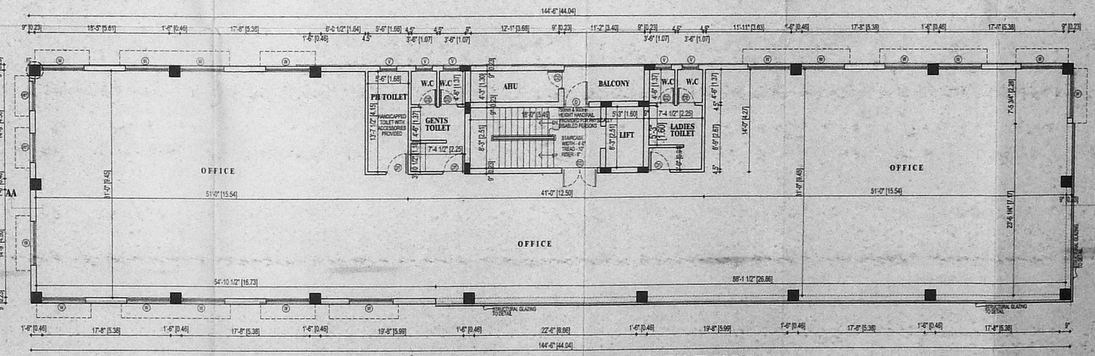

TYPICAL FLOOR PLAN (Ist, IInd, IIIrd & IVth FLOORS)

அனுவலகப்படி

திட்ட வரைப்பட அனுமதி எண்
BUX/ERS/ 310/2006
ஒப்புவிக்கப்பட்டது
இவ்வலுவலக கடித எண் B1/35704/05
நாள் 24.11.2006 குறிப்பிடப்பட்டுள்ள
வரைதலுக்கு உட்பட்டு
உறுப்பினர் செயலருக்காக
சென்னை பெருநகர் வளர்ச்சி குழுமம்
சென்னை - 600 008.

SCHEDULE OF JOINERY

TYPE	DESCRIPTION	SIZE
D	DOOR	6'-0" x 7'-0"
D1	DOOR	6'-0" x 7'-0"
D2	DOOR	3'-6" x 7'-0"
D3	DOOR	3'-0" x 7'-0"
D4	DOOR	2'-6" x 7'-0"
D5	DOOR	6'-0" x 4'-6"
D6	DOOR	4'-0" x 4'-6"
D7	DOOR	3'-0" x 7'-0"

AREA STATEMENT	SQ FT	SQ M
PLOT AREA AS PER PATTA	12500.00	1160.00
PLOT AREA AS PER DOCUMENT	12500.00	1160.00
ALL FSI	19051.50	1769.92
BUILT UP AREA		
STILT FLOOR	255.93	23.77
FIRST FLOOR	4696.25	436.29
SECOND FLOOR	4696.25	436.29
THIRD FLOOR	4696.25	436.29
FOURTH FLOOR	4696.25	436.29
TOTAL	19040.93	1768.93
PLOT COVERAGE	36.97 %	
FSI ACHIVED	19040.93	1768.93
IE	1.499	

NO OF CAR PARKING REQUIRED 1768.93 x 75 % / 100 = 1326.70 say 14 nos

NO OF CAR PARKING PROVIDED 14 NOS

COLOUR INDICATION

PROPOSED BUILDING
PLOT BOUNDARY
ACCESS ROAD
SEWER LINE

DINNER'S SIGNATURE

STRUCTURAL ENGINEER

LICENSED SURVEYOR

A. VENKAT, B. ARCH.,
ARCHITECT LICENSED SERVEYOR
CL-258 | No: R.A. 41,
60, C.P.RAMASWAMY ROAD,
ALWARPET, CHENNAI - 600 018.
TEL No: 24997405, 24981308

nataraj & venkat associates
Architects

Chennai - 18
Tel : 499 74 65

JOB TITLE:
PROPOSED OFFICE BUILDING AT NEW DOOR NO-31 (OLD DOOR NO-19) RADHA KRISHNAN ROAD MYLAPORE, CHENNAI -600 004, R.S.NO - 1732/1, BLOCK NO: 37,MYLAPORE DIVISION, MYLAPORE- TRIPLICANE TALUK, CHENNAI DISTRICT.

115 x 68.5

DRAWING TITLE:
CORPORATION DRAWING

DRAWN	CHECKED
SP.MUTHU	
SCALE 1" = 8'-0"	DATE 17-11-2006

001