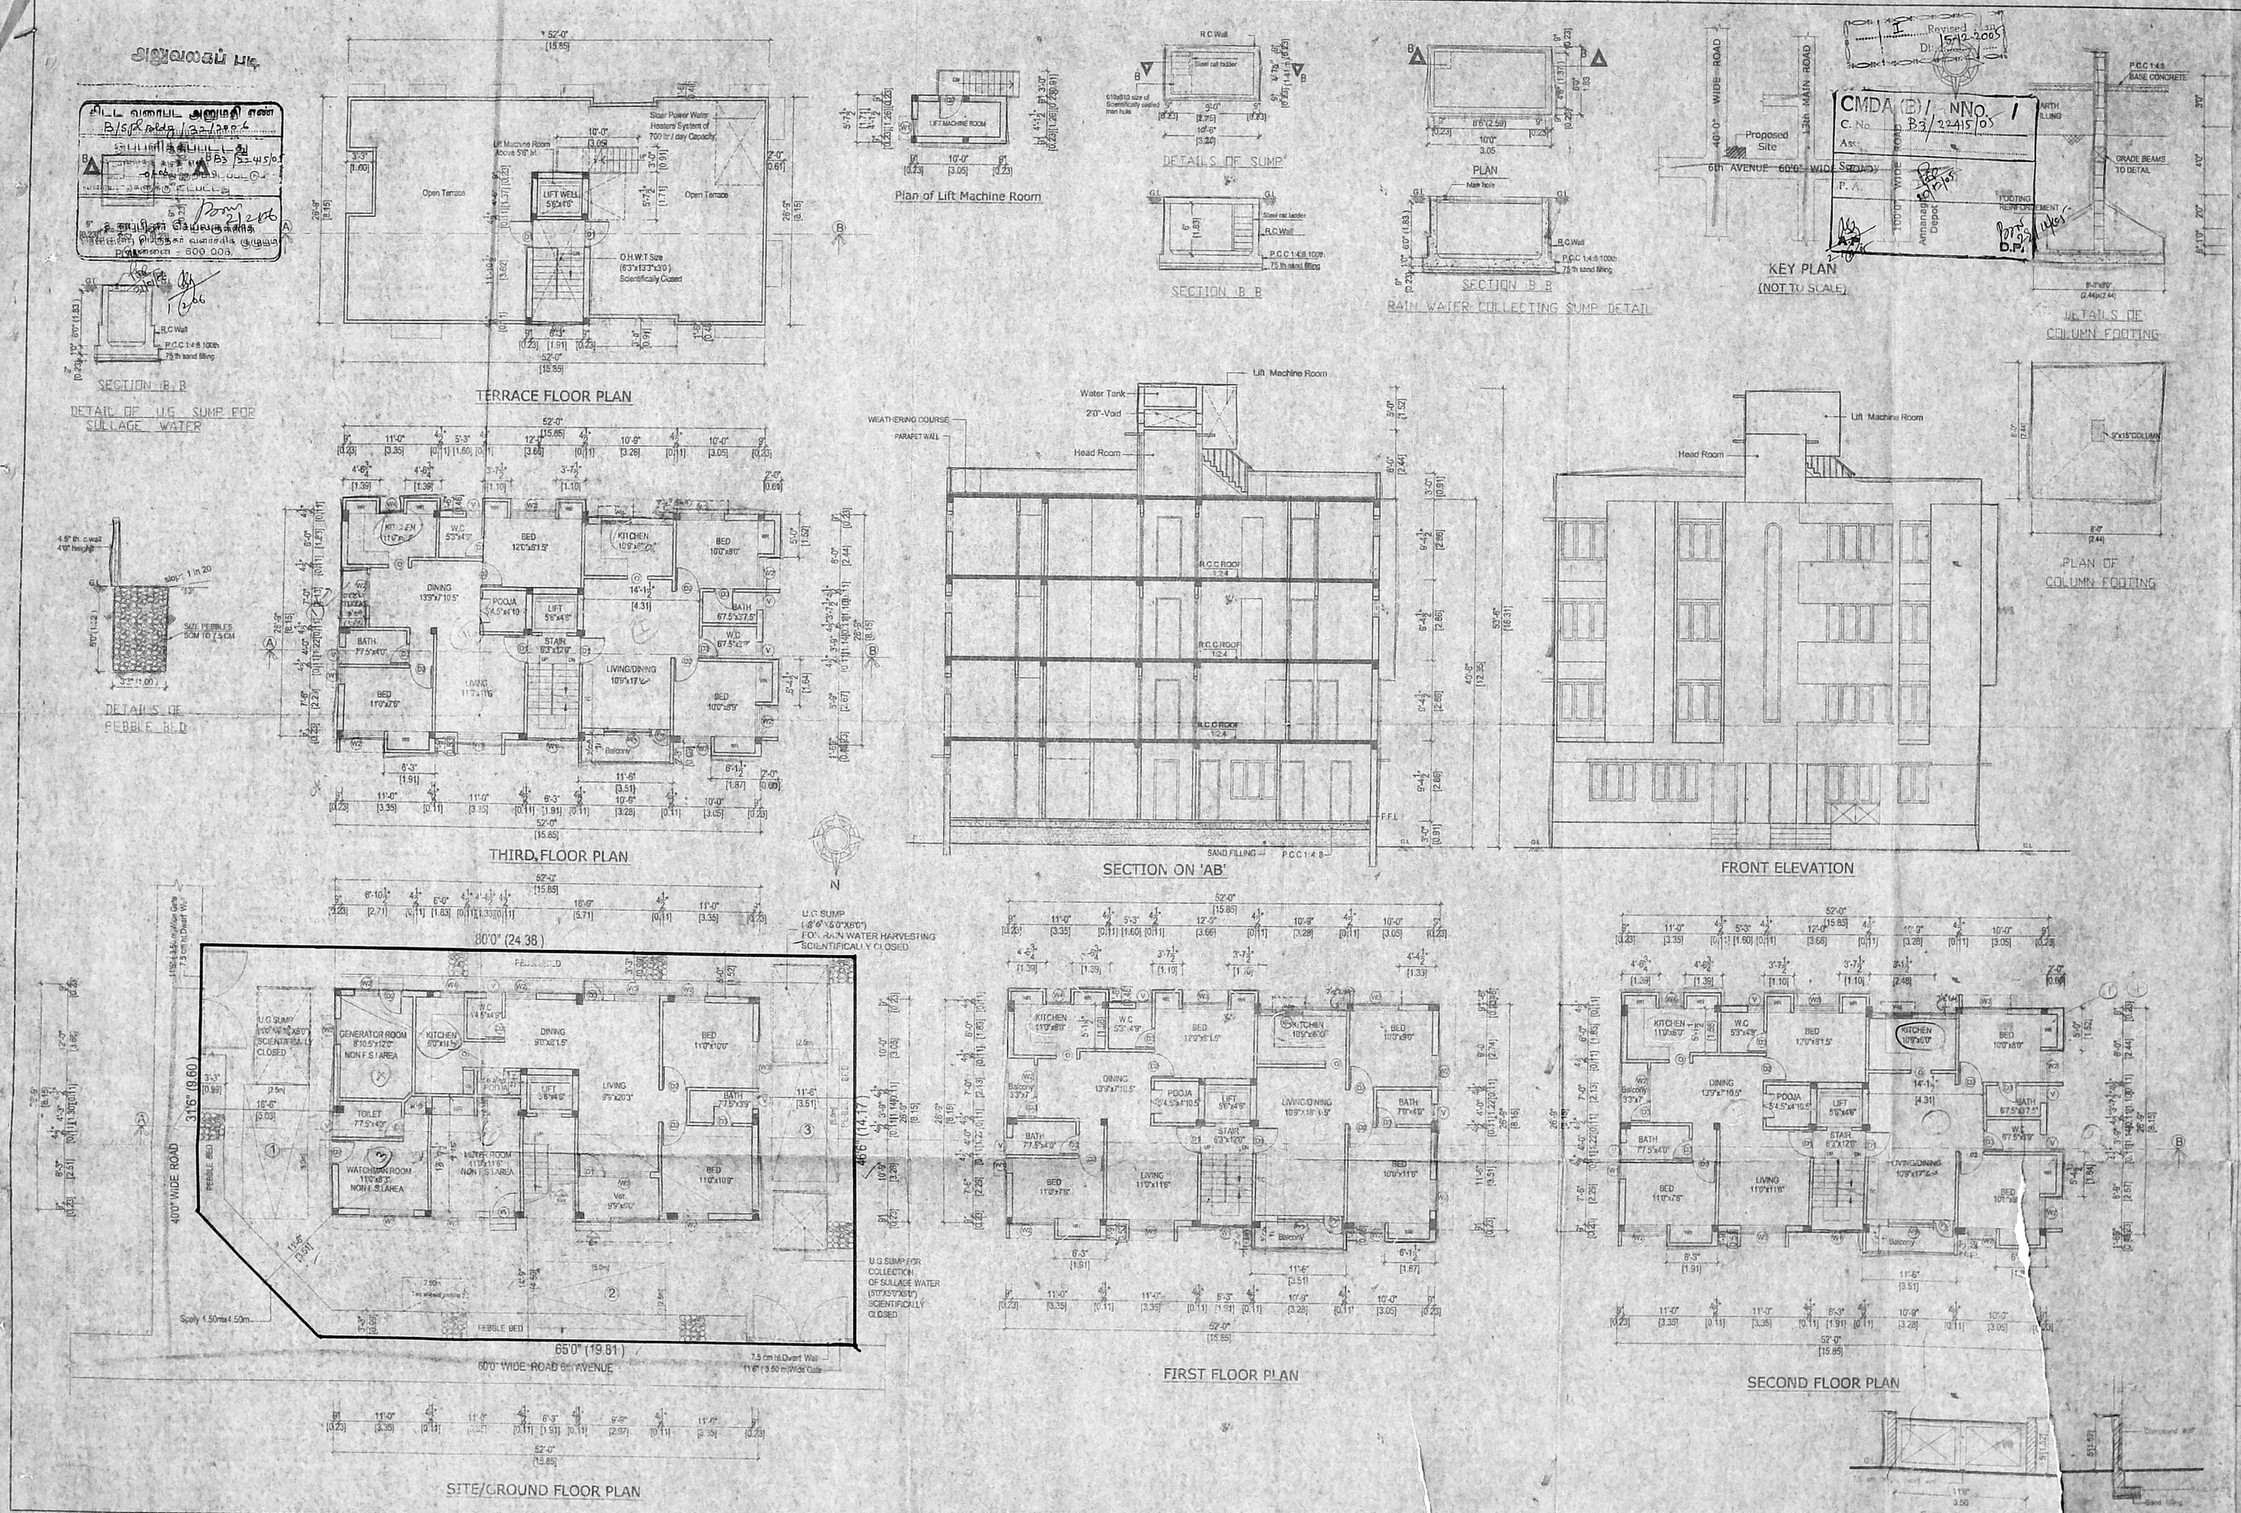

SCHEDULE OF JOINERY

MD - MAIN DOOR	3'3"x7'0"	(0.99x2.13)
D1 - DOOR	3'0"x7'0"	(0.91x2.13)
D2 - DOOR	2'6"x7'0"	(0.76x2.13)
O - OPENING	3'0"x7'0"	(0.91x2.13)
W1 - WINDOW	2'0"x4'6"	(0.61x1.37)
W2 - WINDOW	3'9"x4'6"	(1.14x1.37)
W2A- WINDOW	3'9"x6'6"	(1.14x1.98)
W3 - WINDOW	5'6"x4'6"	(1.68x1.37)
W4 - WINDOW	3'0"x3'0"	(0.91x0.91)
V -VENTILATOR	2'0"x2'0"	(0.61x0.61)

AREA STATEMENT 102 X 63.5

AREA STATEMENT	SQ.FT	SQ.M
TOTAL PLOT AREA (AS PER PATTA)	3695.00	343.27
GROUND FLOOR	939.87	86.85
FIRST FLOOR	1461.35	135.76
SECOND FLOOR	1482.10	137.69
THIRD FLOOR	1459.20	135.56
TOTAL F.S.I. AREA	5337.52	495.86

F.S.I - 1.44 TIMES
PLOT COVERAGE - 40.11%
CAR PARKING PROVIDED 3 NOS
SCOOTER PARKING PROVIDED 1 NOS

NON F.S.I AREA
WATCHMAN ROOM
METER ROOM
ELECTRICAL ROOM 462.00 SQ.FT 42.92 SQ.M

COLOUR INDEX

PROPOSED
ROAD
BOUNDARY

REFERENCE

SCALE : 1" = 8'-0" (1:100)
DATE : 18.08.2005
DRW BY : A.S.Kala
DRW.NO : Sys-2/D:/A.S.Kala/Sharon shellems

PROJECT NAME

PLAN SHOWING THE PROPOSED RESIDENTIAL BUILDING AT PLOT NO: 964, DOOR NO: H-187, ARIGNAR ANNA NAGR, CHENNAI -40.
S.NO :133 (PART) &141 (PART), VILLIVAKKAM VILLAGE
ZONE No: 5
DIV . No: 64

102 X 63.5

OWNER'S SIGNATURE

LICENSED SURVEYOR