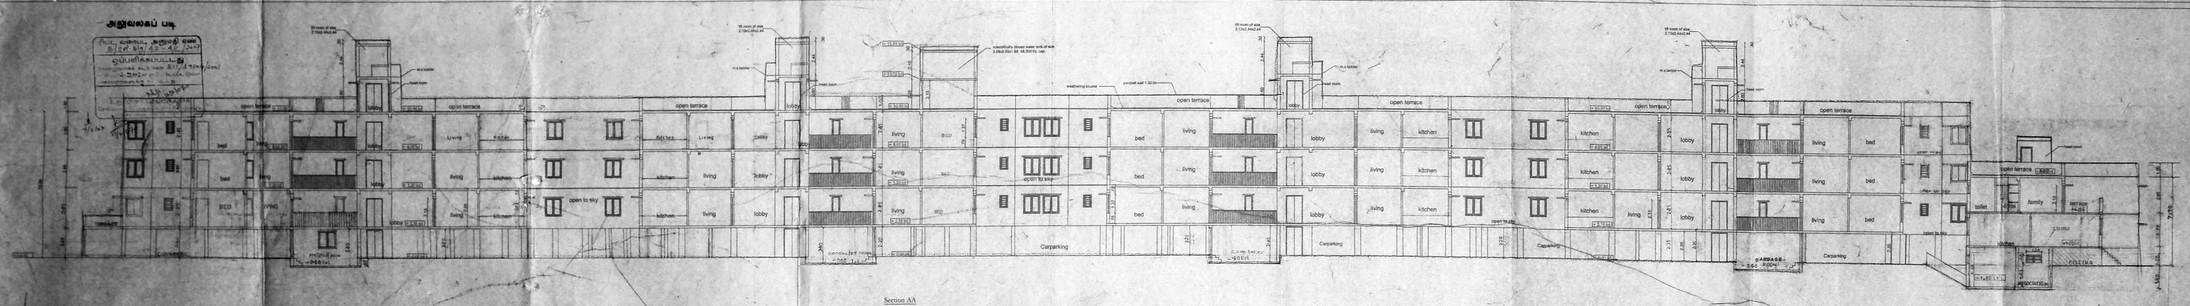

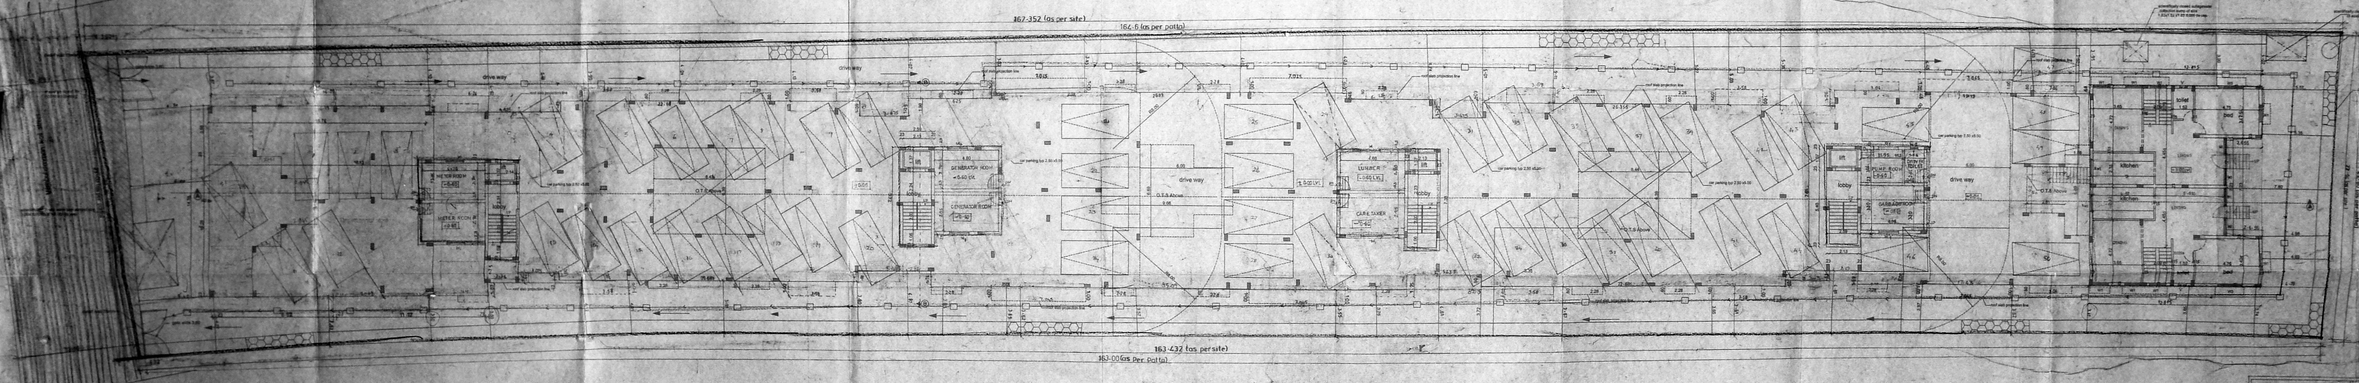

SITE PLAN CUM STILT PART / GROUND PART FLOOR PLAN

193X59

AREA STATEMENT

PLOT AREA	
A5 PER SITE	AREA 2819.49
A5 PER PATTA	2775.51
GROUND FLOOR AREA	2594.85
FIRST FLOOR AREA	1975.96
SECOND FLOOR AREA	1722.43
THIRD FLOOR AREA	1722.43
TOTAL AREA	10015.27
F.S.I.	3.48
PLOT COVERAGE	92.03 %
NO. OF CAR PARKING	31 NOS

(REQUIRED & PROVIDED)
FOR G.F.&FIRST
(REQUIRED & PROVIDED) AT 2 SELF FLOOR AREA

SCHEDULE OF JOINERY

NO.	ROLLING SHUTTER	2.44X2.44
D1	DOOR	1.00X2.10
V.1	VENTILATOR	1.20X0.60
P.V.	FOTHER VENTILATOR	1.20X1.50

PROPOSED APARTMENT AT DOORNO5 VEMBULIAMMAN KOIL STREET,AS PER PATTA T.S.NO 6/2, BLOCK NO 25, VIRUGAMBAKKAM VILLAGE, MAMBALAM-SUNDY TALUK, CORP. DIVISION NO:128, ZONE:8.

COLOUR INDEX

Proposed building
Road
Sewer line
Boundary

Date : 23.12.05 Scale : 1:100
Drawn : R.V.S Sheet : 2 OF 3

ARCHITECT
K. JAYAPRAKASH
NO 8 1st CROSS STREET
R. R. NAGAR, Ph. 2.11.4.
B.Arch.(Hons.) M.U.A.
Diploma in Urban Planning, Regional Planning, Housing
Chennai - 600 101. Phone : 2435 0000

OWNER
POWER AGAR

N

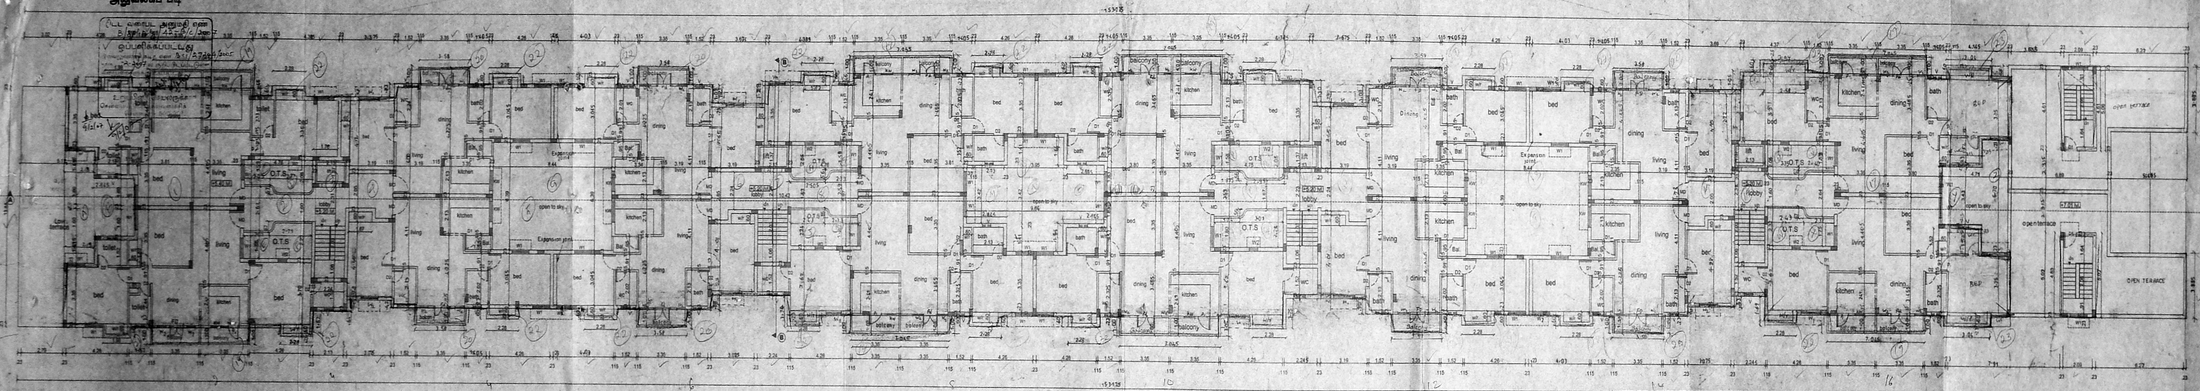

SECOND & THIRD FLOOR PLAN

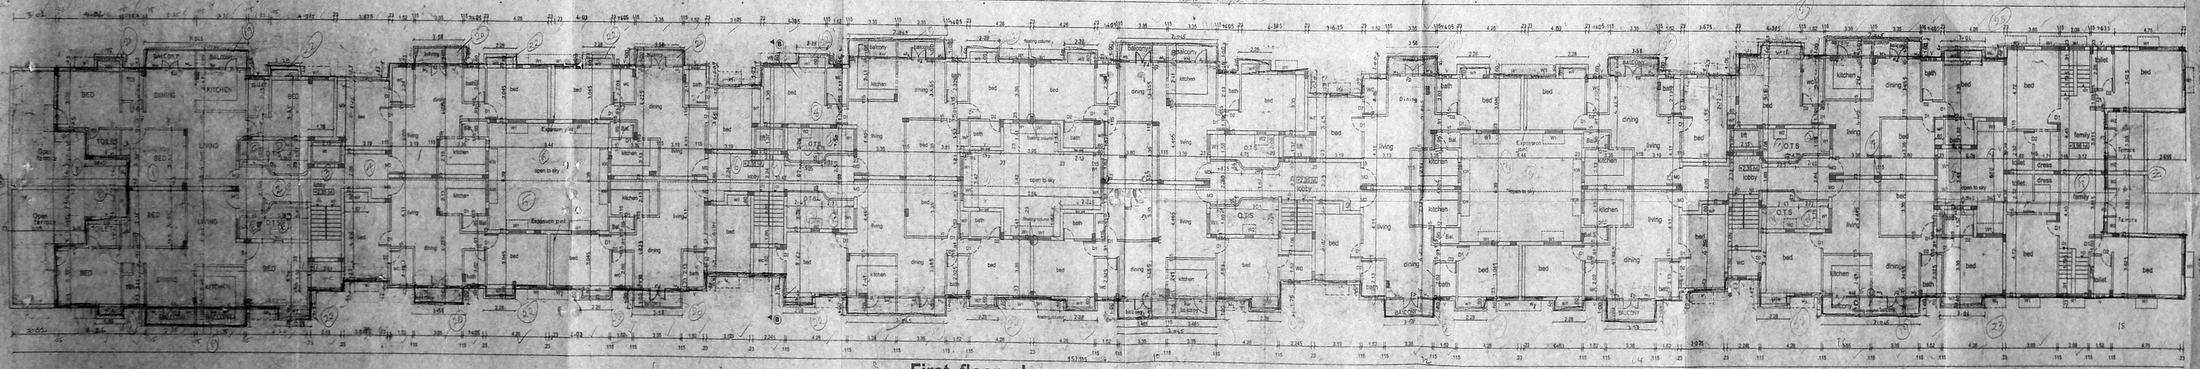

First floor plan

SCHEDULE OF JOINERY

NO	WIDTH	HEIGHT
D1	900	1800
D2	1000	1800
FD	1000	2100
W1	1800	1200
W2	1500	1200
W3	1200	1200
KW	900	1200
KW	900	1200
V	600	600

184X68

COLOUR INDEX

Proposed building
Road
Sewer line
Boundary

N

Date : 25 - 03 - 06 | Scale - 1:100

Drawn : R.V.S | Sheet - 3 OF 3

PROPOSED APARTMENT AT DOOR NO:15, VEMBULIAMMAN KOIL STREET,

AS PER PATTA T.S NO:58/2 BLOCK NO:35 VIRUGAMBAKKAM VILLAGE, MAMBALAM-GUINDY TALUK
CORP DIVISION NO:128
ZONE:8

Architect
R.BHASKAR
NO : 9, II Cross street,
R.A Puram, Chennai - 28.

OWNER / POWER AGENT