OFFICE COPY
Planning Permit No. C/PP/MSB/1A/2006
APPROVED
SUBJECT TO THE CONDITIONS IN THIS OFFICE LETTER
No. C3/20286/05 -1-06
FOR MEMBER SECRETARY
CHENNAI METROPOLITAN DEVELOPMENT AUTHORITY
CHENNAI - 600 008.
CSIR ROAD
LANDSCAPED AREA
CAR PARKING
UNDER GROUND WATER SUMP
7.2M DRIVEWAY
MAIN ENTRANCE
PLAZA
RECEPTION
LOBBY
GENTS TOILET
LADIES TOILET
AHU ROOM
WASH AREA
FREIGHT LIFT
SERVICE ENTRY
SERVICE DUCTS
ELECTRICAL ROOM
LIFT
ELEC ROOM
2000 WIDE CORRIDOR
IT OFFICE SPACE
DUCT
LT PANEL ROOM
HT PANEL ROOM
OPEN TRANSFORMER YARD
SEPTIC TANK
SEDIMENTATION TANK
TREATED WATER TANK
PUMPS
OVER HEAD MRTS LINE
SITE BOUNDARY
SECTION THRU UNDERGROUND SUMPS IN BASEMENT
SECTION THRU WATER TANKS AT TERRACE LEVEL
CROSS SECTION THRU SEWAGE TREATMENT TANKS
LONDITUDINAL SECTION THRU SEWAGE TREATMENT TANKS
SECTION THROUGH UNDER GROUND WATER SUMP
SECTION THRU COMPOUND WALL & RAIN WATER HASVESTING TRENCH
ELEVATION OF 7.2M WIDE GATE
SECTION - X THRU DWARF WALL
SITE CUM GROUND FLOOR PLAN
PLAN - PILE FOUNDATION DETAIL
CROSS SECTION THRU PILE FOUNDATION
KEY PLAN
(NOT TO SCALE)
L B ROAD
WEST AVENUE
BUCKINGHAM CANAL
CANAL BANK ROAD (WEST)
SARDAR PATEL ROAD
CSIR ROAD
PROPOSED SITE STPI
IIT CAMPUS
CR2 Line
AREA STATEMENT
TOTAL BUILT AREA 8824.93 SQM
PARKING
N
MMDA C3/BP No. 1
TITLE
PROPOSED STPI FACILITY AT CHENNAI AT BLOCK NO.8, T.S. NO. /5 OF THIRUVANMIYUR VILLAGE, MYLAPORE-TRIPLICANE TALUK OF CHENNAI DISTRICT
SPECIFICATIONS 195X95
FOUNDATION : R.C.C RAFT SLAB / COLUMN FOOTINGS WITH SUITABLE REINFORCEMENT
SUPER STRUCTURE : R.C.C. COLUMNS, SLABS AND BEAMS WITH BRICK WALLS
FLOORING : VITRIFIED TILES
JOINERY : COLOUR ANODIZED ALUMINIUM STRUCTURAL GLAZING/WINDOWS/DOORS
ROOF : 1:2:4 R.C.C. FLAT SLAB
FINISHES : INTERIORS PAINTED WITH PLASTIC EMULSION & EXTERIORS CLAD WITH GRANITE
SCHEDULE OF OPENINGS
DRAWING TITLE
GROUND FLOOR PLAN & DETAILS
SCALE: 1:100
COLOUR INDEX
PROPOSED
ROADS
SITE BOUNDARY
DWG NO: 1 / 5
OWNER
R. RAJALAKSHMI
ARCHITECT
PTK ARCHITECTS

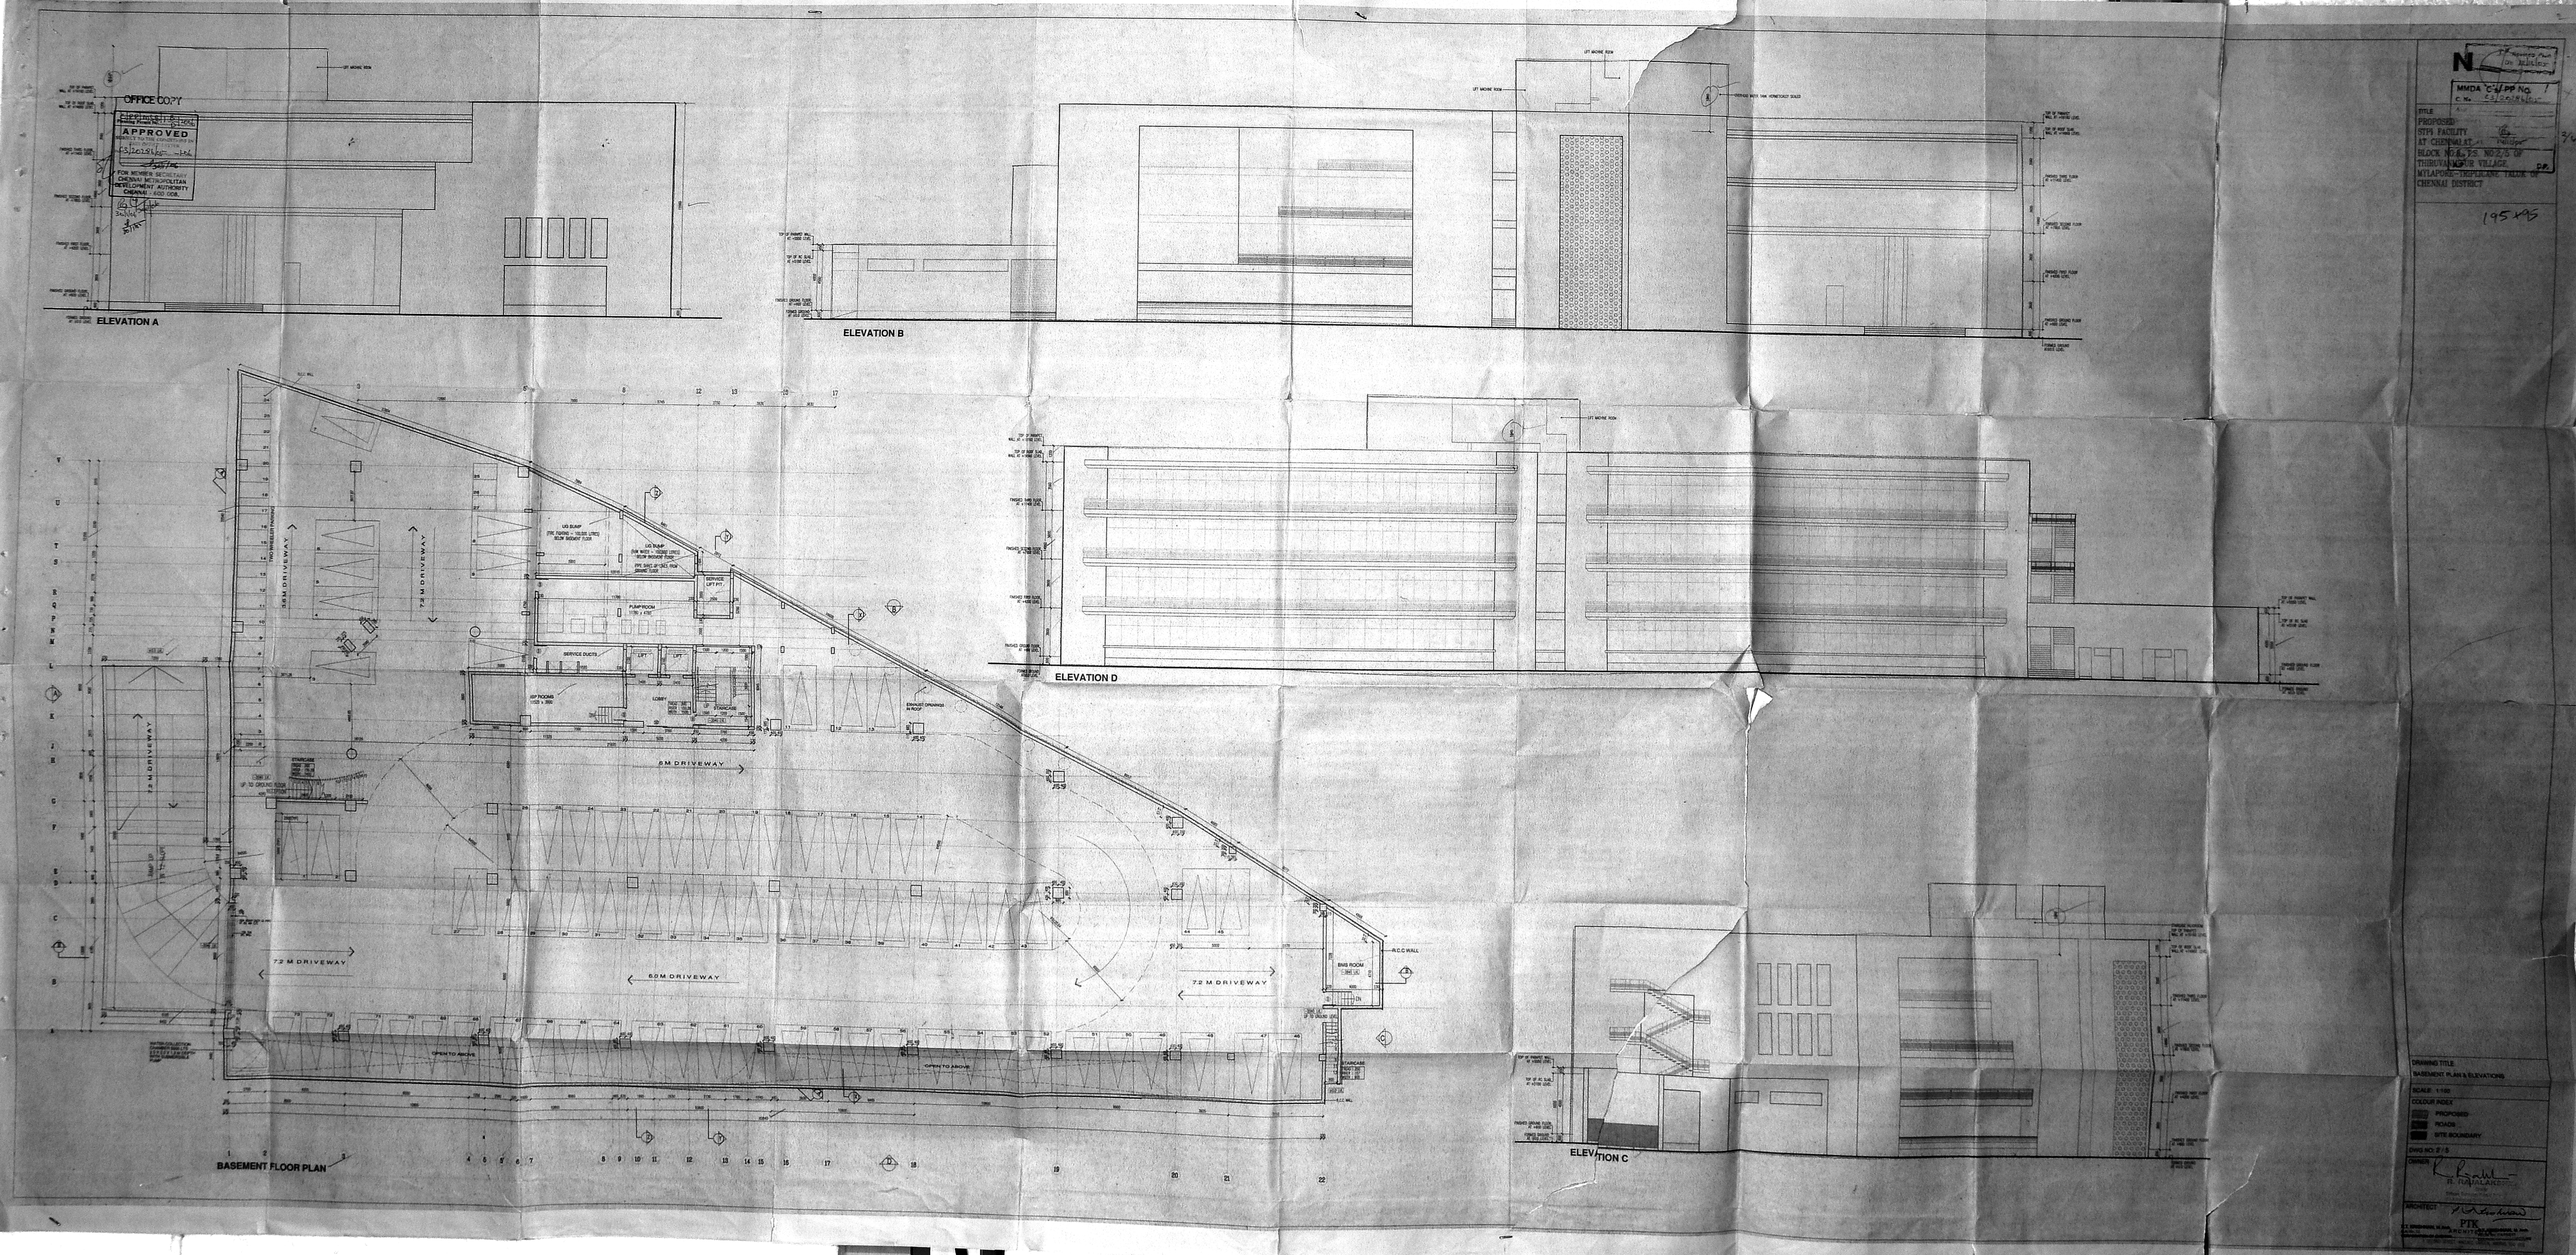
OFFICE COPY
APPROVED
FOR MEMBER SECRETARY
CHENNAI METROPOLITAN DEVELOPMENT AUTHORITY
CHENNAI 600 008
ELEVATION A
ELEVATION B
ELEVATION D
ELEVATION C
BASEMENT FLOOR PLAN
6M DRIVEWAY
7.2 M DRIVEWAY
6.0M DRIVEWAY
RAMP
LIFT MCHNE RDM
OPEN TO ABOVE
OPEN TO BELOW
R.C.C WALL
ELEV. MLL
SWG ROOM
PUMP ROOM
LIFT
LOBBY
SERVICE DUCTS
STAIRCASE
UP TO GROUND FLOOR
UP TO TERRACE
SEWAGE TREATMENT PLANT
PROPOSED STP FACILITY AT CHEENWALAI
BLOCK NO 6,7,8 NO'S 15 OF THIRUVANMIYUR VILLAGE
MYLAPORE-TRIPLICANE TALUK OF CHENNAI DISTRICT
DRAWING TITLE
BASEMENT PLAN & ELEVATIONS
SCALE 1:100
COLOUR INDEX
PROPOSED
ROADS
SITE BOUNDARY
DWG NO. P / 5
OWNER
ARCHITECT
PTK

OFFICE COPY

APPROVED

FOR MEMBER SECRETARY
CHENNAI METROPOLITAN
DEVELOPMENT AUTHORITY
CHENNAI - 600 008.

MMDA C&I PP NO.

SITE

PROPOSED
RTS FACILITY
AT CHENNAI AT
BLOCK NO.B,PLOTS NO.2/5 OF
THIRUVANMIYUR VILLAGE
MYLAPORE-TRIPLICANE TALUK OF
CHENNAI DISTRICT

195 x 94

N

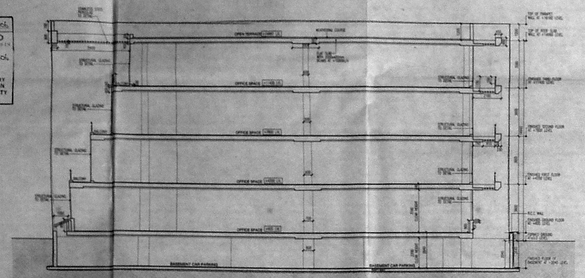

SECTION AT X - X

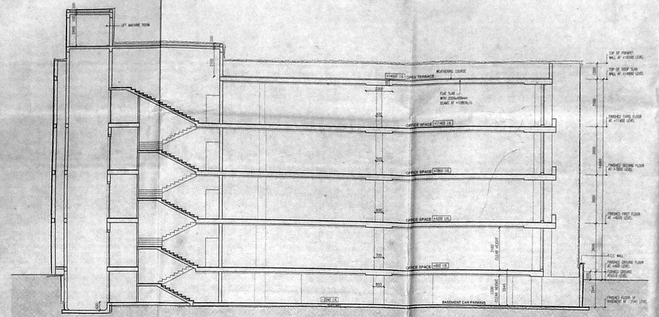

SECTION AT Y-Y

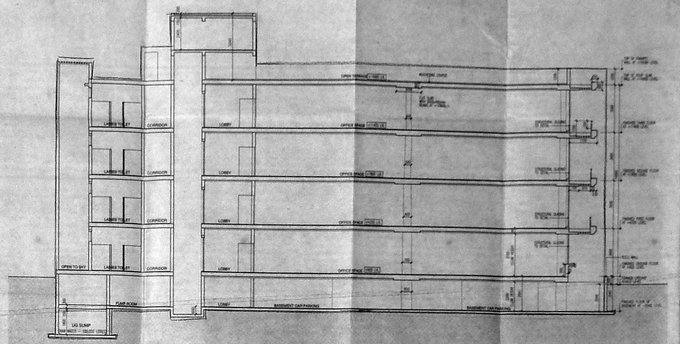

SECTION AT Z-Z

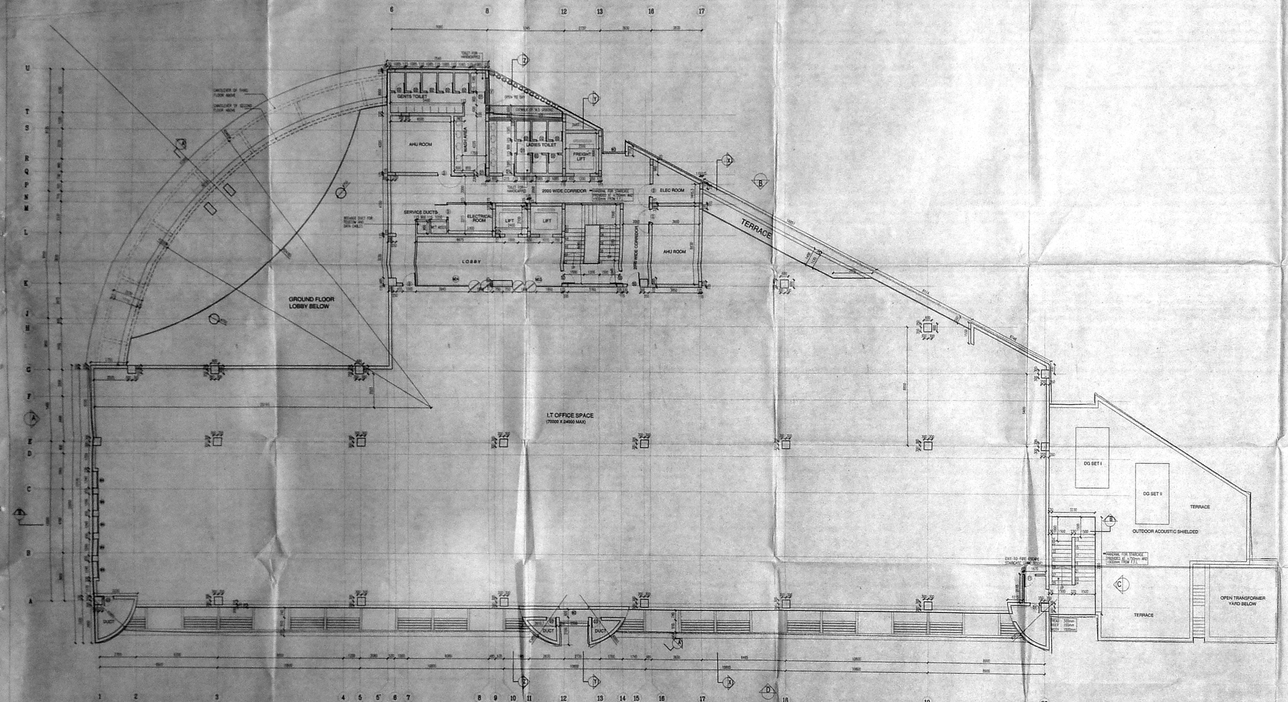

FIRST FLOOR PLAN

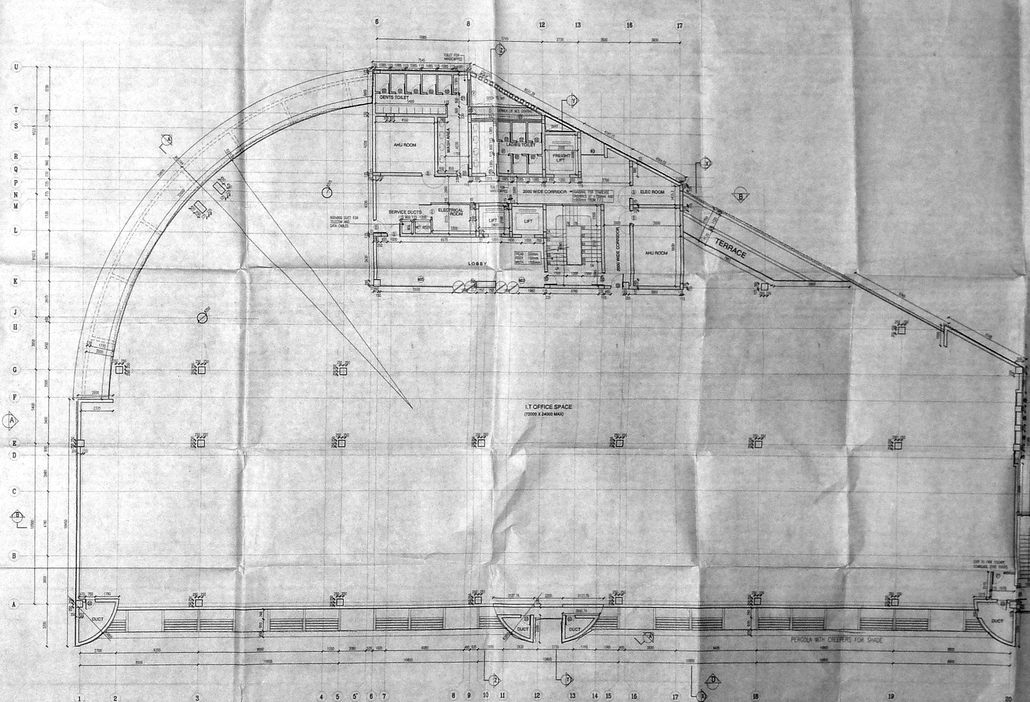

SECOND FLOOR PLAN

DRAWING TITLE
FIRST FLOOR PLAN, SECOND FLOOR PLAN & SECTIONS

SCALE: 1:100

COLOUR INDEX
PROPOSED
ROADS
SITE BOUNDARY

DWG NO.2 / 5

OWNER
K. RAJA MEYAR

ARCHITECT
PTK ARCHITECTS

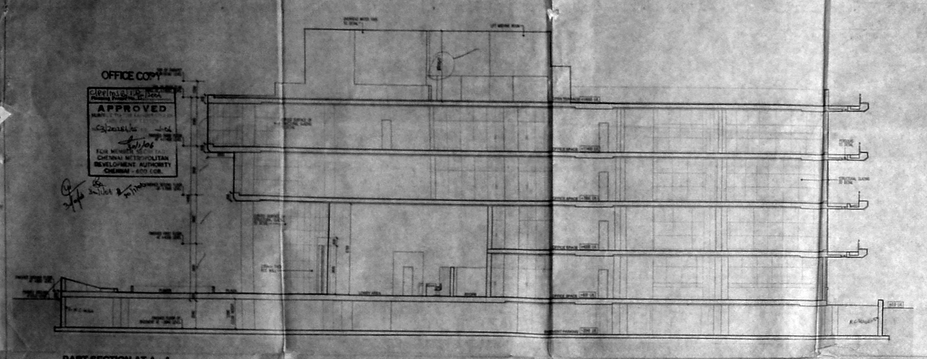

PART SECTION AT A - A

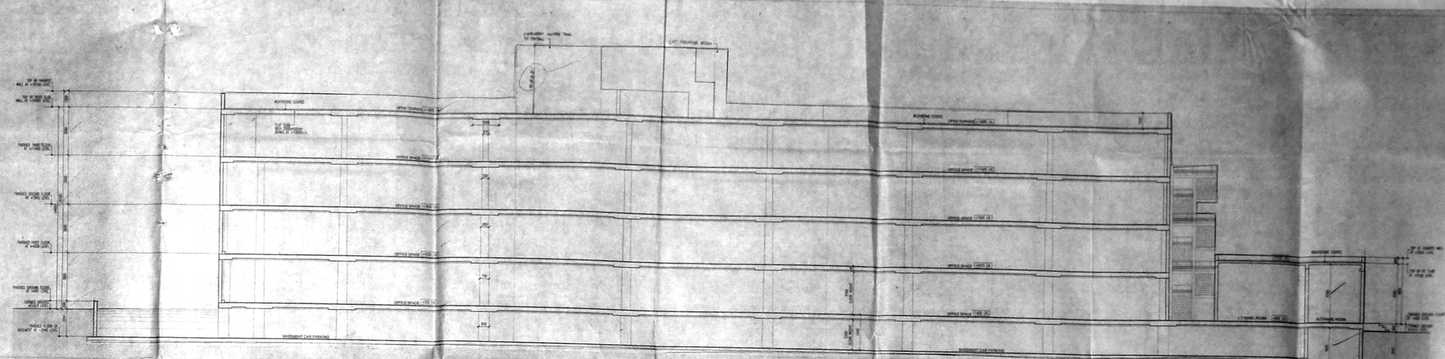

SECTION AT B-B

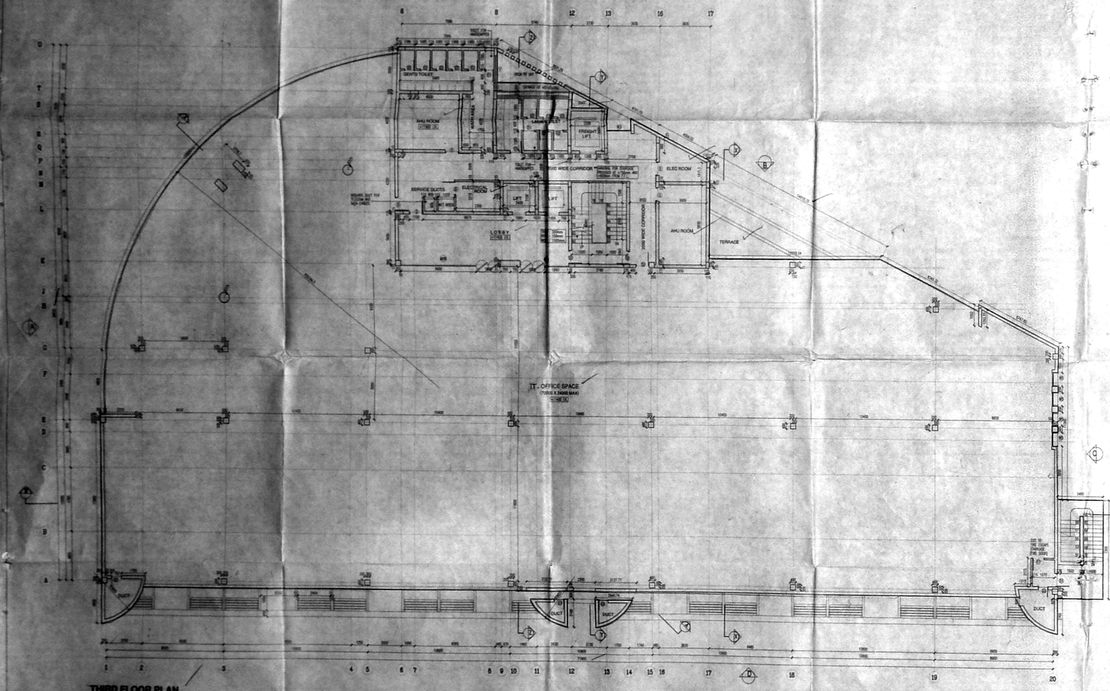

THIRD FLOOR PLAN

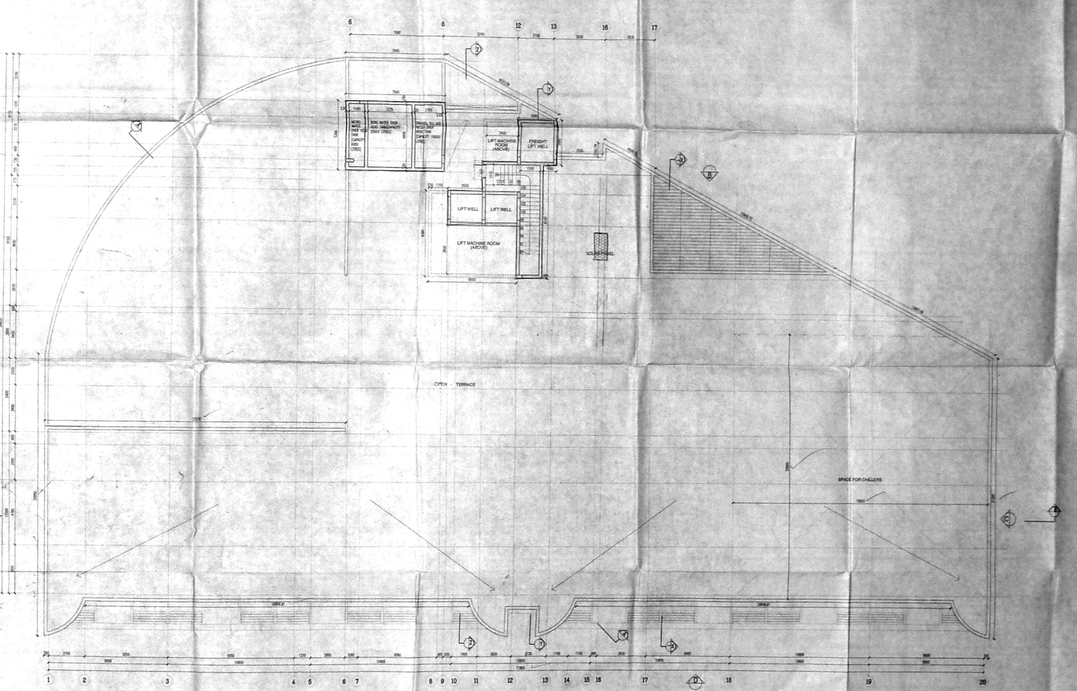

TERRACE PLAN

DRAWING TITLE
THIRD FLOOR PLAN,TERRACE PLAN & SECTIONS

SCALE: 1:100

COLOUR INDEX
PROPOSED
ROADS
SITE BOUNDARY

DWG NO: 4 / 5

OWNER
R. RAJALAKSHMI

ARCHITECT
PTK