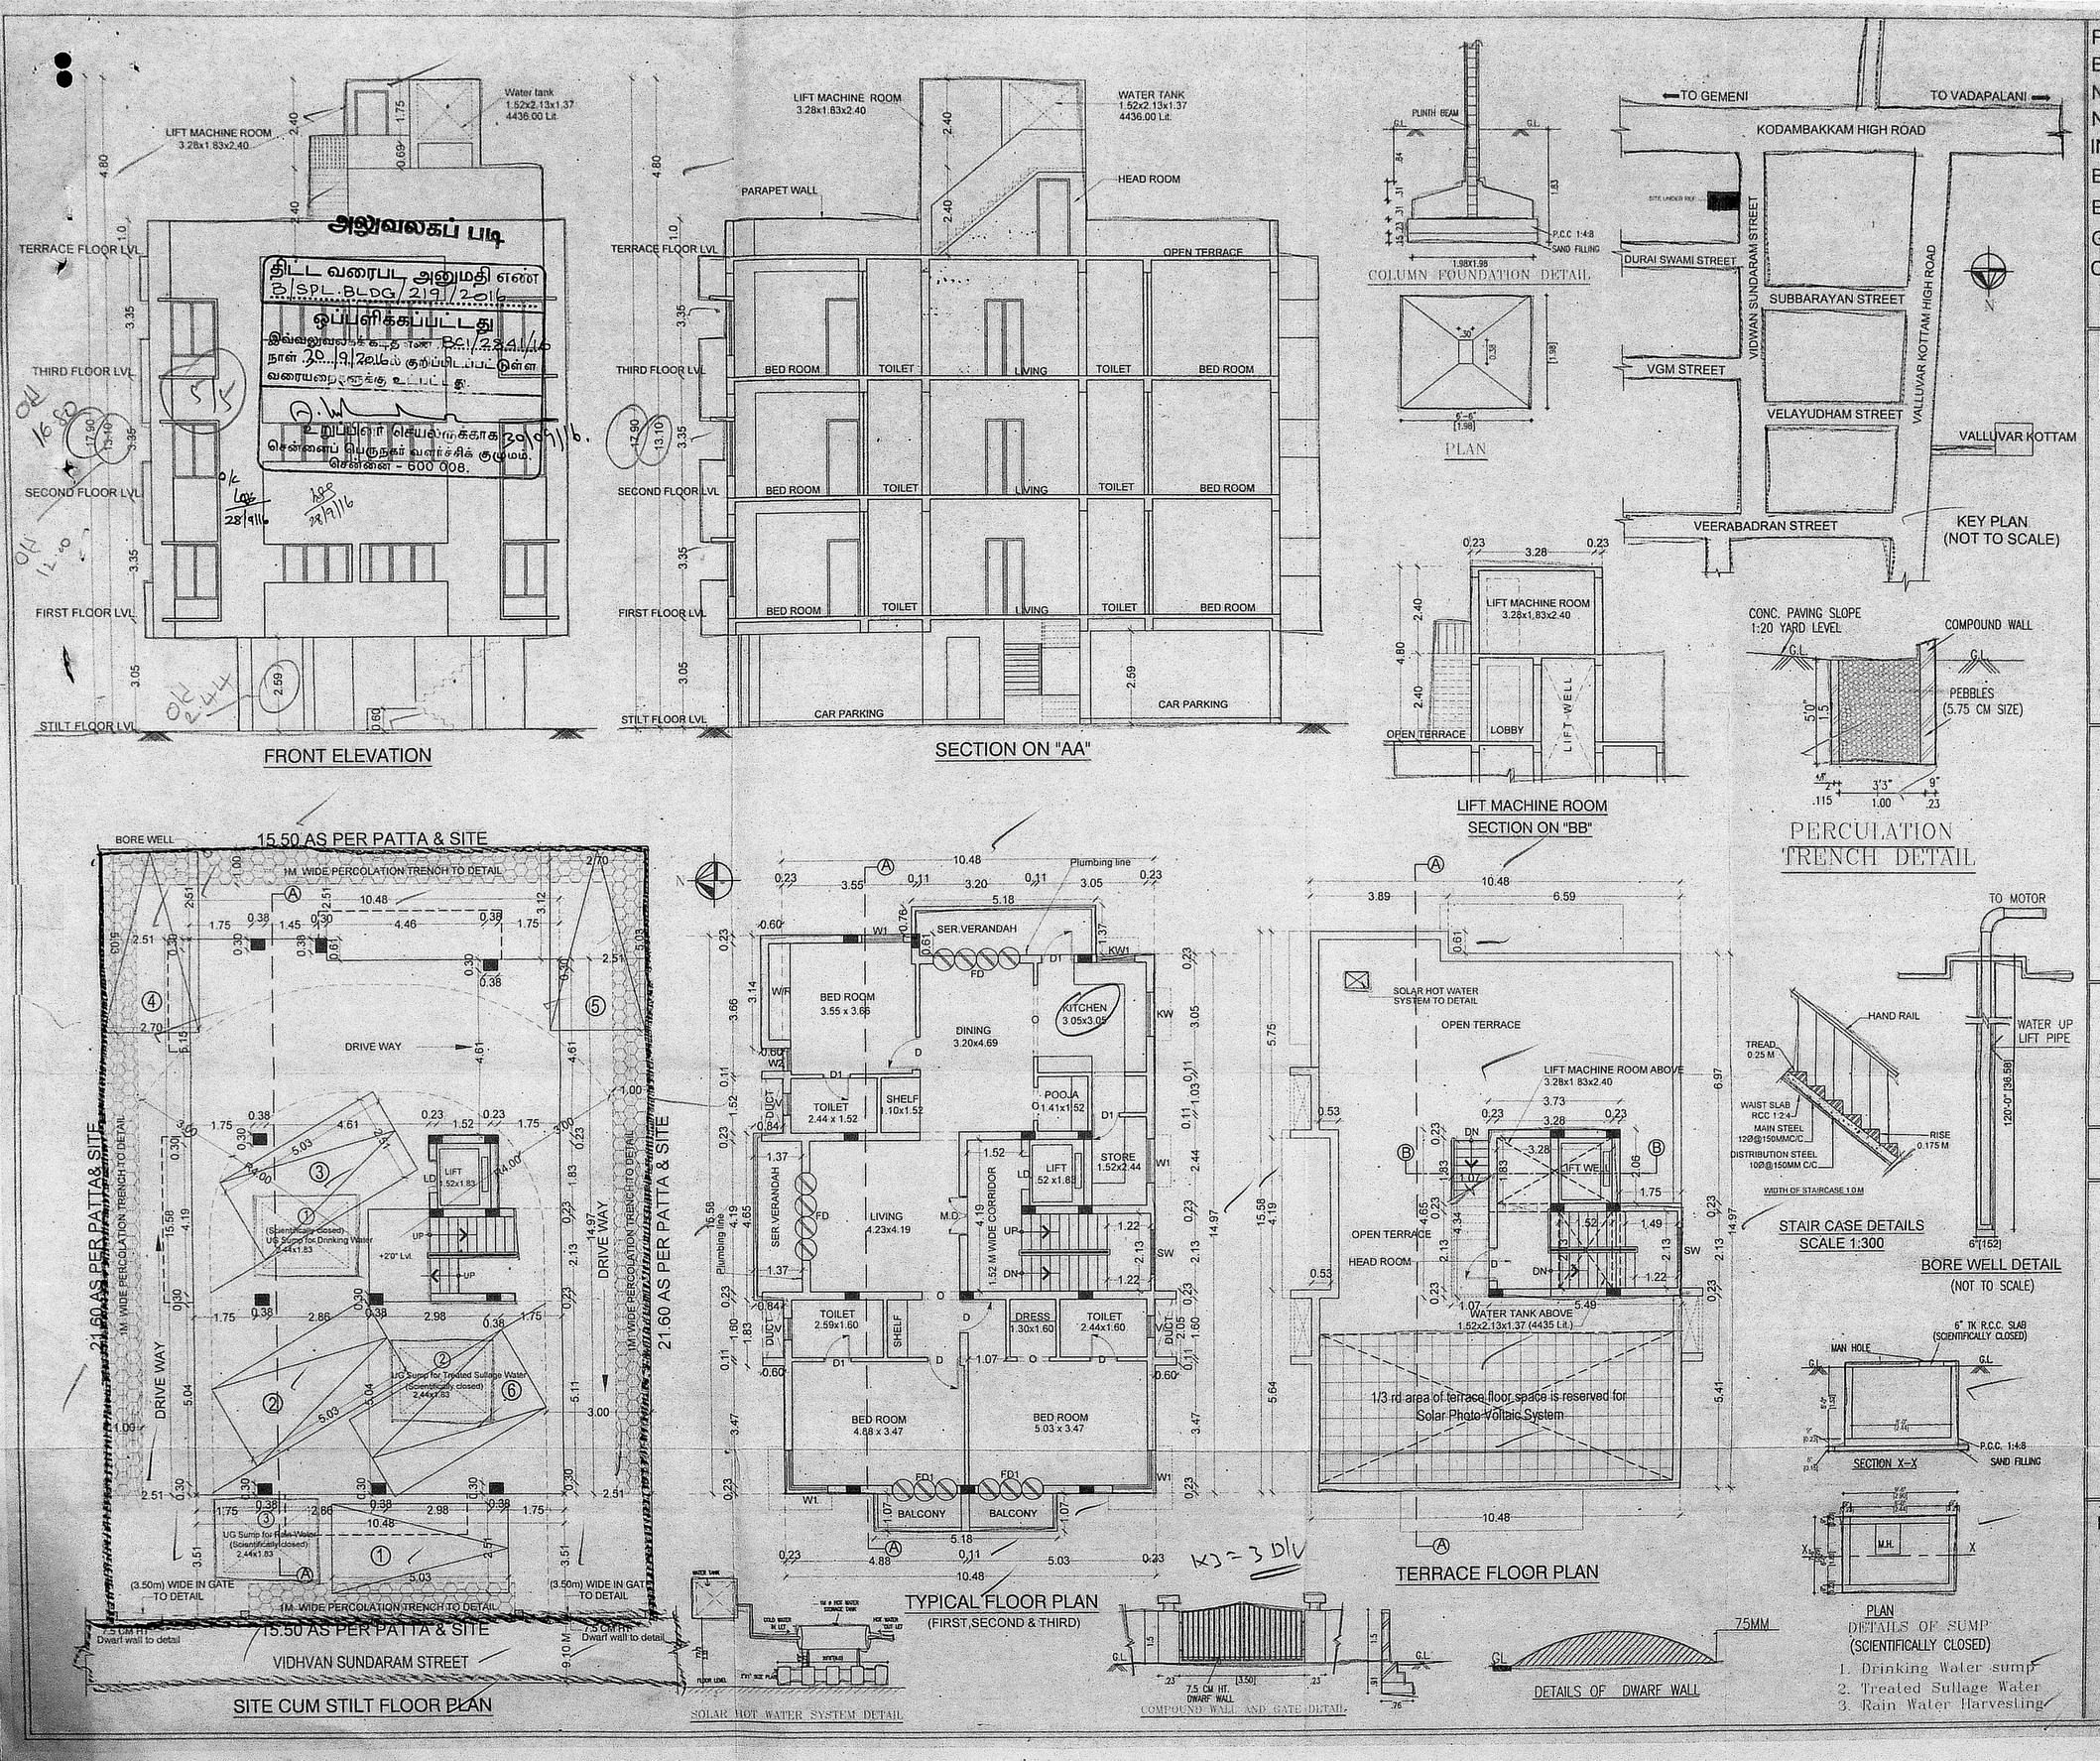

PLAN SHOWING THE PROPOSED RESIDENTIAL BUILDING AT PLOT NO.55, OLD DOOR NO.3, NEW DOOR NO.5, VIDWAN SUNDARAM STREET, NUNGAMBAKKAM, CHENNAI-600034.
IN R.S.NO.196/65 (as per Document R.S.No.196 (PT) BLOCK NO.23, NUNGAMBAKKAM VILLAGE, EGMORE - NUNGAMBAKKAM TALUK, GREATER CHENNAI CORPORATION, CORP. DIVISION No.113, ZONE IX.

அலுவலகப் படி
திட்ட வரைபட அனுமதி எண் B/SPL.BLDG/2191/2016
ஒப்பளிக்கப்பட்டது
இவ்வலுவலகக் கடிதம் எண் BC1/2841/16 நாள் 30/9/2016 ல் குறிப்பிடப்பட்டுள்ள வரையறைகளுக்கு உட்பட்டது.
உறுப்பினர் செயலாளர்
சென்னைப் பெருநகர் வளர்ச்சிக் குழுமம்
சென்னை - 600 008.

Area Details:-		Sq.Mts.
First Floor Area	:	166.79
Second Floor Area	:	166.79
Third Floor Area	:	166.79
Total Area	:	500.37
TOTAL PLOT EXTENT :-		
as per Document	:	334.45
as per Patta	:	334.00
as per Site	:	334.00
F.S.I.	:	1.498

SCHEDULE OF JOINERY : (MT.)

M.D.	- MAIN DOOR	1.07 X 2.13
D	- DOOR	0.91 X 2.13
D1	- DOOR	0.76 X 2.13
FD	- FRENCH DOOR	2.44 X 2.13
FD1	- FRENCH DOOR-1	1.83 X 2.13
W	- WINDOW	1.83X 1.37
W1	- WINDOW-1	1.22 X 1.37
W2	- WINDOW-2	0.60 X 1.37
KW	- KITCHEN WINDOW	0.60 X 1.37
KW1	- KITCHEN WINDOW-1	1.06 X 1.06
V	- VENTILATOR	0.61 X 0.76
LD	- LIFT DOOR	0.91 X 2.13

COLOUR INDEX :
PROPOSED
EXISTING ROAD
SITE BOUNDARY

SCALE : 1"=8'0" DATE :

OWNERS :

LICENSED SURVEYOR :

G. SUBBA RAO, B. Arch, Ariba
Registered Architect 333/9*
COA REG. CA/82/6834
Block II, Ground Floor
1, Ramakrishna Street
L. NAGAR, CHENNAI - 600 018