அலுவலகப் படி

PLAN SHOWING THE PROPOSED RESIDENTIAL BUILDING AT NEW DOOR NO: 16 &14, OLD DOOR No:28 & 28/1 VEERASAMY STREET WEST MAMBALAM,CHENNAI-600033 IN OLD S.NO:16/1A & NEW S.NO:16/1,2, OF PULIYUR VILLAGE, BLOCK NO:47, EGMORE - TALUK, CHENNAI.

திருத்தியமைப்பு நாள் 30/12/16

செ.செலுத்து (பி) ..... என் ..... ந. எண் 5.../.../16 உதவியாளர்

கூர்ந்தாய்வு செய்யப்பட்டது

திட்ட வரைபட அனுமதி எண் B/SPA/BLDG/144/2017

ஒப்புவிக்கப்பட்டது இவ்வலுவலகக் கடித எண் B/.../2016/16 நாள் 10.2.17 ... வரையறைகளுக்கு ... உட்பட்டது. உறுப்பினர் செயலர் சென்னைப் பெருநகர வளர்ச்சி குழுமம், சென்னை-8.

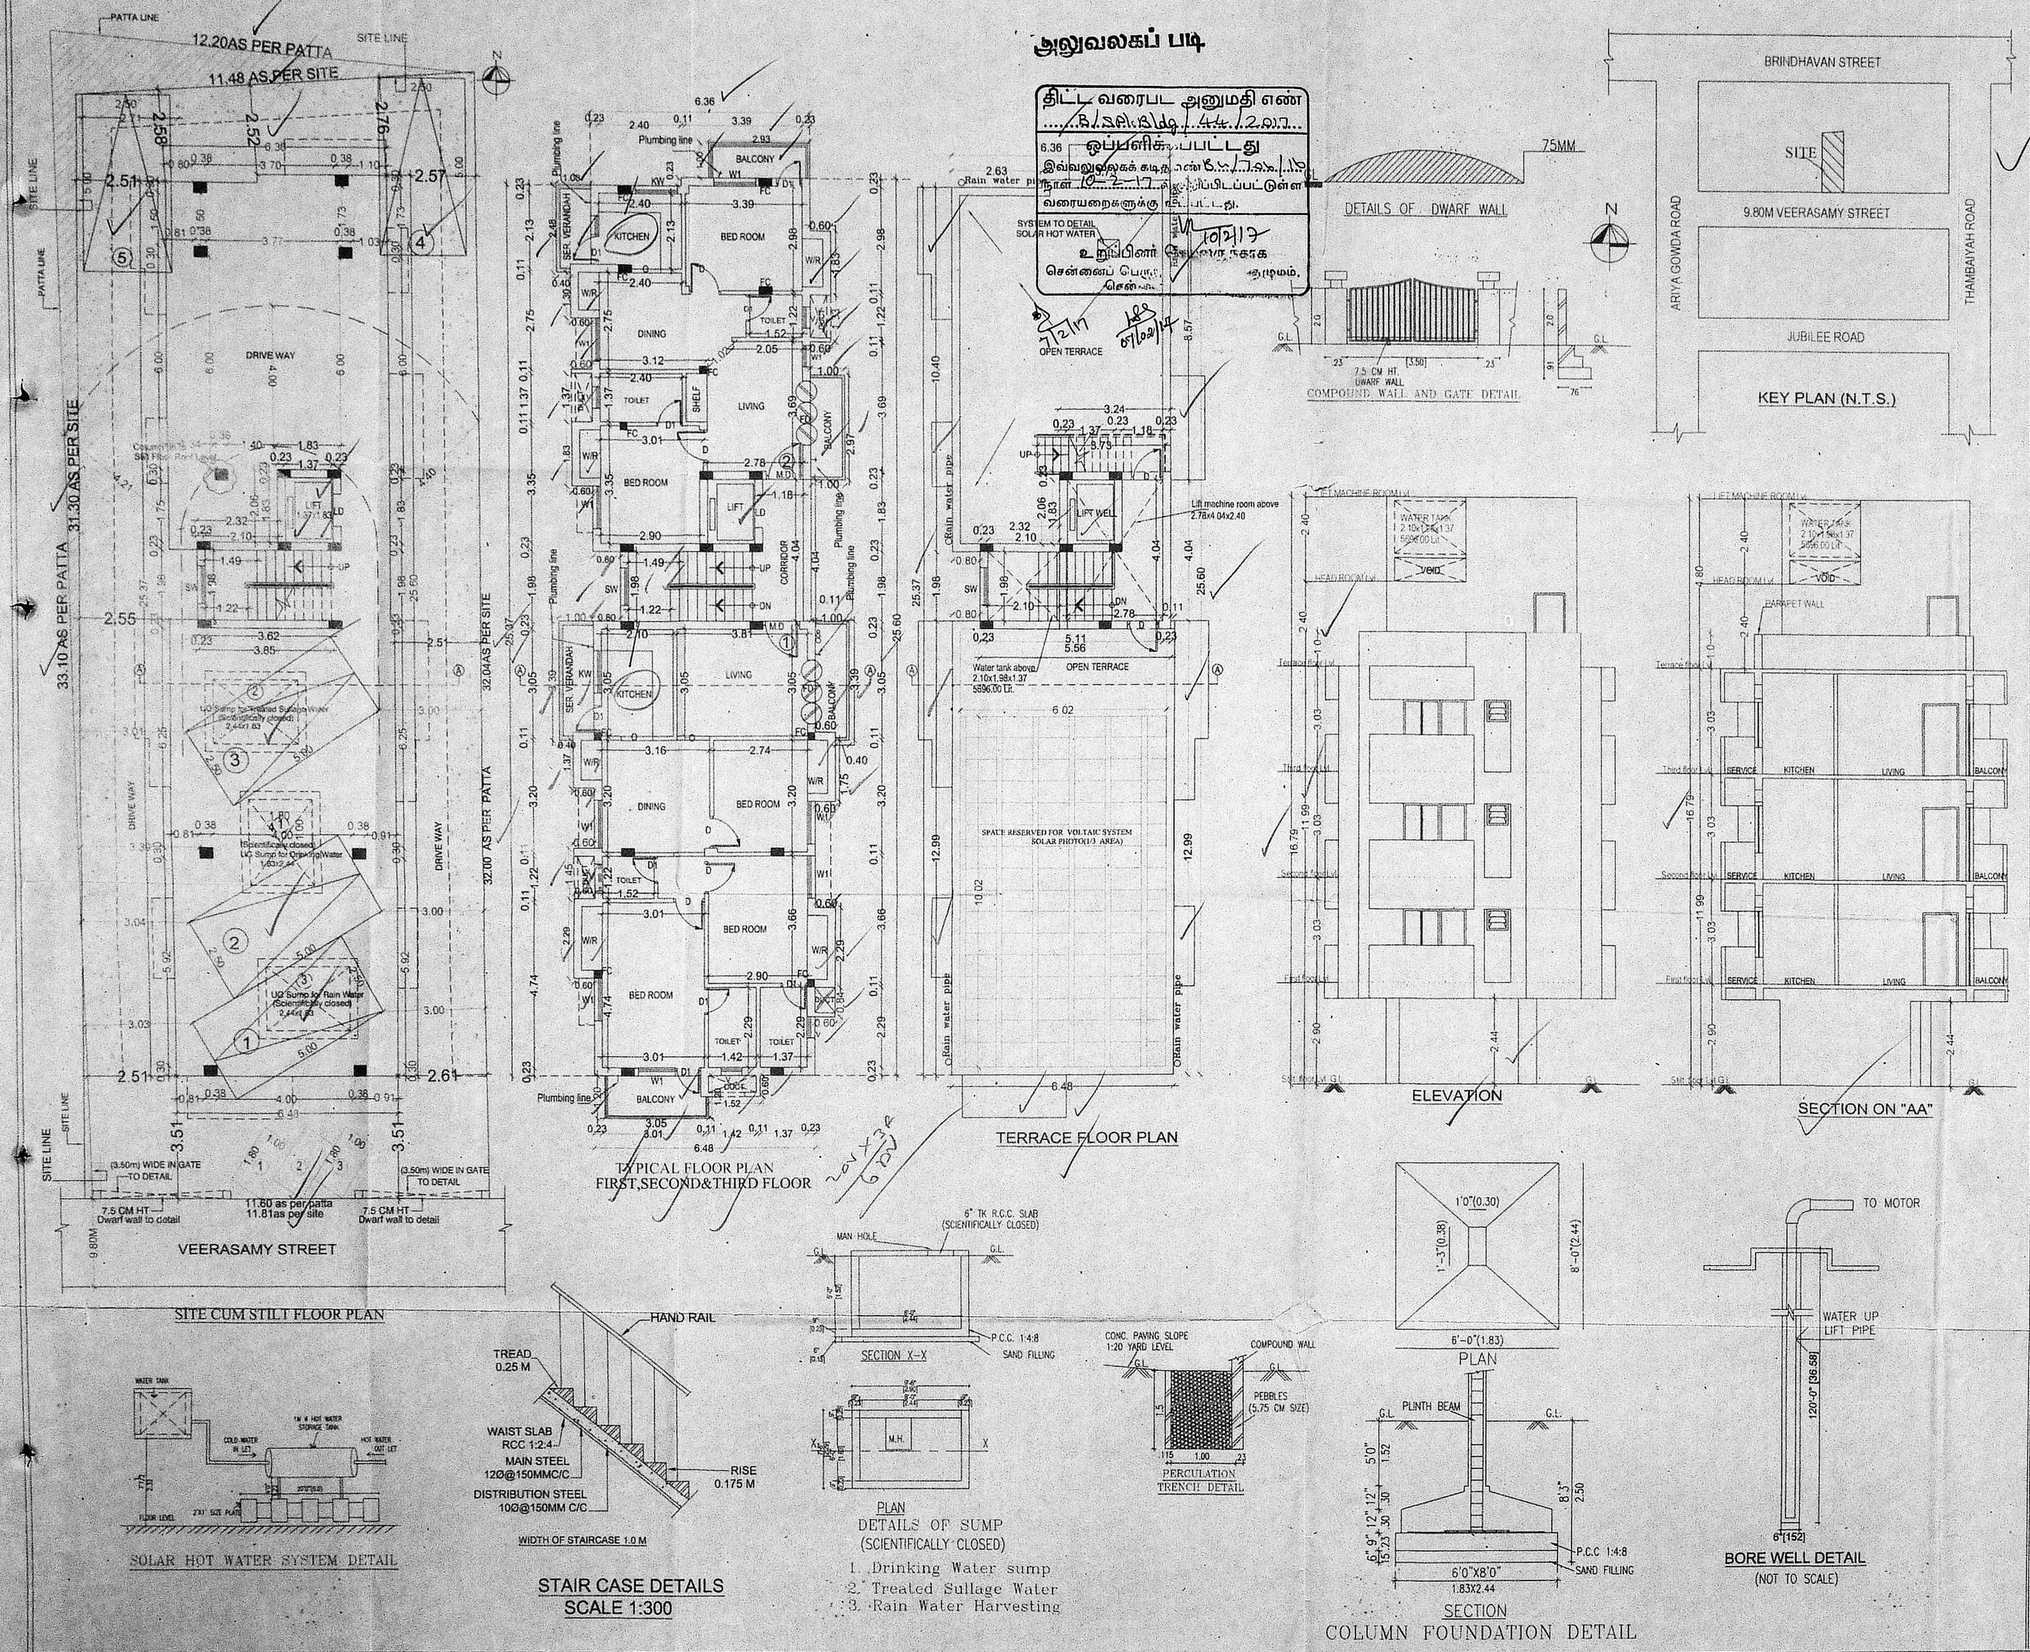

AREA DETAILS:-

FIRST FLOOR AREA	:	177.55
SECOND FLOOR AREA	:	177.55
THIRD FLOOR AREA	:	177.55
TOTAL AREA	:	532.65

TOTAL PLOT EXTENT :-

AS PER DOCUMENT AREA	:	362.32
AS PER SITE AREA	:	355.57
AS PER PATTA AREA	:	375.00
F.S.I.	:	1.498

SCHEDULE OF JOINERY :

			(MT.)
M.D.	-	MAIN DOOR	1.07 X 2.13
D	-	DOOR	0.91 X 2.13
D1	-	DOOR	0.76 X 2.13
FD	-	FRENCH DOOR	1.83 X 2.13
W	-	WINDOW	1.83X 1.37
W1	-	WINDOW-1	1.22 X 1.37
W2	-	WINDOW-2	0.60 X 1.37
KW	-	KITCHEN WINDOW	1.22 X 1.07
KW-1	-	KITCHEN WINDOW-1	0.60 X 1.07
V	-	VENTILATOR	0.60 X 0.61

COLOUR INDEX :

PROPOSED

EXISTING ROAD

SITE BOUNDARY

SCALE : 1"=8'0"

OWNERS :

LICENSED SURVEYOR :

S. SUBBA RAO, B. Arch., A.I.I.A.
Registered Architect 333/97
COA REG. CA/82/6834
Block II, Ground Floor
1, Ramakrishna Street
T. NAGAR, CHENNAI - 600 017