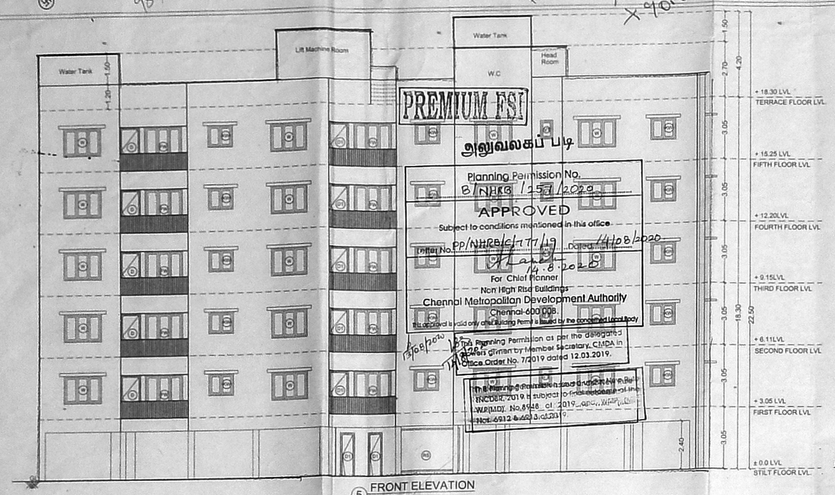

5 FRONT ELEVATION

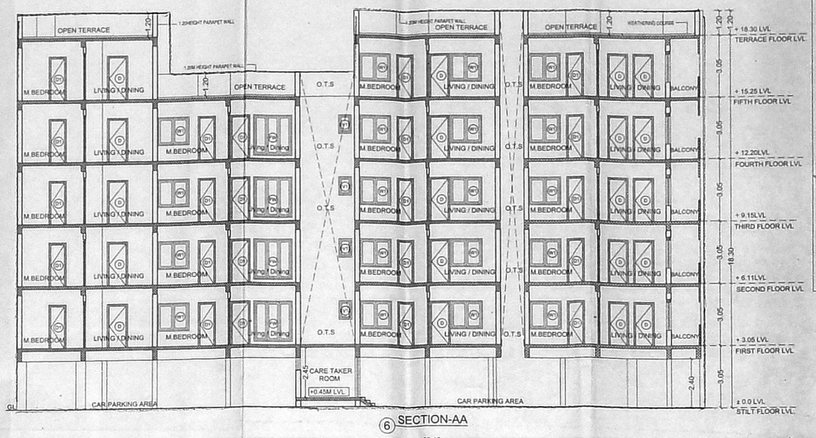

6 SECTION-AA

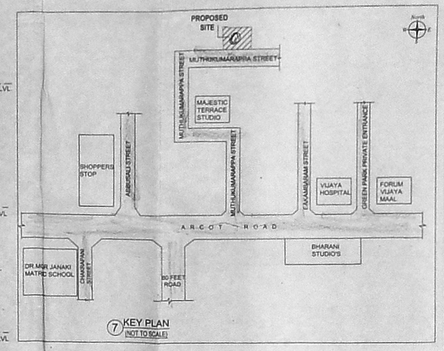

7 KEY PLAN
(NOT TO SCALE)

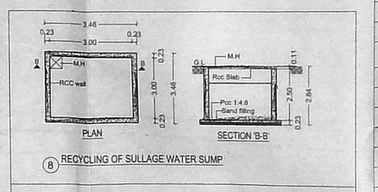

8 RECYCLING OF SULLAGE WATER SUMP

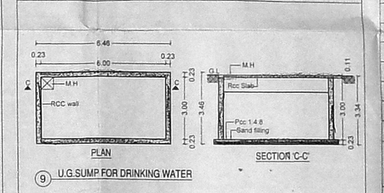

9 U.G SUMP FOR DRINKING WATER

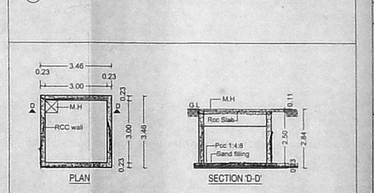

10 RAIN WATER HARVESTING SUMP

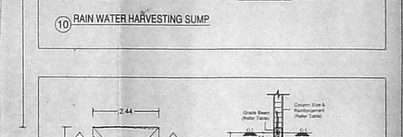

11 DETAILS OF COLUMN FOOTING

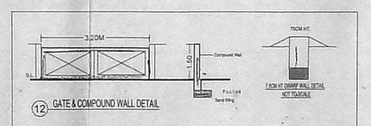

12 GATE & COMPOUND WALL DETAIL

RAINWATER HARVESTING IN GROUP DEVELOPMENTS (ROOF TOP AND SURFACE RUNOFF THROUGH STORM WATER DRAIN, GATE GUTTER TO RECHARGE WELLS)

RWH - 38

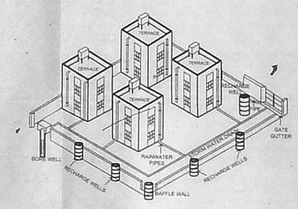

13 DETAILS OF RECHARGE WELL
(NOT TO SCALE)

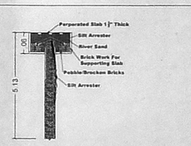

14 PERCOLATION TRENCH

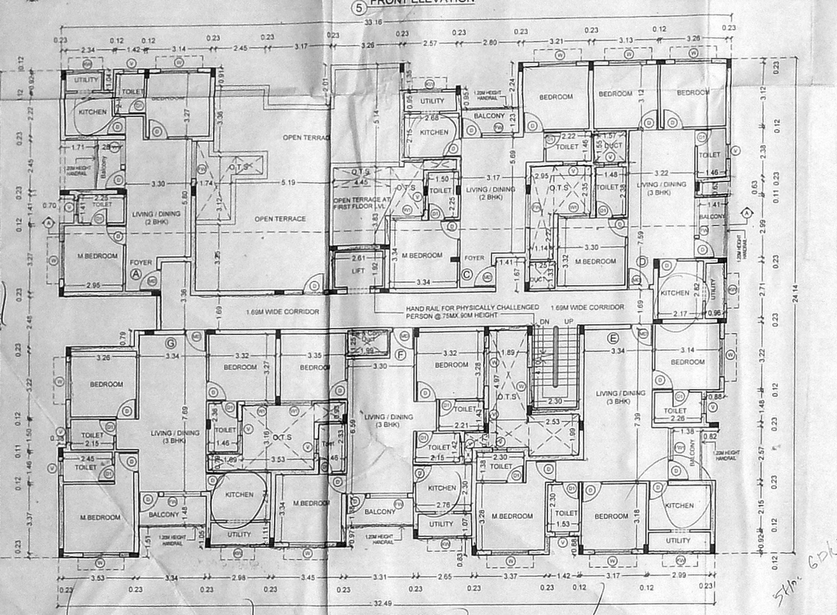

8 FIFTH FLOOR PLAN

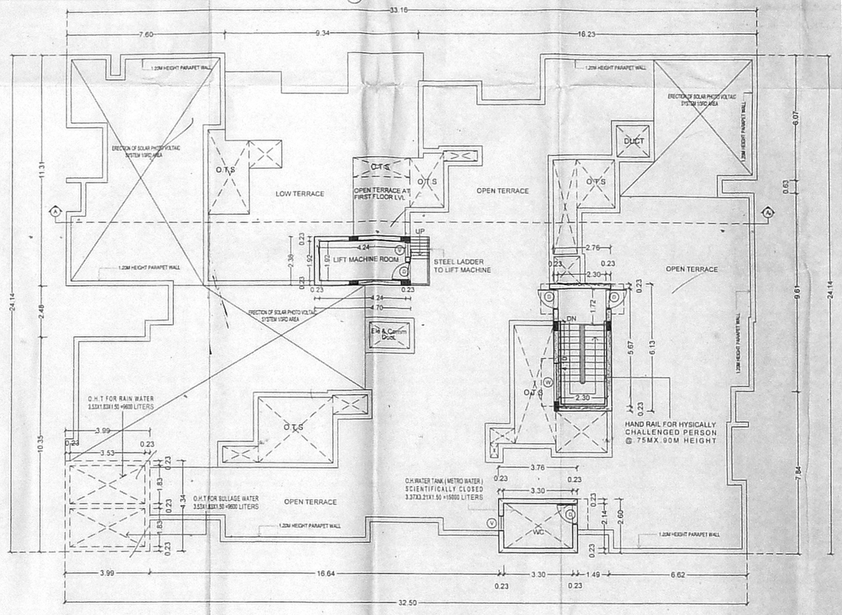

4 TERRACE FLOOR PLAN

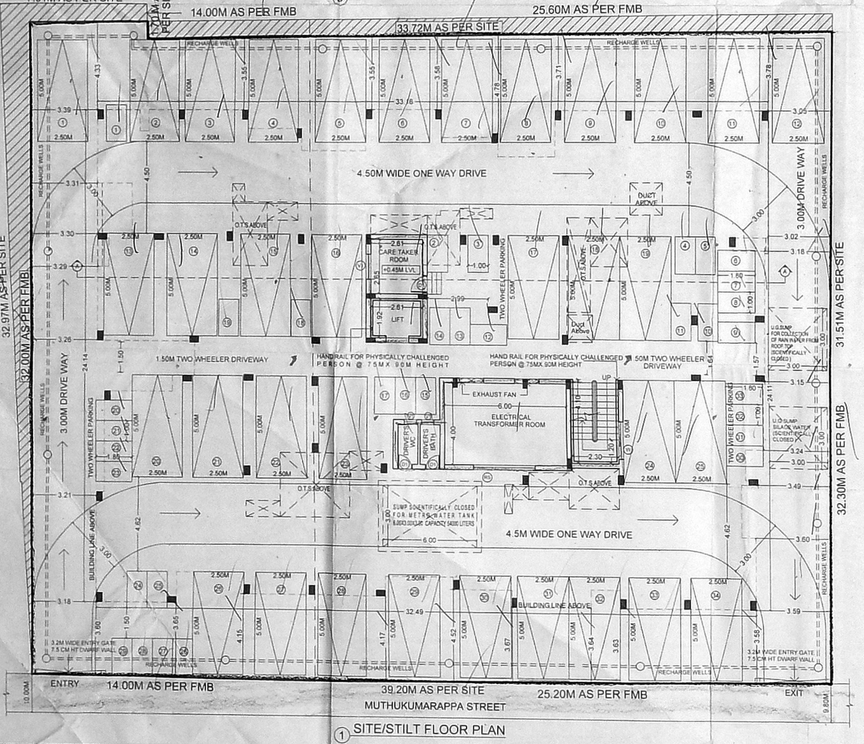

1 SITE/STILT FLOOR PLAN

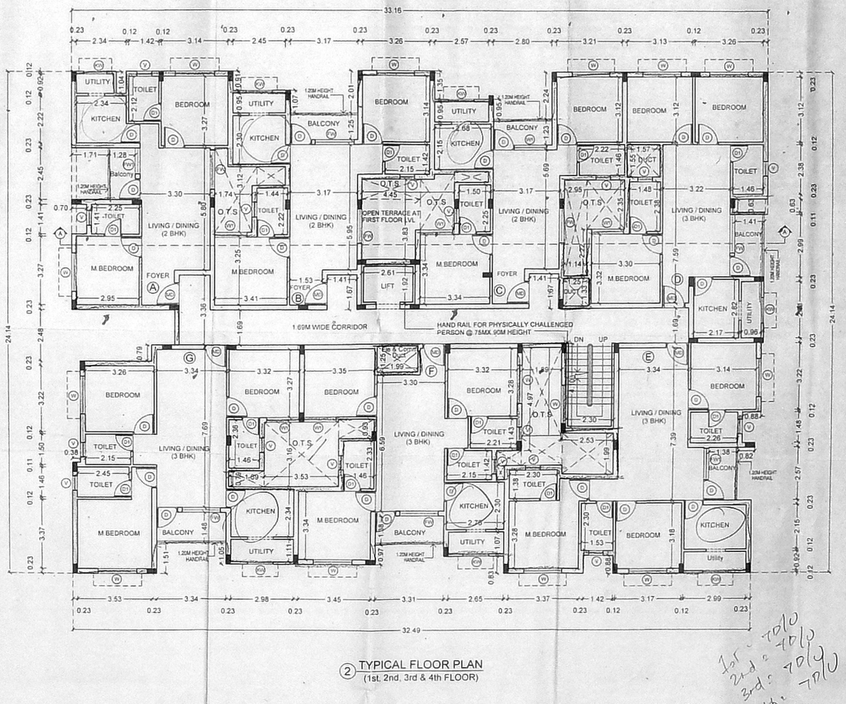

2 TYPICAL FLOOR PLAN
(1st, 2nd, 3rd & 4th FLOOR)

SPECIFICATION:

1. FOUNDATION IN R.C.C. OVER P.C.C & SAND FILLING
2. BRICK WORK IN C.M.1:5 MIX
3. PLASTERING IN C.M. 1:3 MIX
4. ALL R.C.C WORK IN C.C. 1:2:4 MIX
5. FLOORING CONCRETE IN C.C. 1:4:8 MIX
6. FLOORING FINISHING WITH MOSAIC TILES
7. JOINERIES IN COUNTRY WOOD
8. FINISHING WITH COLOUR WASH

JOINERY DETAILS	IN FEET	IN METER
1 MD - MAIN DOOR	3'6"x7'0"	1.07x2.13
2 D - DOOR	3'0"x7'0"	0.99x2.13
3 D1- DOOR	2'9"x7'0"	0.85x2.13
4 FW - FRENCH WINDOW	6'0"x6'6"	1.85x1.98
5 FW1- FRENCH WINDOW	4'0"x6'6"	1.22x1.98
6 W - WINDOW	6'0"x4'6"	1.85x1.37
7 W1 - WINDOW	5'0"x4'6"	1.52x1.37
8 KW - KITCHEN WINDOW	4'0"x3'6"	1.22x1.07
9 V - VENTILATOR	2'3"x3'0"	0.70 x 0.91
10 V1 - VENTILATOR	4'0"x3'0"	1.22 x 0.91
11 RS - ROLLING SHUTTER	10'0"x7'0"	3.00 x 2.13

AREA STATEMENT :	SQM
PLOT AREA (AS PER DOCUMENT)	1268.48
PLOT AREA (AS PER PATTA)	1285.00

OVERALL AREA STATEMENT

FLOOR	FSI AREA
STILT FLOOR	33.11
1st FLOOR	665.89
2nd FLOOR	665.89
3rd FLOOR	665.89
4th FLOOR	665.89
5th FLOOR	591.99
TOTAL	3288.66
TOTAL FSI ACHIEVED	= 2.593

PARKING DETAILS

TOTAL CAR PARKING PROVIDED	= 34 NOS
TOTAL TWO WHEELER PARKING PROVIDED	= 33 NOS

COLOUR INDEX

PROPOSED

BOUNDARY

ROAD

PLAN SHOWING THE PROPOSED CONSTRUCTION OF RESIDENTIAL BUILDING OF STILT + 4 FLOORS + 5TH FLOOR (PART) AT DOOR NO: 48/4, MUTHUKUMARAPPA STREET, SALIGRAMAM, CHENNAI-600 093. COMPRISED IN OLD SURVEY NO: 110, 110/4, 111/9, 114/4, T.S.NO: 102/2 AND 102/3, BLOCK NO: 42 OF SALIGRAMAM VILLAGE, MAMBALAM TALUK, CHENNAI DISTRICT. WITHIN LIMIT OF GREATER CHENNAI CORPORATION , ZONE X DIVISION 129.

ARCHITECT:

அலுவலகப் படி

STRUCTURAL ENGINEER

Er. S. RAVINDRAN
STRUCTURAL CONSULTANT
No. 6/961, 5th Street,
Agastheeswarar Nagar,
Pozhichalur, Chennai - 600 074.
Licence Surveyor Class I-1804
MIE-M150239-5

APPLICANT

For Vasnam Constructions & Development Pvt. Ltd.
Director.

ALL DIMENSION IN METER

SCALE : 1:100 (1"=8'0") | SHEET NO: 1 / 1

N