அலுவலகப் படி

திருத்திய வரைபடம் (1) கொண்டு
நாள் 20-7-16

B1/3926/16
M.S. Dhanraj
A.P.T.O.
20-7-16

| AREA STATEMENT | SQ.M |
|---|---|
| AS PER DOCUMENT | 376.53 |
| AS PER PATTA | 376.00 |
| AS PER SITE | 369.71 |
| STILT FLOOR (NON FSI AREA PARKING) - ~~159.78~~ | |

| FLOORS | 5% BALCONY | FSI AREA |
|---|---|---|
| FIRST FLOOR | 9.45 | 192.28 |
| SECOND FLOOR | 9.21 | 178.85 |
| THIRD FLOOR | 8.53 | 178.64 |
| TOTAL | 27.19 | 549.77 |
| F.S.I | 1.487 | |




SECTION AT XX




FRONT ELEVATION

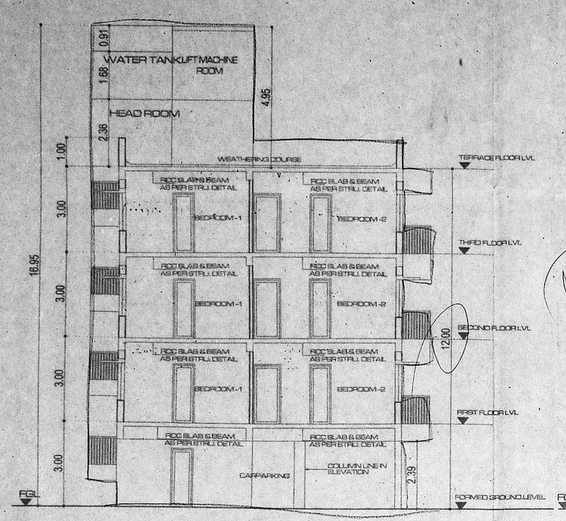

BAY WINDOW SECTION 'D'

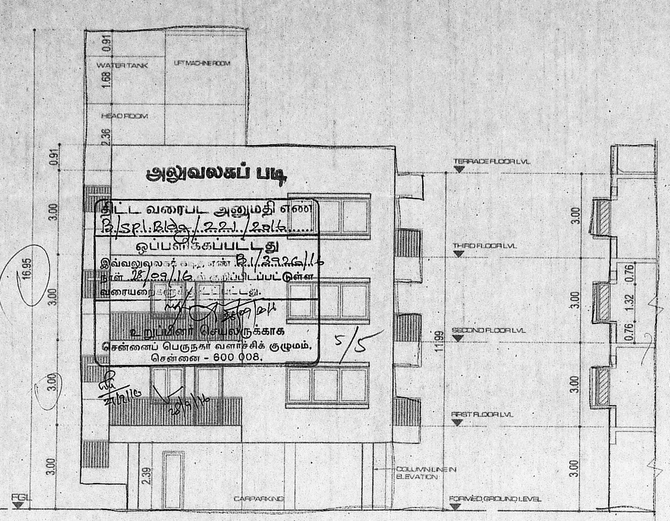


TERRACE FLOOR PLAN




KEY PLAN
NOT TO SCALE

| SCHEDULE OF JOINERY | | |
|---|---|---|
| TYPE | DESCRIPTION | SIZE |
| ED | ENTRANCE DOOR | 3'-6" x 7'-0" |
| ED1 | ENTRANCE DOOR | 4'-0" x 7'-0" |
| D1 | DOOR | 3'-0" x 7'-0" |
| D2 | DOOR | 2'-6" x 7'-0" |
| W | WINDOW | 8'-0" x 4'-6" |
| W1 | WINDOW | 7'-0" x 4'-6" |
| W2 | WINDOW | 6'-0" x 4'-6" |
| W3 | WINDOW | 2'-6" x 4'-6" |
| V | VENTILATOR | 3'-0" x 3'-0" |

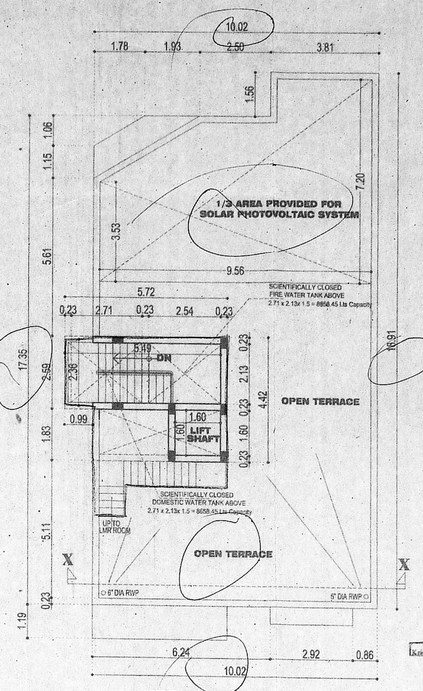NORTH POINT

COLDUR INDICATION

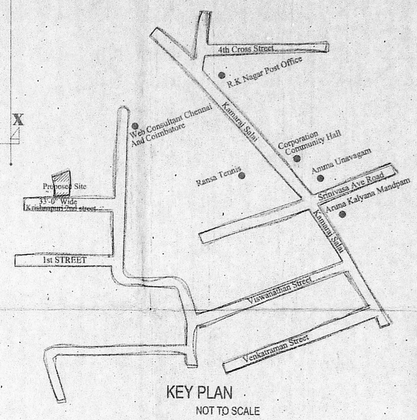PROPOSED BUILDING
PLOT BOUNDARY
ACCESS ROAD

OWNER 'S SIGNATURE




SECTION OF RAIN WATER STORAGE PIT
SCALE : 1" = 4'0" ( 1:50 )



SECTION ON CC




SUMP DETAIL

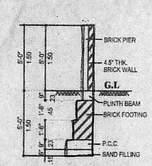


SULLAGE WATER COLLECTION SUMP DETAIL

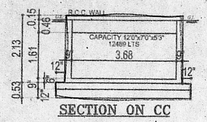


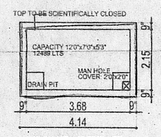SECTION ON DD

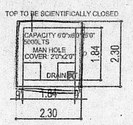


SECTION OF R.C.C COLUMN FOUNDATION

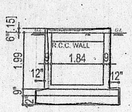


COMPOUND WALL DETAIL
SCALE 1"=4'0"

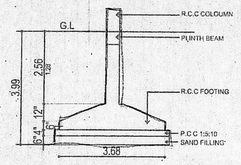


RAIN WATER COLLECTION SUMP DETAIL




SECTION ON DD

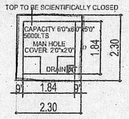


COLUMN PLAN
TYPICAL FOUNDATION DETAIL
SCALE : 1" = 4'-0"

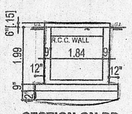


COMPOUND WALL & GATE IN ELEVATION

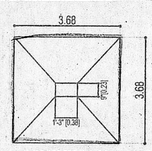


DWARF WALL SECTION
NOT TO SCALE

LICENSED SURVEYOR

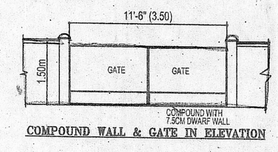R. VENKATAKRISHNAN, B.ARCH.,
ARCHITECT LICENSED SURVEYOR
CLASS I No. R.A.41,
No. 18, THIRD SEAWARD ROAD,
VALMIKI NAGAR, THIRUVANMIYUR,
CHENNAI - 600 041. PH : 044 - 2457 2457

**nataraj & venkat associates**
Architects,
Oxford Centre
66, C P Ramaswamy Road, Basement Floor
Alwarpet, Chennai 600 018
Phone : T- 044 4905 0000,
Fax - 044 4905 0001

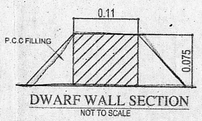JOB TITLE

**PLAN SHOWING THE PROPOSED RESIDENTIAL APARTMENT BUILDING AT OLD DOOR NO: 30, NEW DOOR NO: 10, KRISHNAPURI 2nd STREET, R.A.PURAM, CHENNAI - 600 028. COMPRISED IN R.S.NO: 3958/144, IN BLOCK NO: 87, MYLAPORE VILLAGE, MYLAPORE TALUK, CHENNAI DISTRICT.**

**CORPORATION OF CHENNAI.**
**DIVISION NO: 173, ZONE NO: XIII**




SITE WITH STILT FLOOR PLAN




FIRST FLOOR PLAN

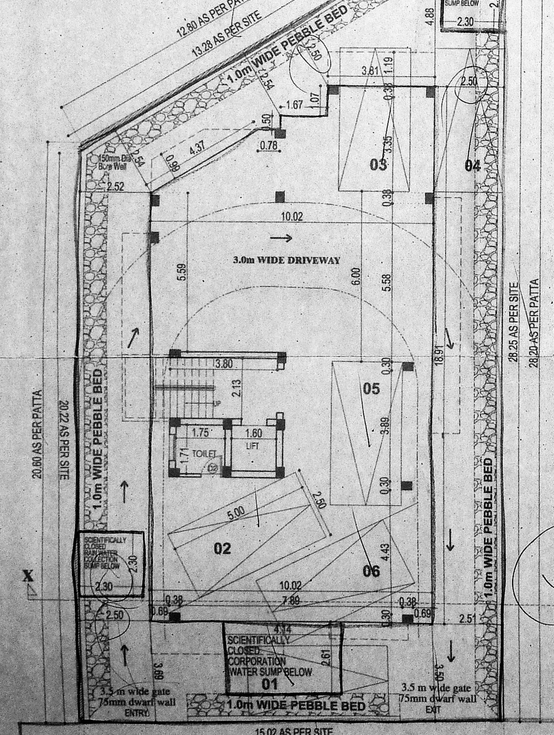


SECOND FLOOR PLAN

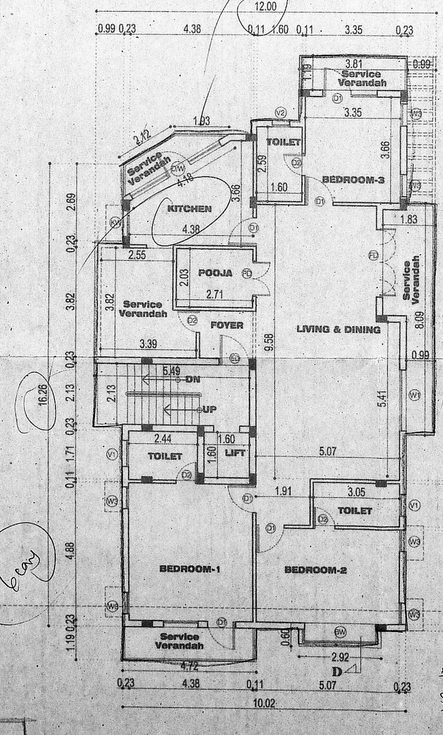


THIRD FLOOR PLAN

DRAWING TITLE

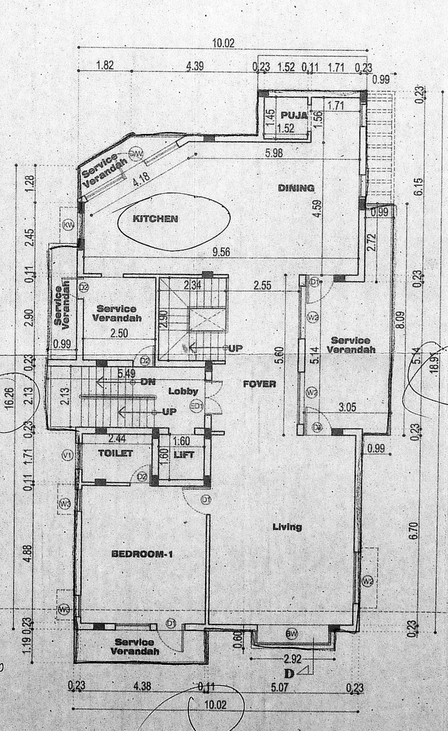**SITE WITH STILT FLOOR PLAN, 1st,2nd & 3rd FLOOR PLAN,TERRACE PLAN SECTION AND ELEVATION**

| DRAWN | CHECKED |
|---|---|
| S.M.K | K.C.K |
| SCALE | DATE |
| 1" = 8' - 0" | 08-02-2016 |

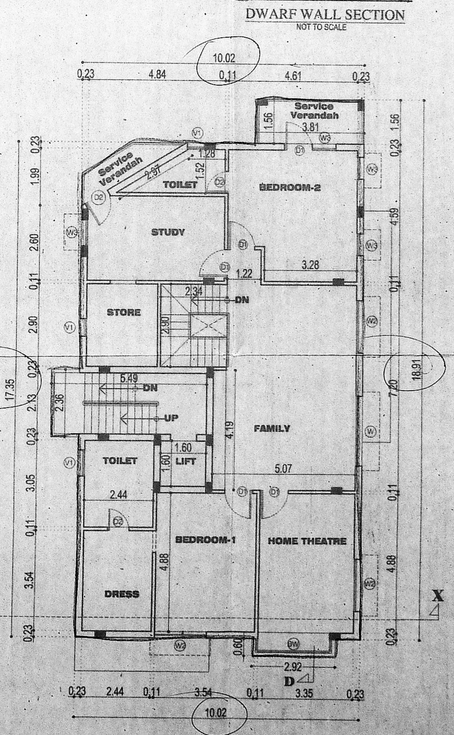**SHEET NO: 001**