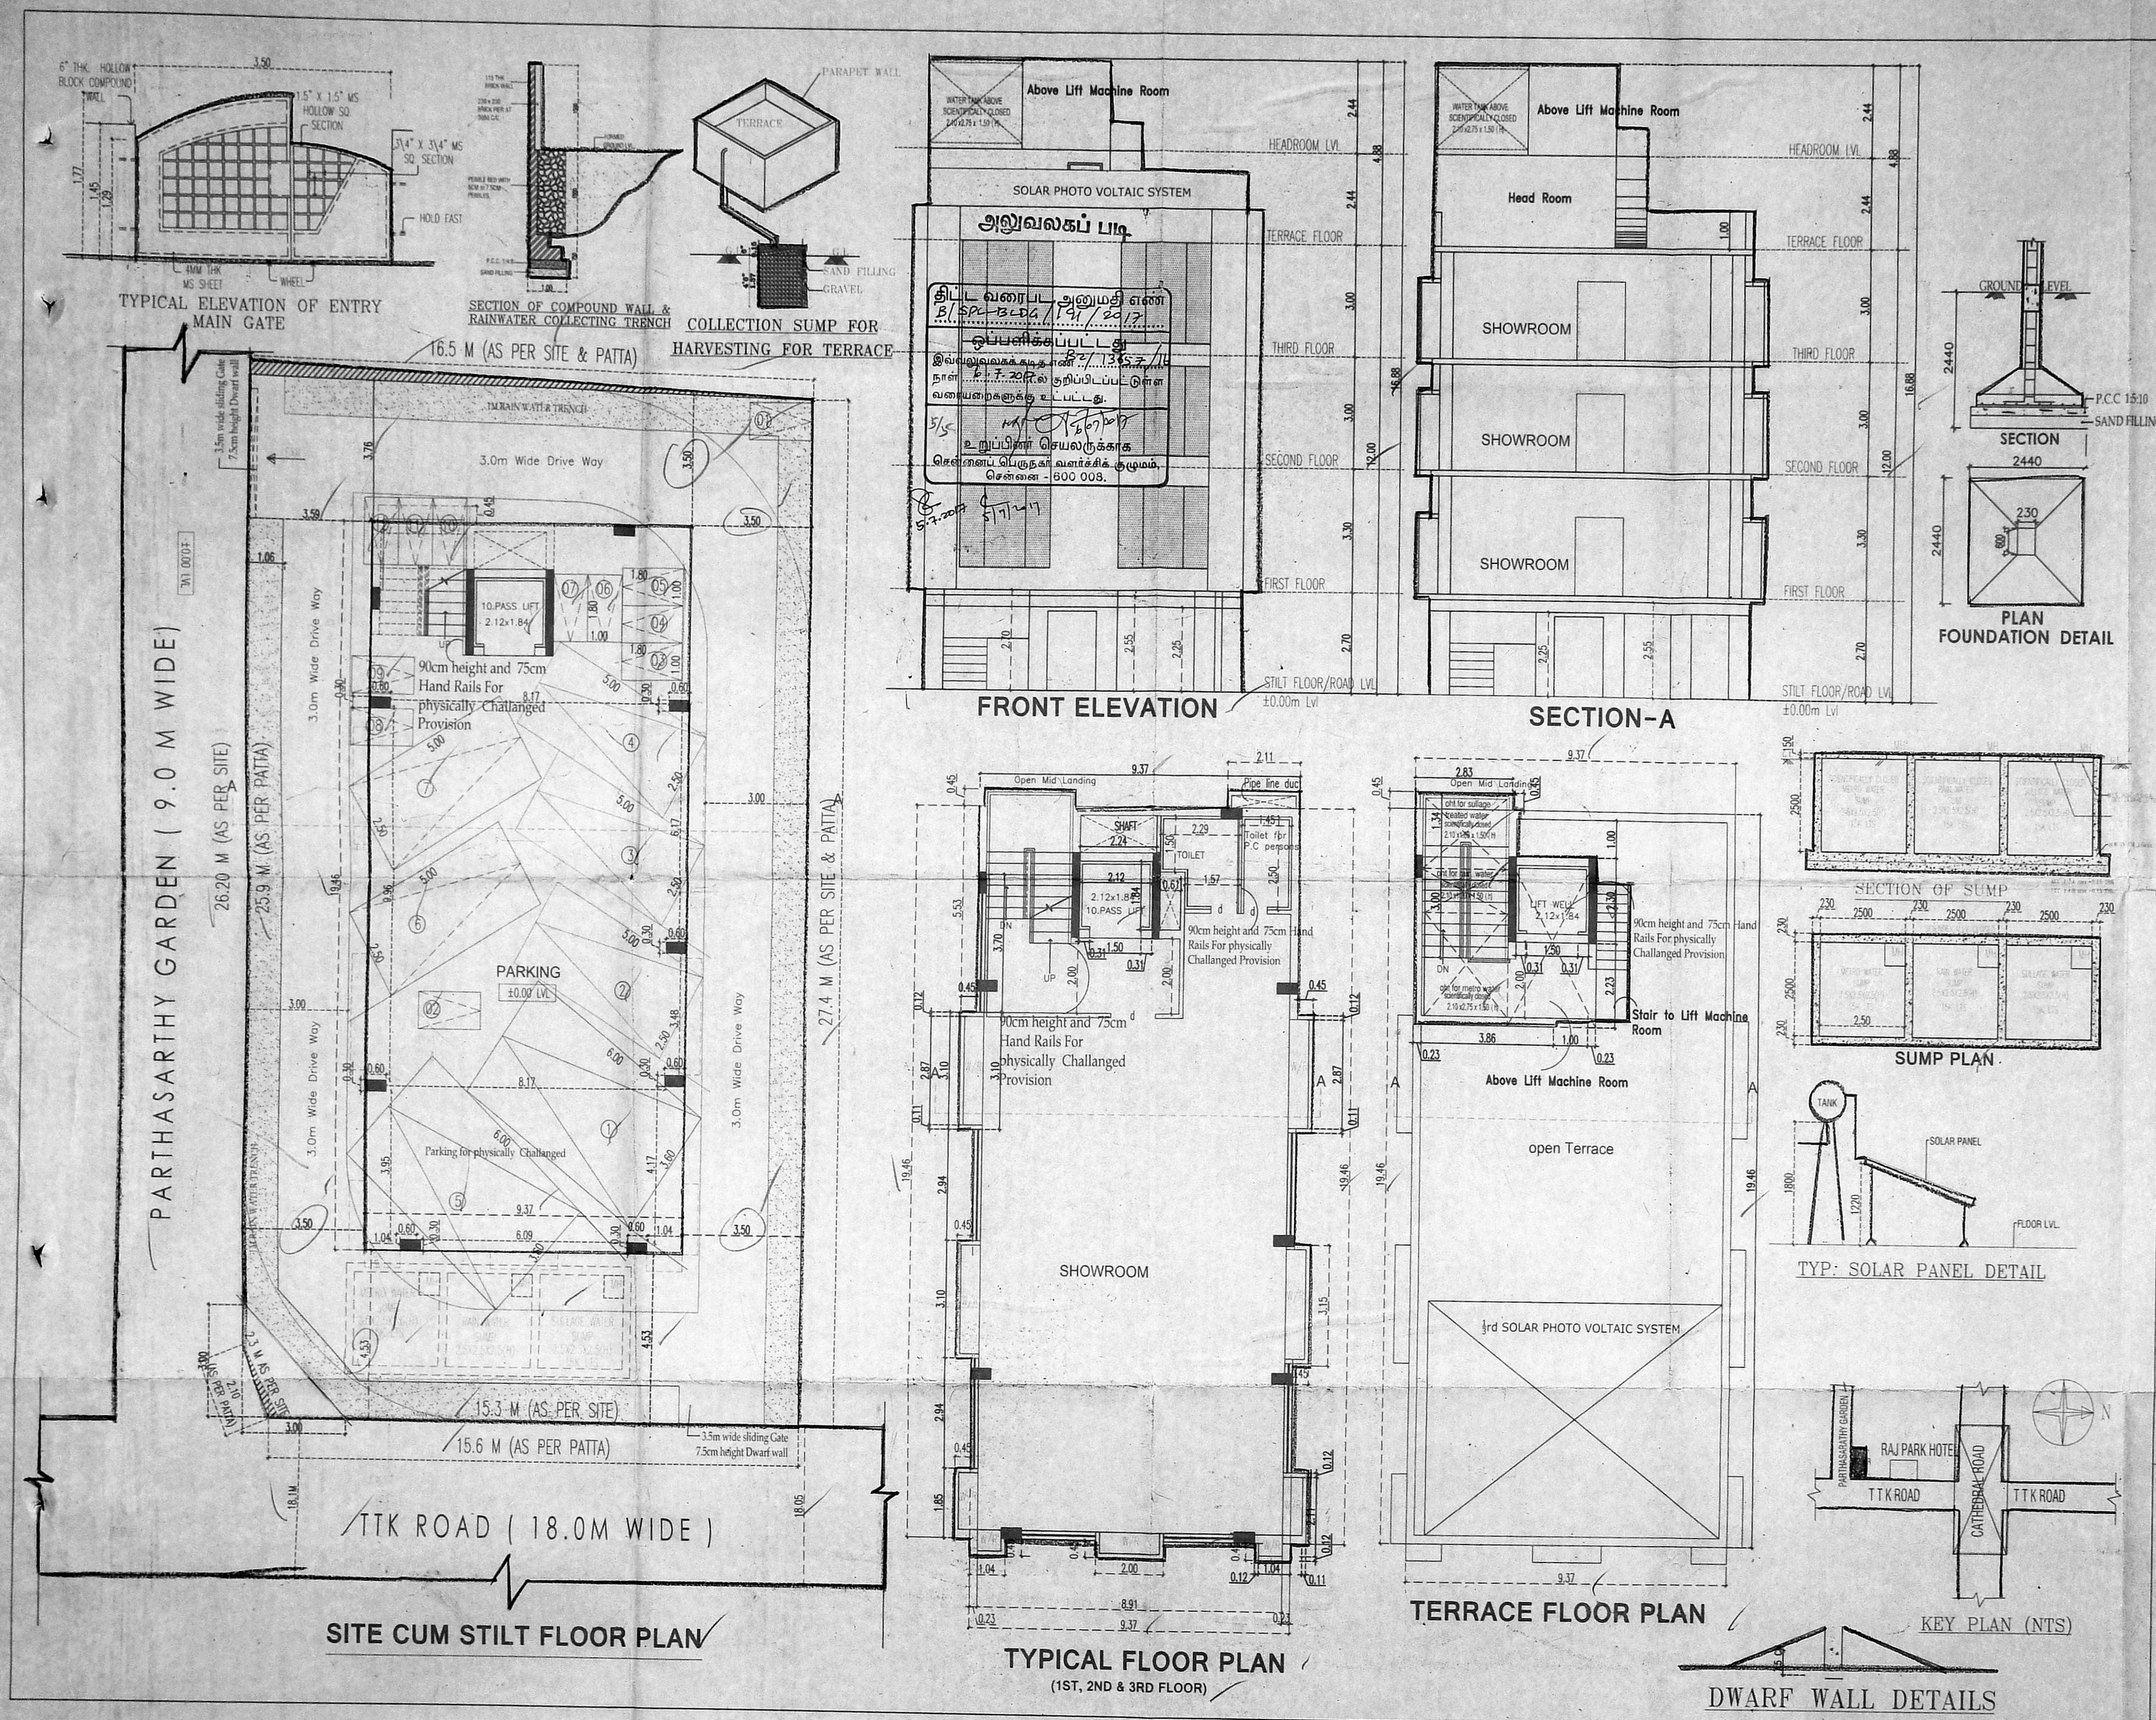

அலுவலகப் படி

திருத்தியவரைபடம் 4
நாள் 9.6.2017

COLOUR INDEX
PROPOSED

TYPE	CONSULTANT DETAILS
	செ.பெ.வ.எண் B2/13857/16
	ந.எண்
	உதவியாளர்
	கூர்ந்தாய்வு
	தி. உ.
	உ.தி.அ. SPECIFICATION

FLOOR WISE AREA STATEMENT			
	FSI		
STILT FLOOR	-		
FIRST FLOOR	185.56		
SECOND FLOOR	185.56		
THIRD FLOOR	185.56		
TERRACE FLOOR	-		
TOTAL	556.68		

FLOOR SPACE INDEX STATEMENT

SITE AREA (SITE & PATTA) = 461.50 SQM
SITE AREA (DOCUMENT) = 461.26 SQM
SITE AREA (SUPERIMPOSSED) = 457.39 SQM
ACHIEVED F.S.I = 556.68/457.39 = 1.217

PLAN SHOWING THE PROPOSED CONSTRUCTION OF SHOW ROOM BUILDING AT PLOT NO:C,OLD DOOR NO. 297 AND NEW DOOR NO. 186, T.T.K. ROAD AND PARTHASARATHY GARDEN STREET, ALWARPET, CHENNAI - 600018, IN OLD R.S.NO:1592/6(PART) NEW R.S.NO.1592/21 BLOCK NO. 32, OF MYLAPORE VILLAGE GREATER CHENNAI CORPORATION ZONE: IX DIV:118

SCALE : 1:100
DATE :

O W N E R S

ARCHITECTS:

CHERALATHAN, K. B.Arch.,M.I.Arch.,
Registered Architect CA/95/18331

CHERALATHAN ASSOCIATES
NO. 13 ,SHANTI ENCLAVE
25 VENKATAKRISHNA ROAD
R.A.PURAM, CHENNAI - 600 028.
PH: 2495 7991,2495 7993