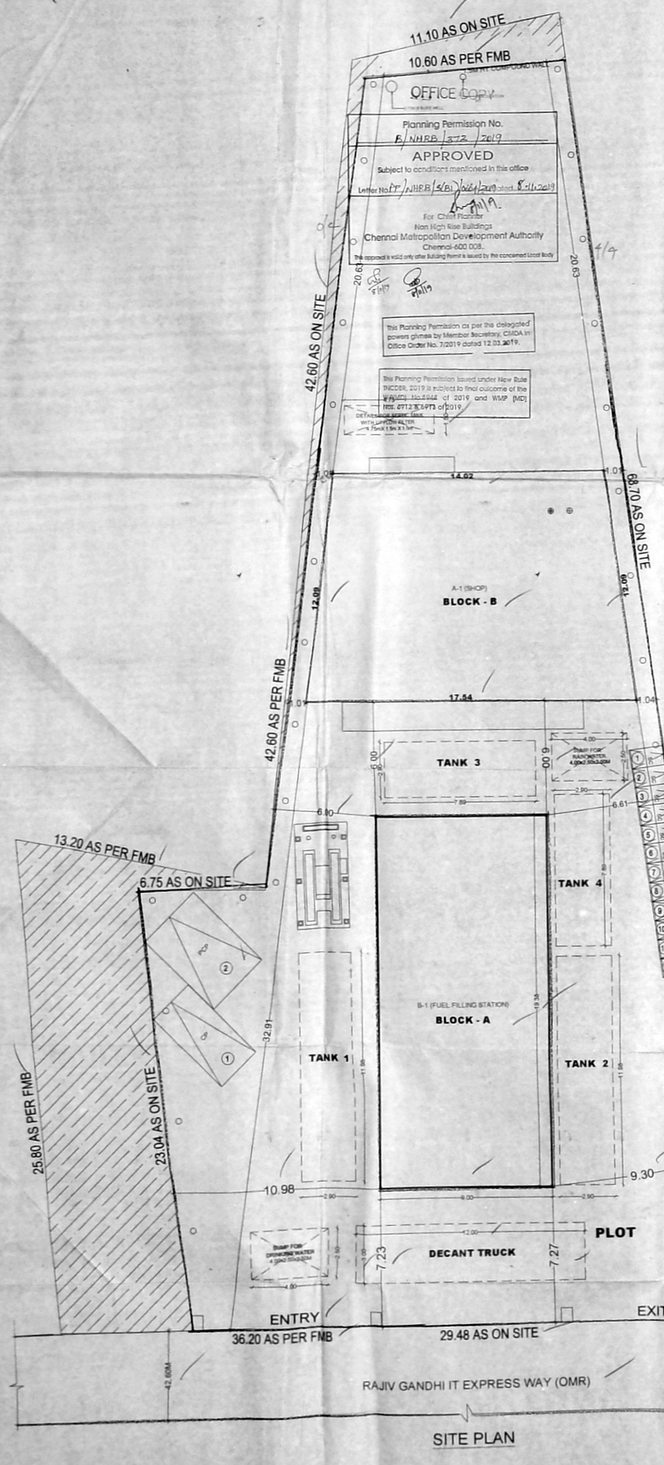

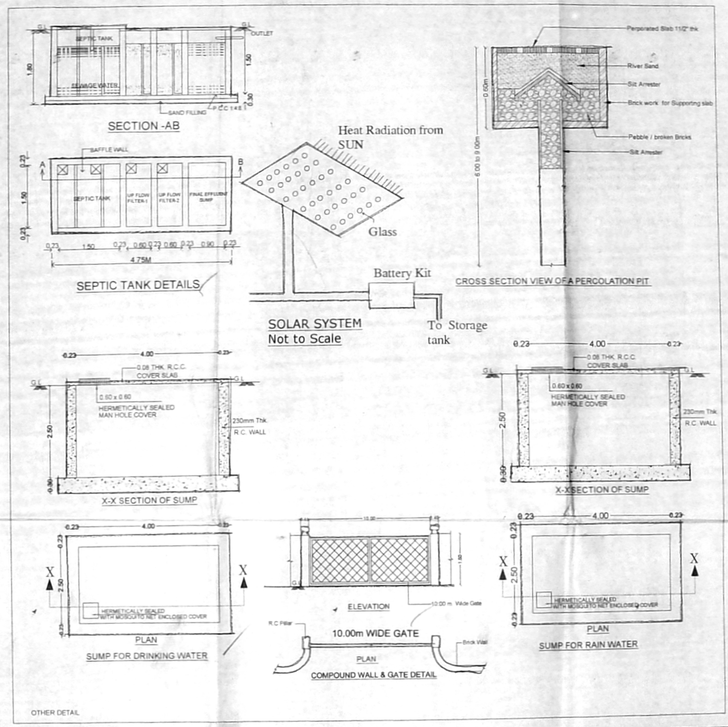

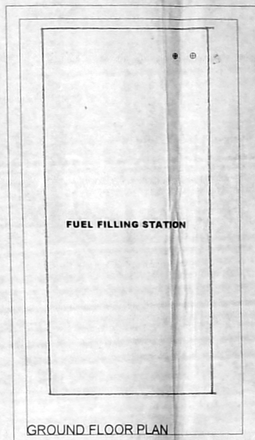

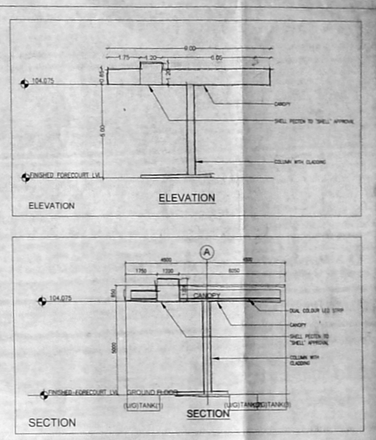

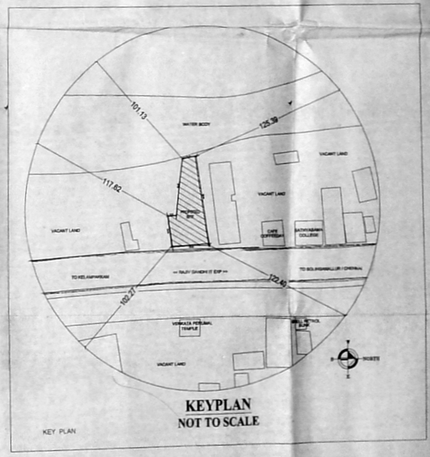

PLAN SHOWING THE PROPOSED FUEL FILLING STATION AND SHOP AT S.NO.127/16B1A & 127/18A1A OF SEMMANCHERY VILLAGE, SHOLINGANALLUR TALUK, CHENNAI DISTRICT, GREATER CHENNAI CORPORATION, DIV - 200, ZONE. XV .

SCHEDULE OF JOINERY

S.NO.	ITEM	SIZE IN M	DESCRIPTION
1	D	0.99 X 2.13	DOOR
2	D1	0.91 X 2.13	DOOR
3	D2	0.76 X 2.13	DOOR
4	W	1.83 x 1.39	WINDOW
5	W1	1.37 x 1.37	WINDOW
6	V	0.76 x 0.45	VENTILATOR

AREA STATEMENT: SQM.

TOTAL PLOT EXTENT :-		
as per Patta	:	1,500.00
as per Doc	:	1,497.31
Ground Floor Fuel Filling	:	174.44
Ground Floor Shop	:	194.63
Total		369.07
F.S.I.	:	0.246

LEGEND:

PROPOSED

ROAD

BOUNDARY

ALL DIMENSIONS ARE IN METRES

SCALE 1 : 100

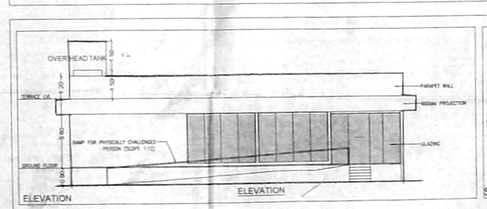

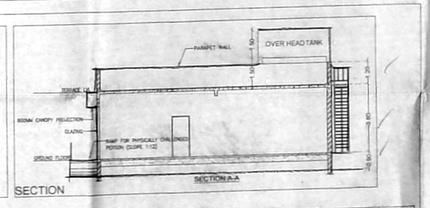

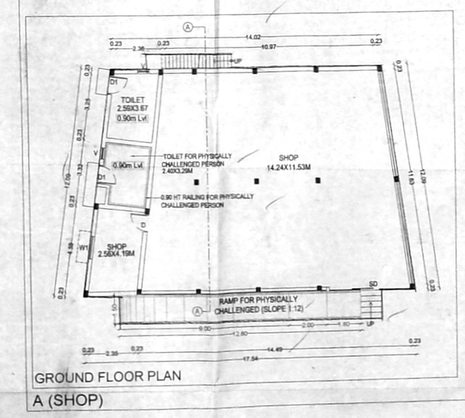

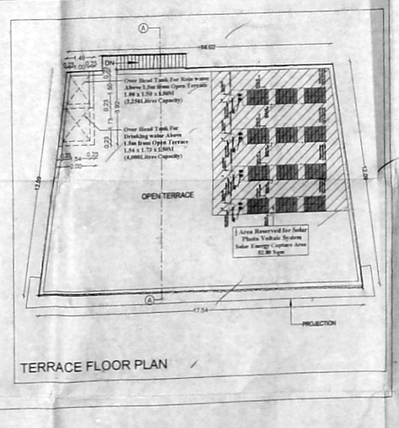

OWNER :

For SHELL INDIA MARKETS PVT LTD.

Authorised Signatory

STRUCTURAL ENGINEER:

K. RAJKUMAR, B.E., M.Tech
Structural Consultant
Registered Structural Engineer
Chennai-600 096.
Cell: 9840377835

ENGINEER :

K.M. SADHANANDH, B.E, MTP, AITP
Regd. Town Planner, TP/99-02/005, CMDA
Regd. Civil Engineer, SE/99-02/902/004, CMDA
D-1, Premier Gokuldham Apartment,
24 (30), 8th Seaward Road, Valmiki Nagar,
Thiruvanmiyur, Chennai - 600 041.
Ph. 9940196799