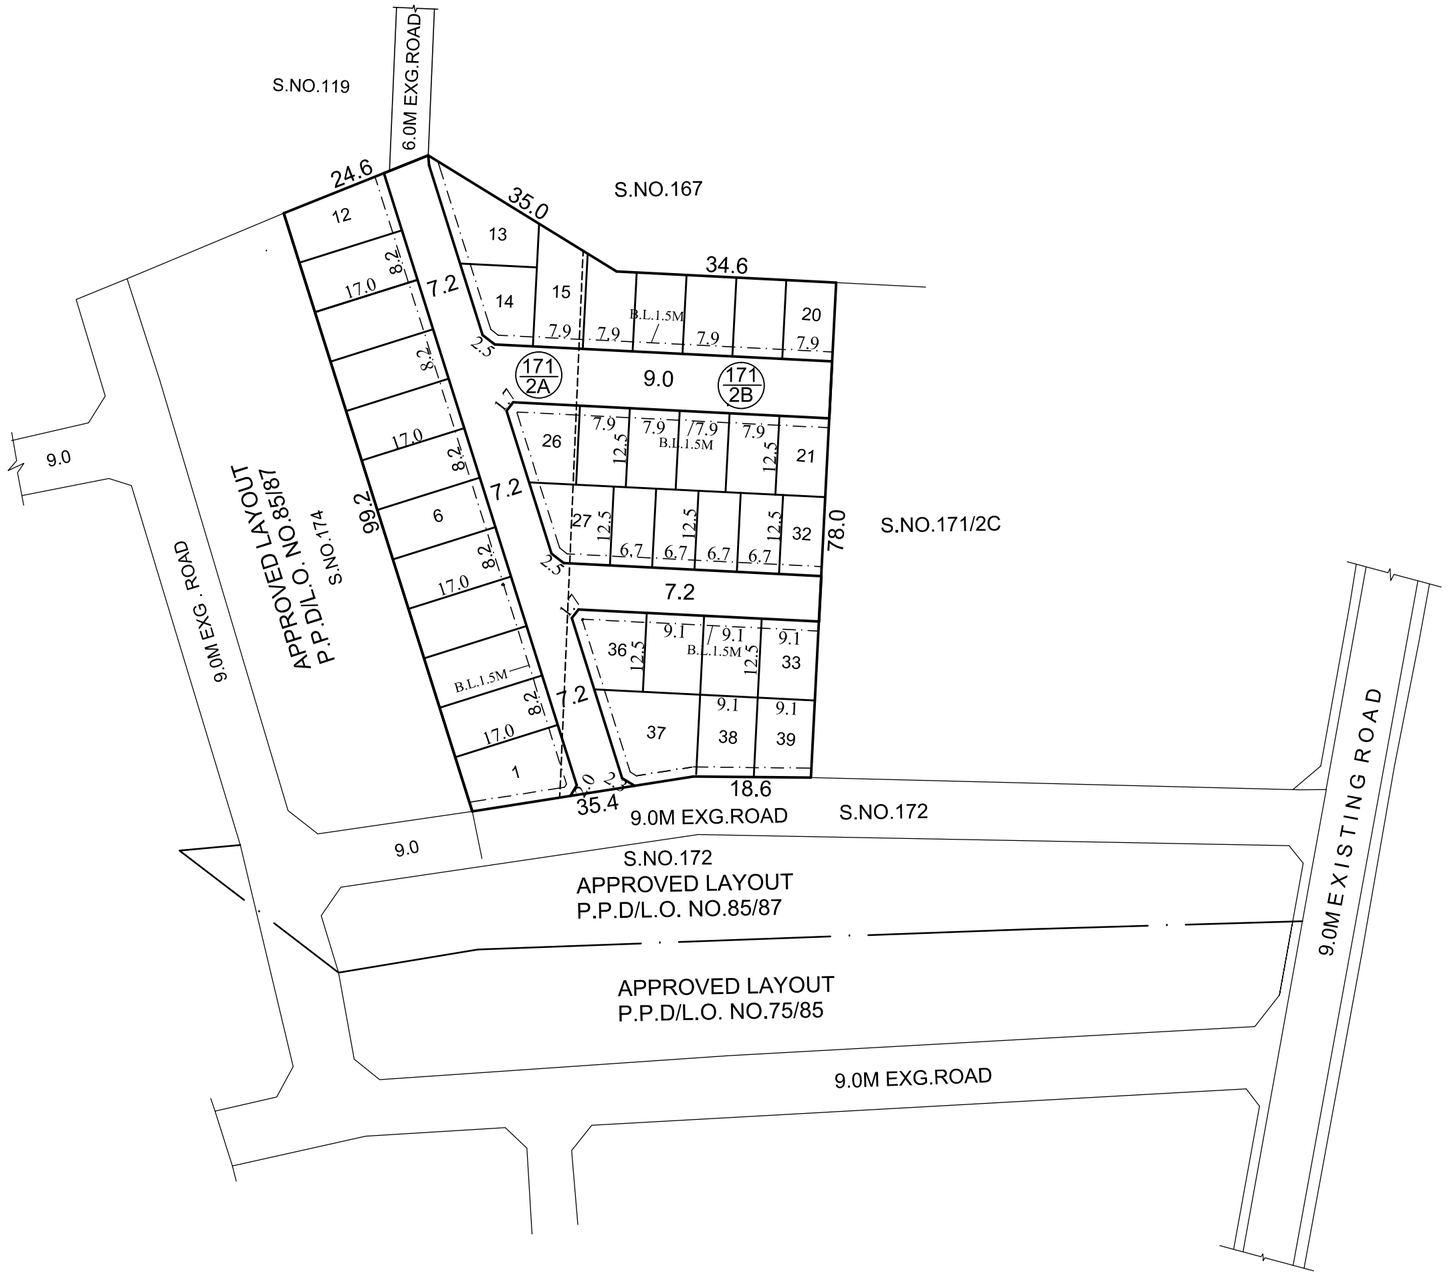

TOTAL EXTENT (LEAST EXTENT AS PER DOCUMENT) : **6070 SQ.M**

ROAD AREA : **1529 SQ.M**

NO.OF.PLOTS : **39 NOS.**

NOTE:

1.SPLAY - 1.5M X 1.5M

2.MEASUREMENTS ARE INDICATED EXCLUDING SPLAY DIMENSION

3. ▭ ROAD AREA WAS HANDED OVER TO THE LOCAL BODY VIDE GIFT DEED DOCUMENT NO. 15456/2018, DATE: 24/12/2018. @ SRO GUDUVANCHERI

CONDITION :

DR RULE NO : 29 (11)

THE COST OF LAYING IMPROVEMENTS TO THE SYSTEMS IN RESPECT OF ROAD, WATER SUPPLY, SEWERAGE, DRAINAGE OR ELECTRIC POWER SUPPLY THAT MAY BE REQUIRED AS ASSESSED BY THE COMPETENT AUTHORITY SHALL BE BORNE BY THE APPLICANT.

LEGEND :

- SITE BOUNDARY
- ROADS GIFTED TO LOCAL BODY
- EXISTING ROAD

CONDITION:-

THE LAYOUT APPROVAL IS VALID SUBJECT TO OBTAINING SANCTION FROM THE LOCAL BODY CONCERNED

P.P.D / L.O NO 07/2019

APPROVED

VIDE LETTER NO : L1 / 9702 / 2018

DATED : 11 / 01 / 2019

OFFICE COPY

FOR MEMBER SECRETARY
CHENNAI METROPOLITAN
DEVELOPMENT AUTHORITY

KATTANKOLATHUR PANCHAYAT UNION

LAYOUT OF HOUSE SITES IN S.Nos. 171/2A & S.No.171/2B OF VANDALUR VILLAGE.

SCALE-1:800 (ALL MEASUREMENTS ARE IN METRE)