TAMIL NADU HOUSING BOARD ANNA NAGAR DIVISION.

SKETCH SHOWING THE PROPOSED SUB-DIVISION OF PLOT NO. 517E1, 517E2 & X84 TO X91 EWS PLOTS [SLUM DWELLERS] ANNA NAGAR MADRAS 40.

Scale 1" = 33'

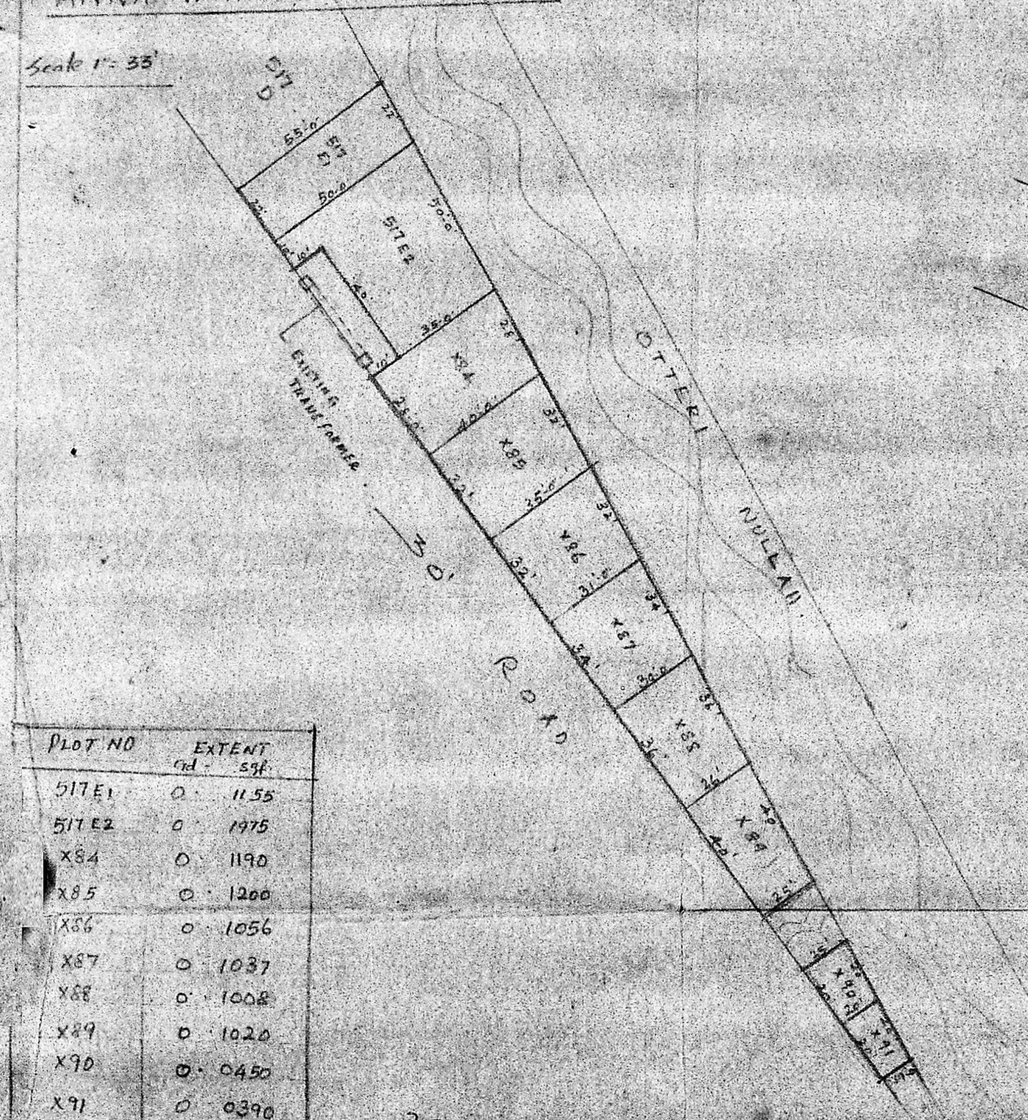

PLOT NO	EXTENT Cd.	Sqft.
517E1	0	1155
517E2	0	1975
X84	0	1190
X85	0	1200
X86	0	1056
X87	0	1037
X88	0	1008
X89	0	1020
X90	0	0450
X91	0	0390
		10481 (974 m²)

SURVEYOR. 14/4/88

EXECUTIVE ENGINEER & ADMINISTRATIVE OFFICER, ANNANAR ANNA NAGAR DIVISION TAMIL NADU HOUSING BOARD EXE. ENGINEER MADRAS (S-40) 600 040 ANNA NAGAR DIV. NO. 40

Scrutiny plan

N 18/1

KEY PLAN

Scale 1" = 66'

Fair o/c.

APPROVED
Subject to the conditions in this Office Lr. No. D2(1)/10151/87
Dtd. 4-8-88.
P.P.D. No. 44/89
L.O.
SP. SECY.
FOR MEMBER SECRETARY
MADRAS METROPOLITAN DEVELOPMENT AUTHORITY
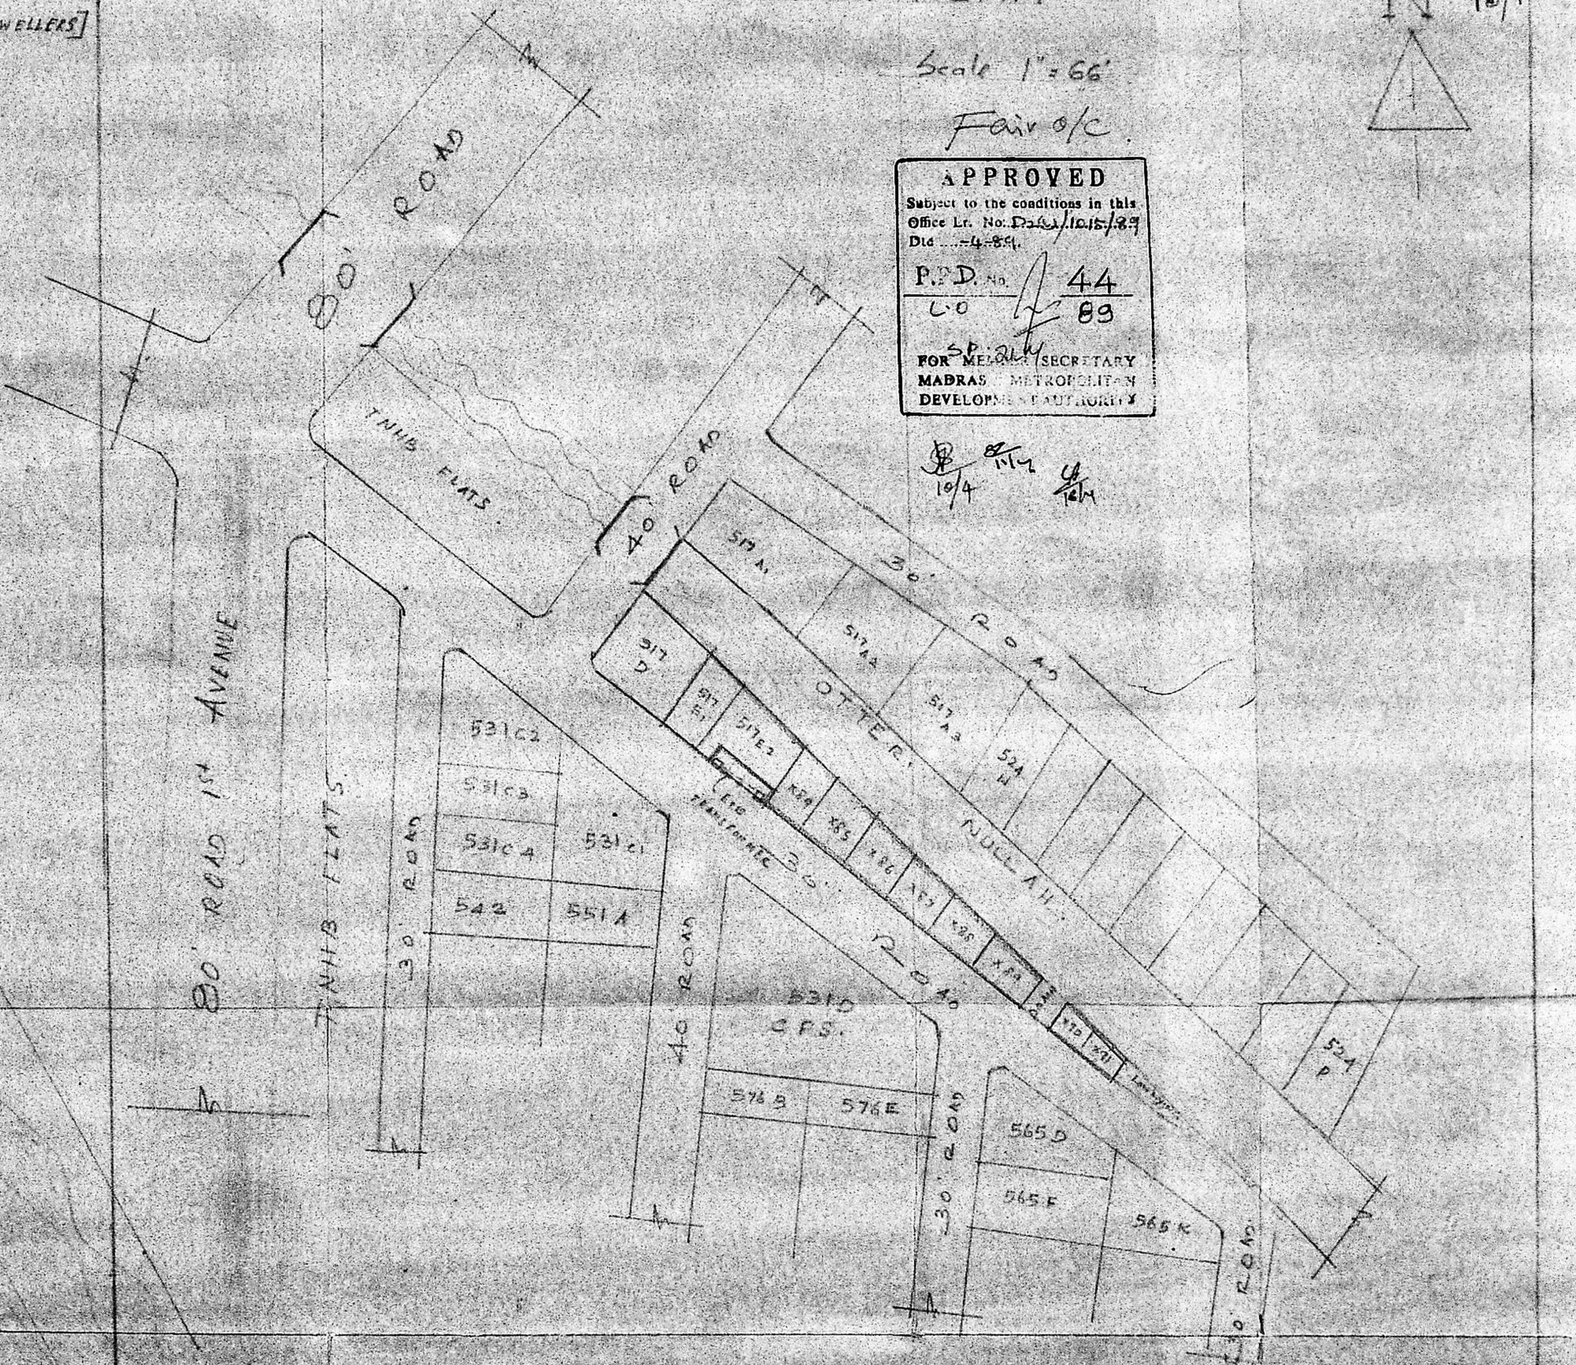
19/4 14/4 14/4