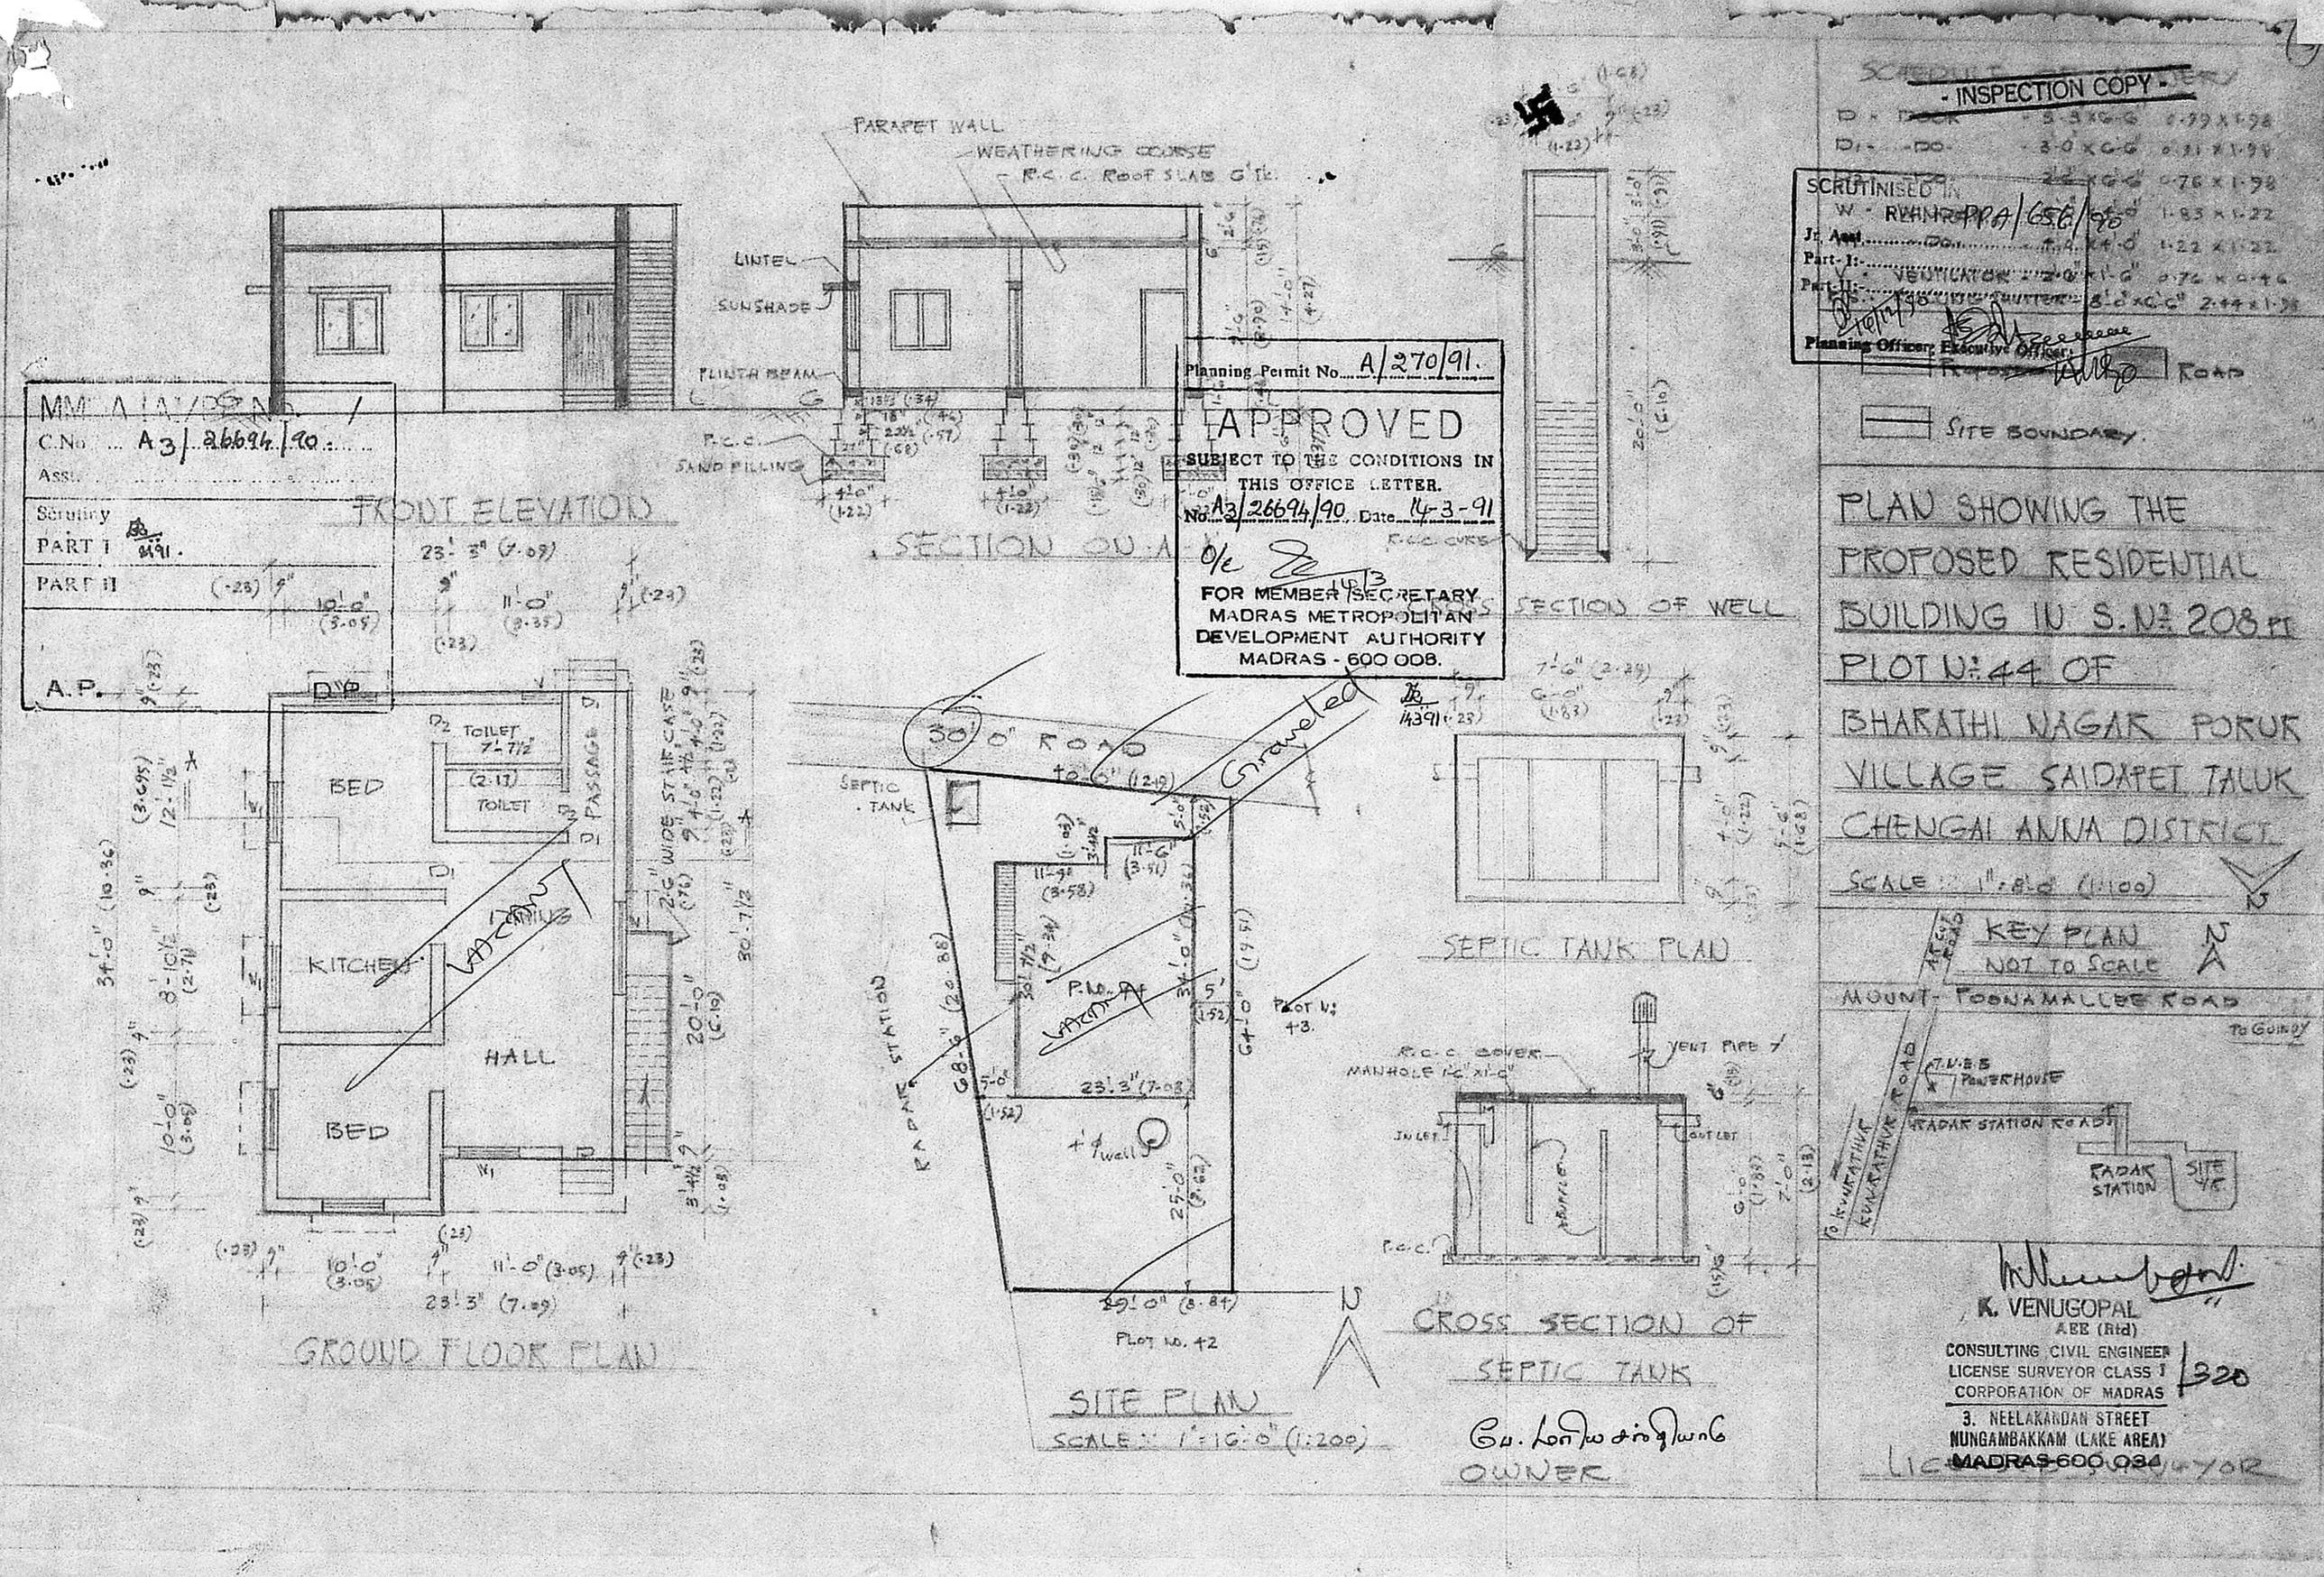

Planning Permit No. A/270/91.

APPROVED

SUBJECT TO THE CONDITIONS IN THIS OFFICE LETTER.

No. A3/26694/90 Date 14-3-91

O/c

FOR MEMBER SECRETARY
MADRAS METROPOLITAN DEVELOPMENT AUTHORITY
MADRAS - 600 008.

MM A/A/DGN. 1
C.No. A3/26694/90
Asst.
Scrutiny
PART I
PART II
A.P.