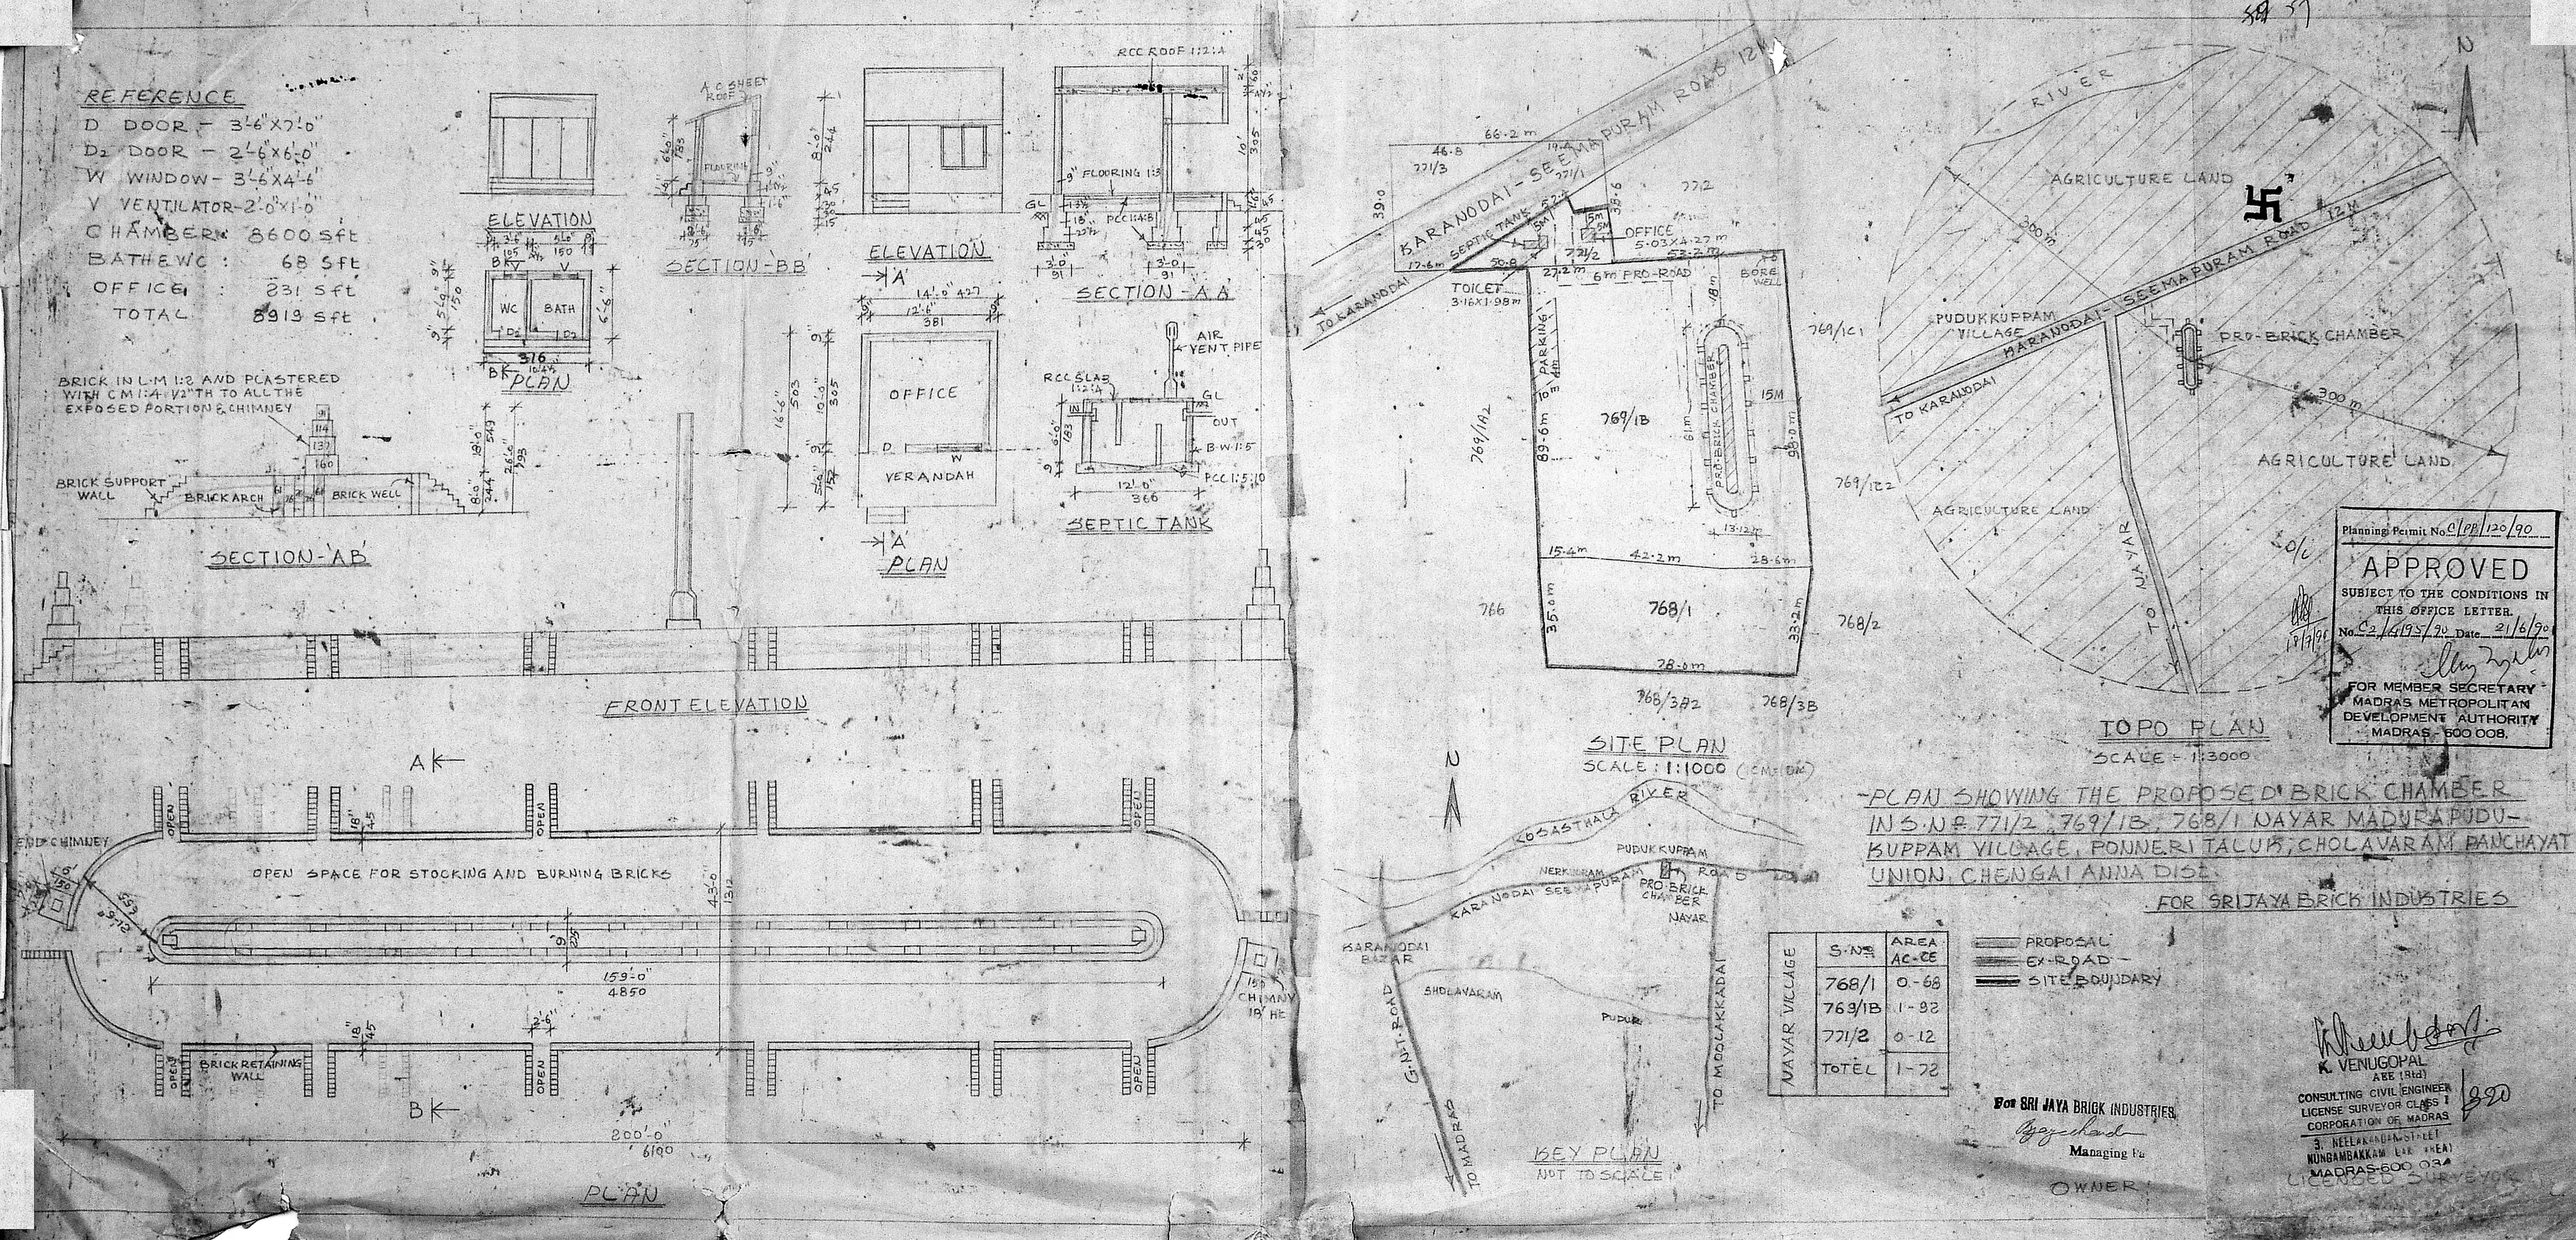

NAYAR VILLAGE	S.No	AREA AC-CE
	768/1	0-68
	769/1B	1-92
	771/2	0-12
	TOTEL	1-72

PLAN SHOWING THE PROPOSED BRICK CHAMBER IN S.No 771/2, 769/1B, 768/1 NAYAR MADURAPUDUKUPPAM VILLAGE, PONNERI TALUK, CHOLAVARAM PANCHAYAT UNION, CHENGAI ANNA DIST.

FOR SRIJAYA BRICK INDUSTRIES