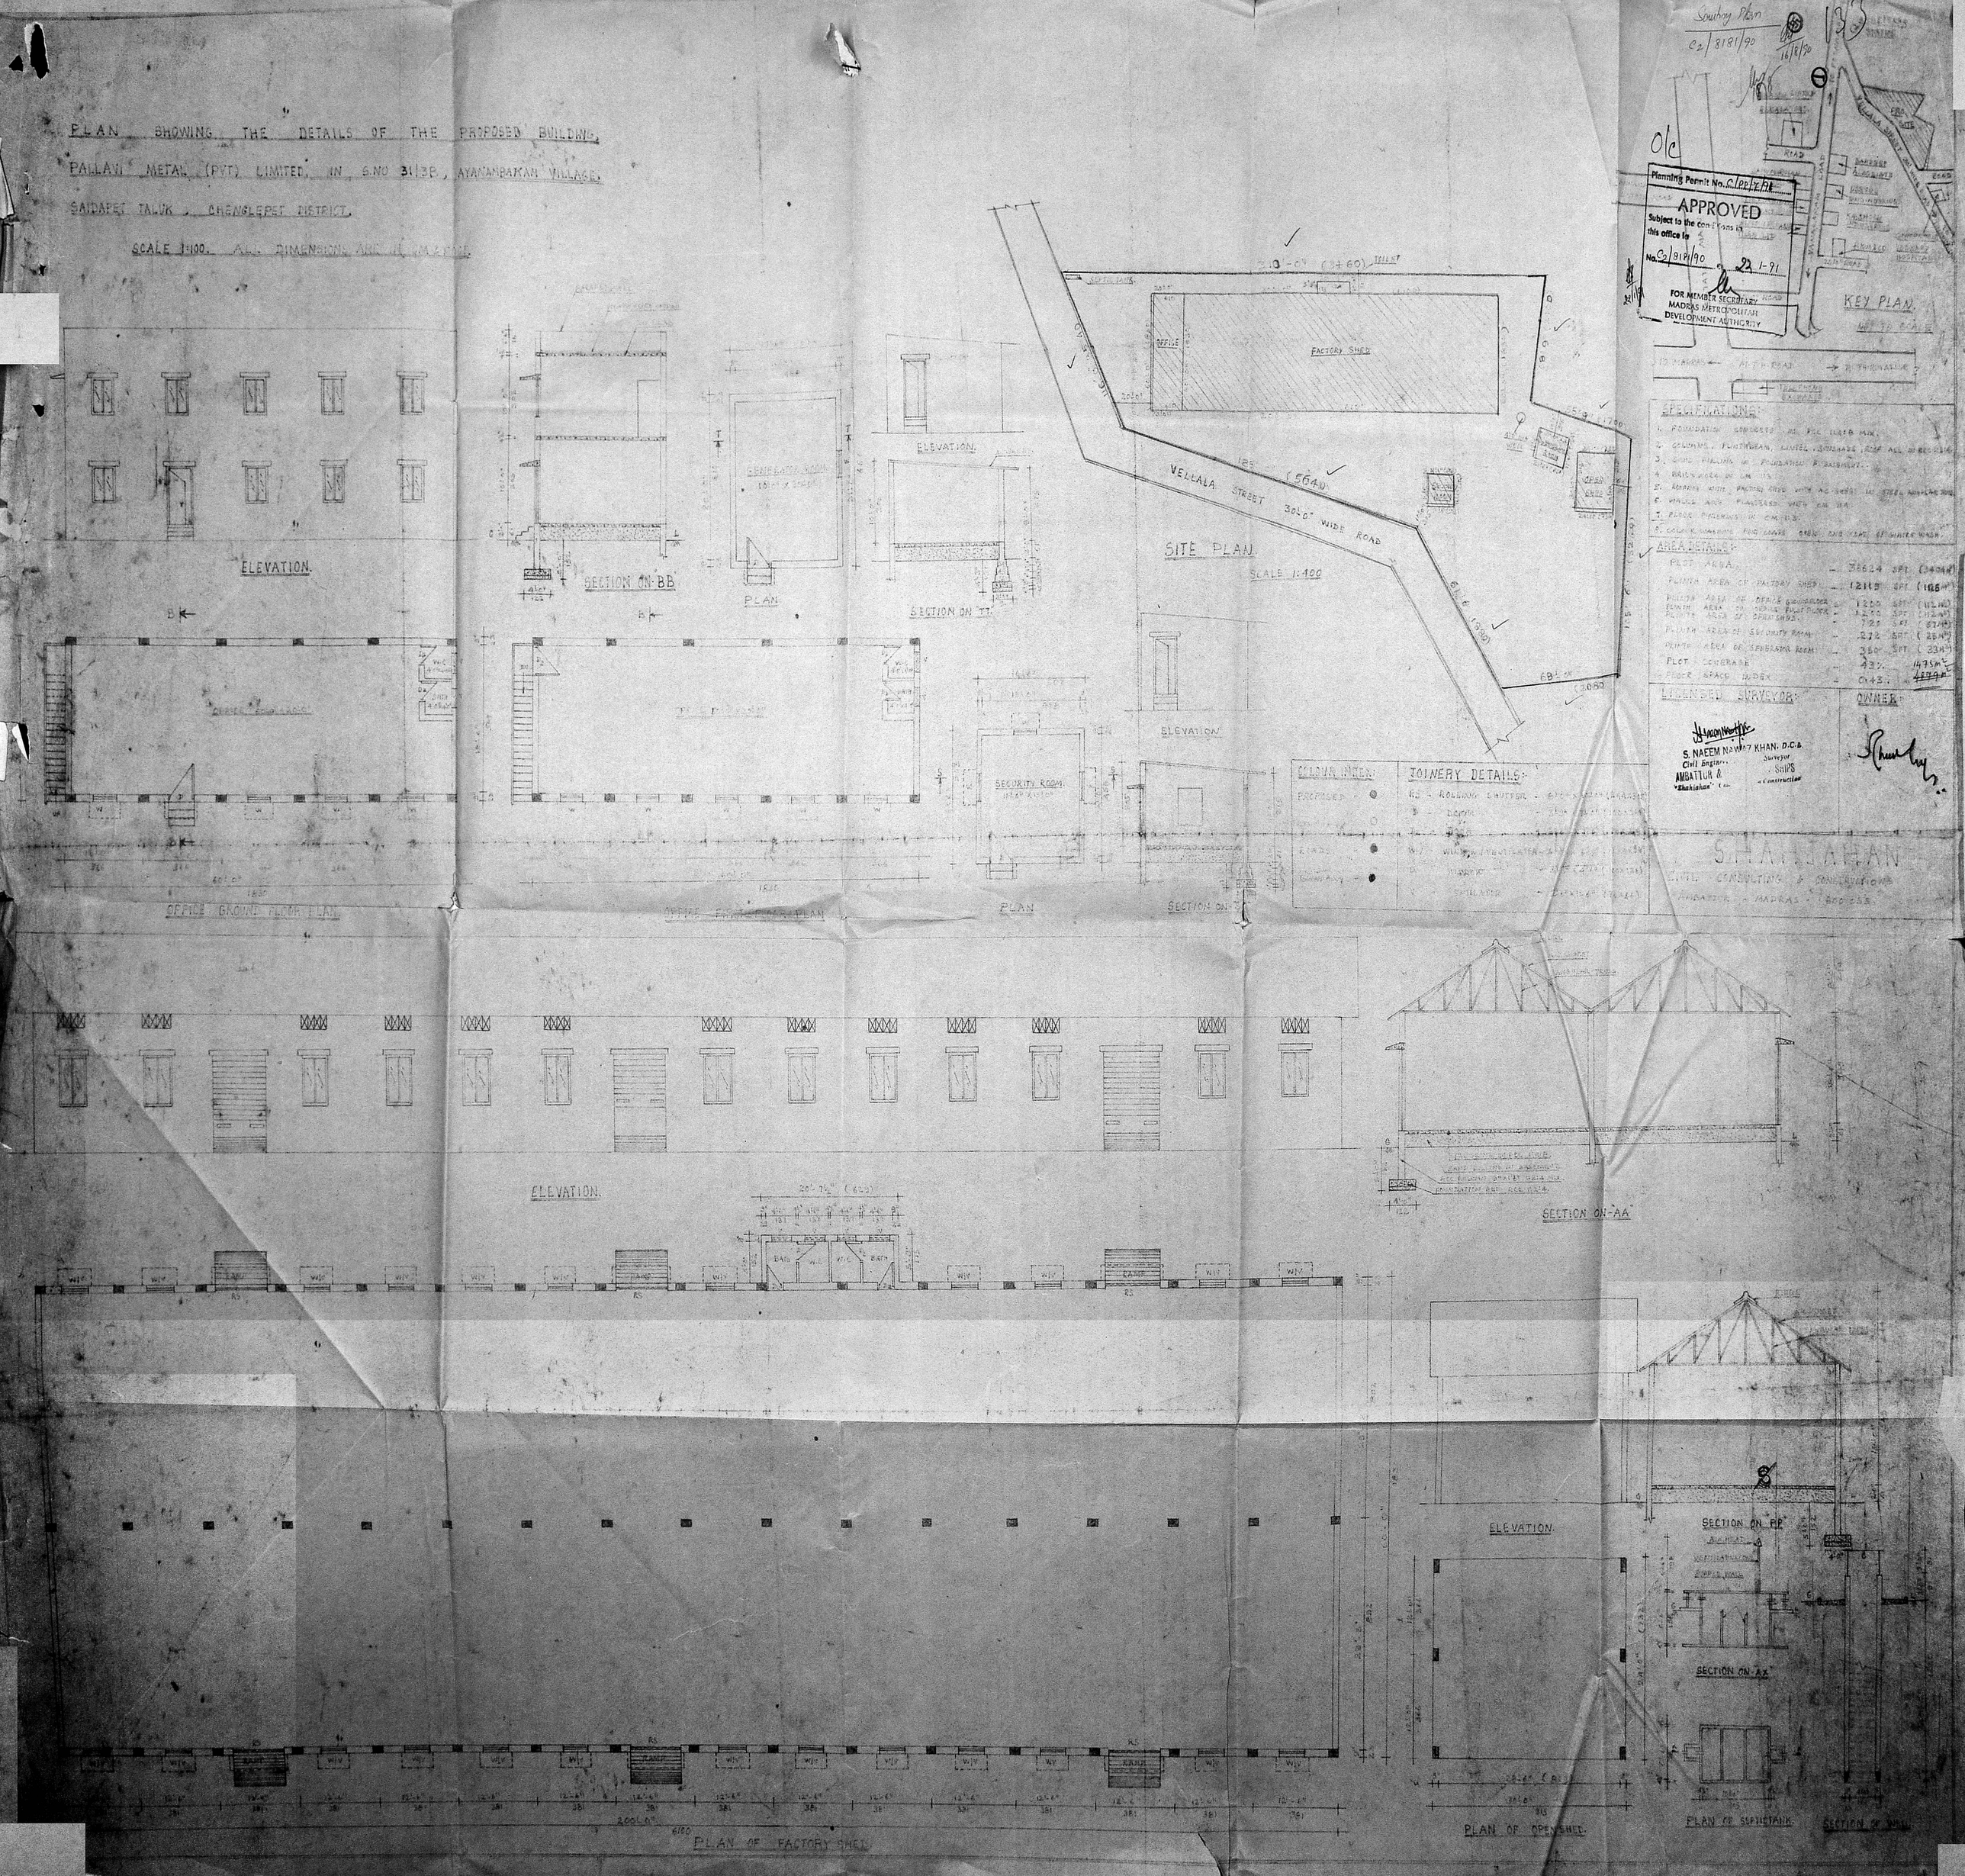
PLAN SHOWING THE DETAILS OF THE PROPOSED BUILDING,
PALLAVI METAL (PVT) LIMITED, IN S.NO 31/3P, AYANAMBAKAM VILLAGE,
SAIDAPET TALUK, CHENGLEPET DISTRICT.
SCALE 1:100. ALL DIMENSIONS ARE IN CM & FEET.
ELEVATION.
SECTION ON BB
PLAN
ELEVATION.
SECTION ON TT
SITE PLAN
SCALE 1:400
VELLALA STREET 30'-0" WIDE ROAD
FACTORY SHED
OFFICE
OFFICE GROUND FLOOR PLAN
SECURITY ROOM
PLAN
ELEVATION
SECTION ON
COLOUR INDEX:
PROPOSED
ROADS
BUILDING
JOINERY DETAILS:
RS - ROLLING SHUTTER
SHUTTER
SECTION ON AA
ELEVATION.
PLAN OF FACTORY SHED
ELEVATION.
SECTION ON PP
SECTION ON AX
PLAN OF OPEN SHED
PLAN OF SEPTIC TANK
SECTION OF WALL
KEY PLAN
NOT TO SCALE
Planning Permit No. C/PP/7/91
APPROVED
Subject to the conditions in this office to
No. C2/8181/90 22-1-91
FOR MEMBER SECRETARY
MADRAS METROPOLITAN DEVELOPMENT AUTHORITY
SPECIFICATIONS:
AREA DETAILS:
PLOT AREA - 36624 SFT (3404 M²)
PLINTH AREA OF FACTORY SHED - 12115 SFT (1126 M²)
PLINTH AREA OF OFFICE GROUND FLOOR - 1200 SFT (112 M²)
PLINTH AREA OF OFFICE FIRST FLOOR - 1200 SFT (112 M²)
PLINTH AREA OF OPEN SHED - 720 SFT (67 M²)
PLINTH AREA OF SECURITY ROOM - 272 SFT (25 M²)
PLINTH AREA OF SEPERATOR ROOM - 360 SFT (33 M²)
PLOT COVERAGE - 43% 1475 M²
FLOOR SPACE INDEX - 0.43 4879 M²
LICENSED SURVEYOR:
S. NAEEM NAWAZ KHAN, D.C.E.
Civil Engineer
Surveyor
AMBATTUR & SHIPS
"Shahjahan" Co.
Construction
OWNER:
SHAHJAHAN
CIVIL CONSULTING & CONSTRUCTIONS
AMBATTUR - MADRAS - 600 053