LAYOUT

PROPOSED SUB DIVISION OF COMMERCIAL PLOT AT "JAWAHAR NAGAR", T.S. NO. 26/1, BLOCK NO 2, AYNAVARAM VILLAGE,

LOCO SCHEME 2nd ROAD, APPROVED BY. L.P.H./D.T.P. NO. 73/67 DIVISION NO. 30

SCALE 0'1" = 16'0"

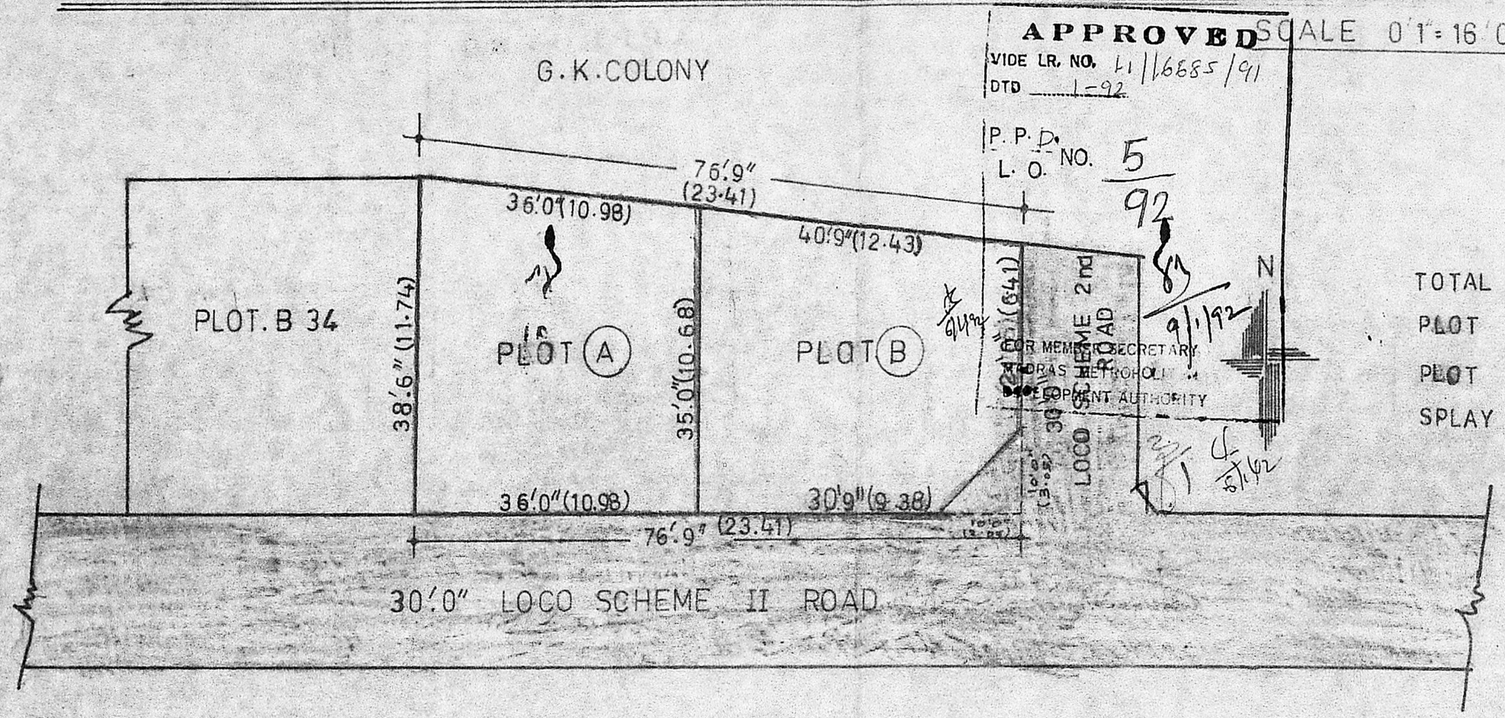

TOTAL EXTENT	1 GROUND 267 Sq.ft.	248 Sq.m	
PLOT (A)	1323 Sq.ft.	123.0	sq.m
PLOT (B)	1294 Sq.ft.	120.4	"
SPLAY	50 Sq.ft.	4.6	"
	2667 "	248.0	"

V. P. [illegible]
OWNER.
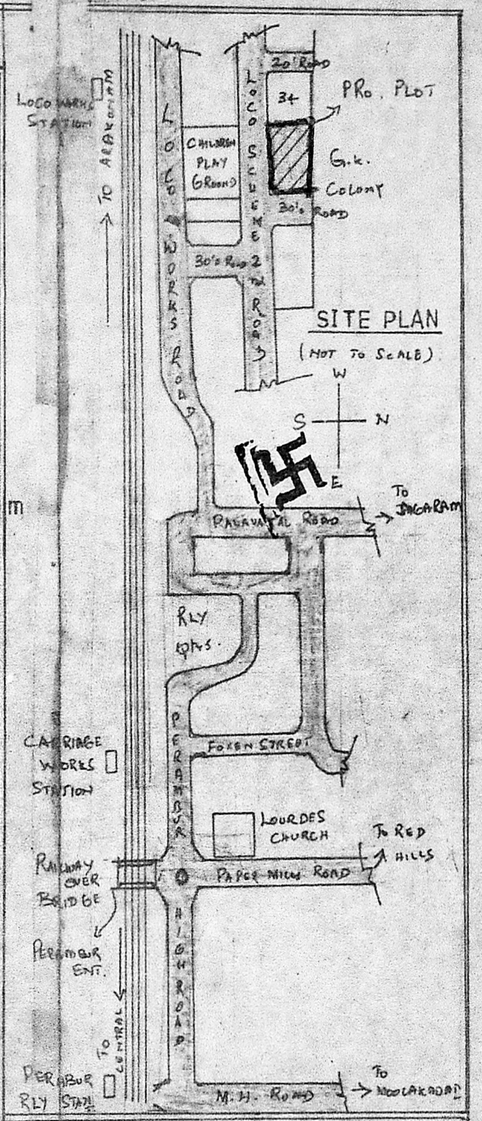
V. BALASUBRAMANI, B. Arch., M. C. A.,
ARCHITECT
Licenced Surveyor Regd. No: B. A. 161
CORPORATION OF MADRAS
No. 3, Paper Mills Road, First Floor,
opp. to SAMBUR CHURCH, MADRAS-11.