PLAN SHOWING THE PROPOSED BUILDING IN PLOT NO: 262, PORUR VILLAGE, SAIDAPET TALUK, CHENGLEPUT DISTRICT.

FOR. S.NO: 260/PT
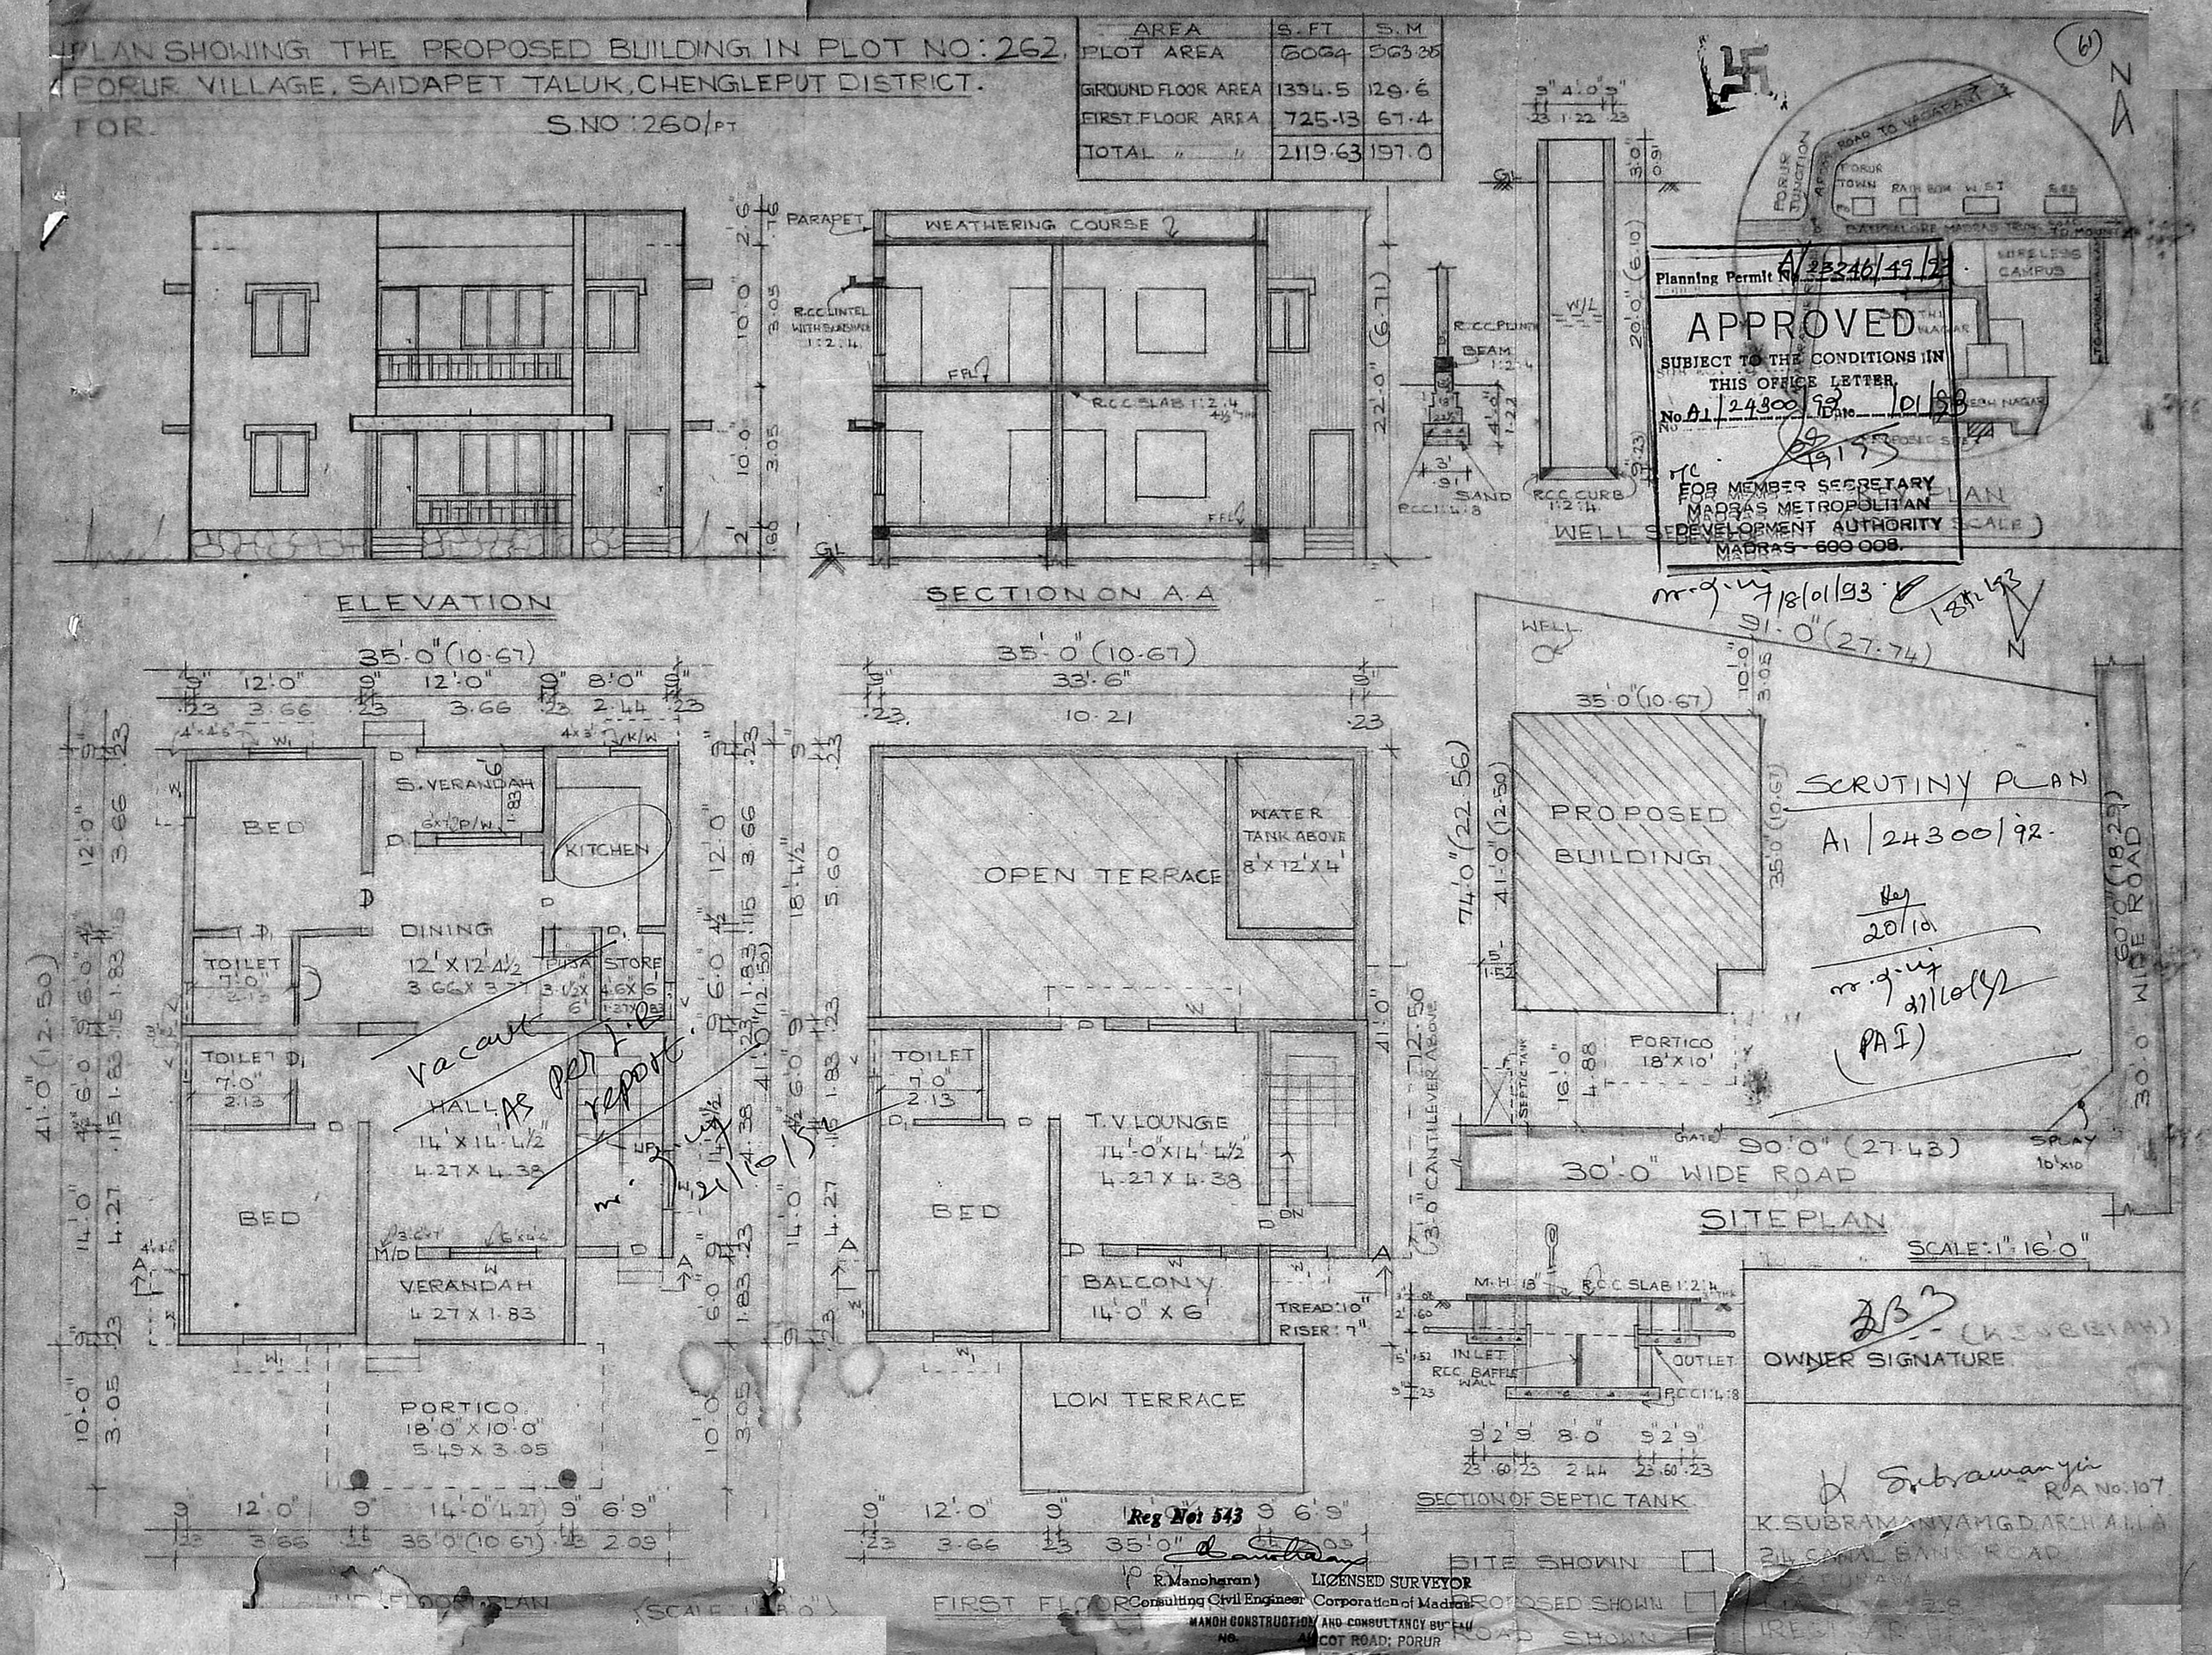
AREA	S.FT	S.M
PLOT AREA	6064	563.35
GROUND FLOOR AREA	1394.5	129.6
FIRST FLOOR AREA	725.13	67.4
TOTAL " "	2119.63	197.0