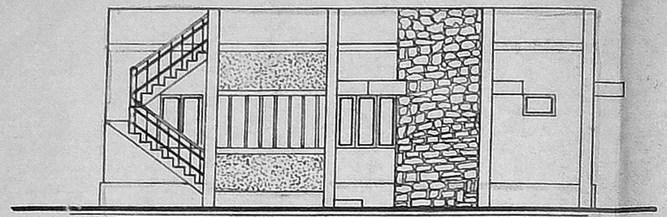

FRONT ELEVATION

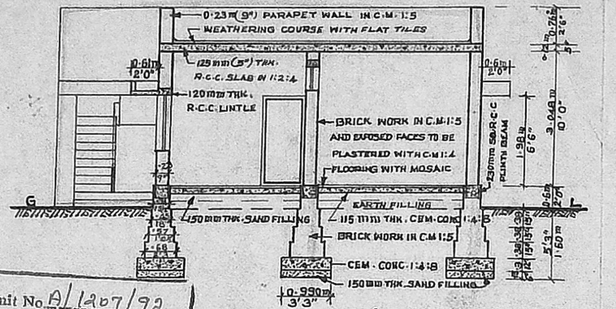

SECTION ON 'AB'

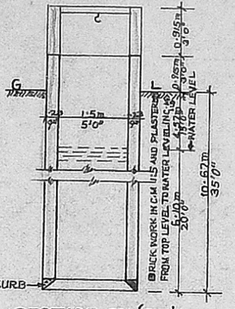

SECTION ON 'EF'

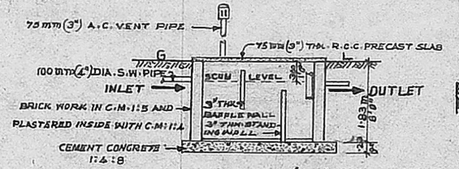

SECTION ON 'CD'

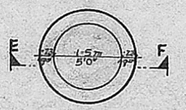

PLAN OF WELL

SCALE : 1"=8'0"
1:10

Planning Permit No. A/1207/92

APPROVED

SUBJECT TO THE CONDITIONS IN THIS OFFICE LETTER.

No. A1/4221/92 Dt. 8/92

19/8/92

FOR MEMBER SECRETARY
MADRAS METROPOLITAN DEVELOPMENT AUTHORITY
MADRAS 600 008.

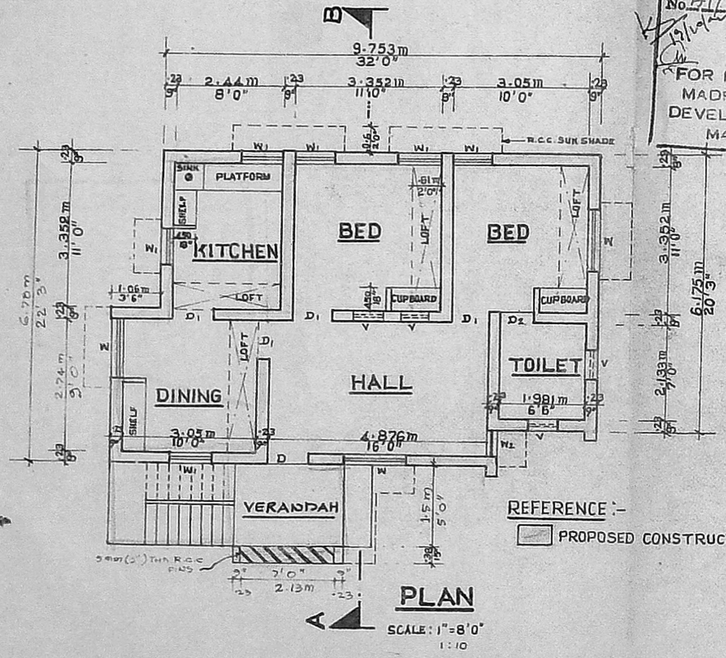

PLAN

SCALE : 1"=8'0"
1:10

REFERENCE :-

PROPOSED CONSTRUCTION SHOWN IN RED

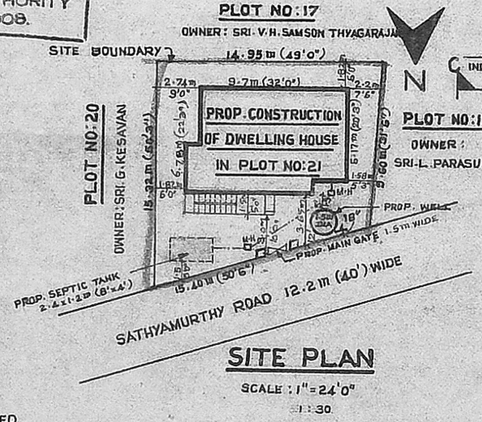

SITE PLAN

SCALE : 1"=24'0"
1:30

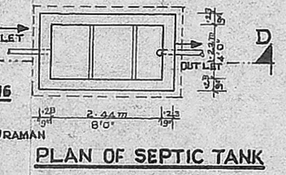

PLAN OF SEPTIC TANK

SCALE : 1"=8'0"
1:10

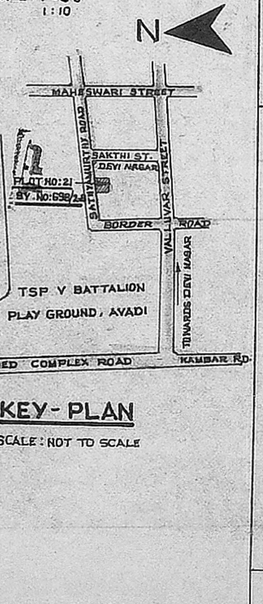

KEY-PLAN

SCALE : NOT TO SCALE

SCHEDULE OF JOINERY

D - T.W. PANELLED TYPE DOOR WITH SINGL LEAF 0.915 x 1.98m/3'0"x6'6"

D_1 - C.W. PANELLED TYPE DOOR WITH DOUBLE LEAF 0.915 x 1.98m/3'0"x6'6"

D_2 - " — " — " WITH SINGLE LEAF 0.76 x 1.98m/2'6"x6'6"

W - C.W. WINDOW WITH HALF PANELLED AND HALF GLAZED SHUTTERS } 1.37 x 1.22m/4'6"x4'0"

W_1 - " — " — " — 0.915x1.22m/3'0"x4'0"

W_2 - " — " — " — 0.68 x 1.22m/2'3"x4'0"

V - C.W. FRAME WITH LOUVERED TYPE VENTILATOR - 0.61 x 0.45m/2'0"x1'6"

C.B - C.W. WITH PANELLED TYPE SHUTTERS CUP BOARD - 1.22 x 1.98m/4'x6'6"

DETAILS OF AREA

PLOT AREA — — — — 188.88 SQ.m./2032 SQ.FT.

PLINTH AREA OF PROP. CONSTN - 75.52 SQ.m/813 SQ.FT.

PLOT COVERAGE — — — 39.9%

S. DURAI PANDIAN,
B.E., A.M.I.S.E., F.I.I. Arch.,
Chartered Engineer, Valuer, Industrial Consultant,
Registered Architect, Temple Engineer &
Licensed Surveyor, Corporation of Madras,
14, Sri Vinayak, Phone: 61
Kilpauk Garden Colony Extn,
MADRAS - 600 010.

SIGNATURE OF LICENSED SURVEYOR :

SIGNATURE OF OWNER :

PLAN SHOWING THE PROPOSED CONSTRUCTION OF DWELLING HOUSE FOR SRI. S. AROKIANATHAN IN PLOT NO: 21, SY. NO: 698/2-B SATHYAMURTHY RD., DEVI NAGAR, AT V. NO: 58, THIRUMULLAVOYAL VILLAGE, AVADI TOWNSHIP, SAIDAPET TALUK, CHENGALPUT DISTRICT.

SCALE : AS SHOWN