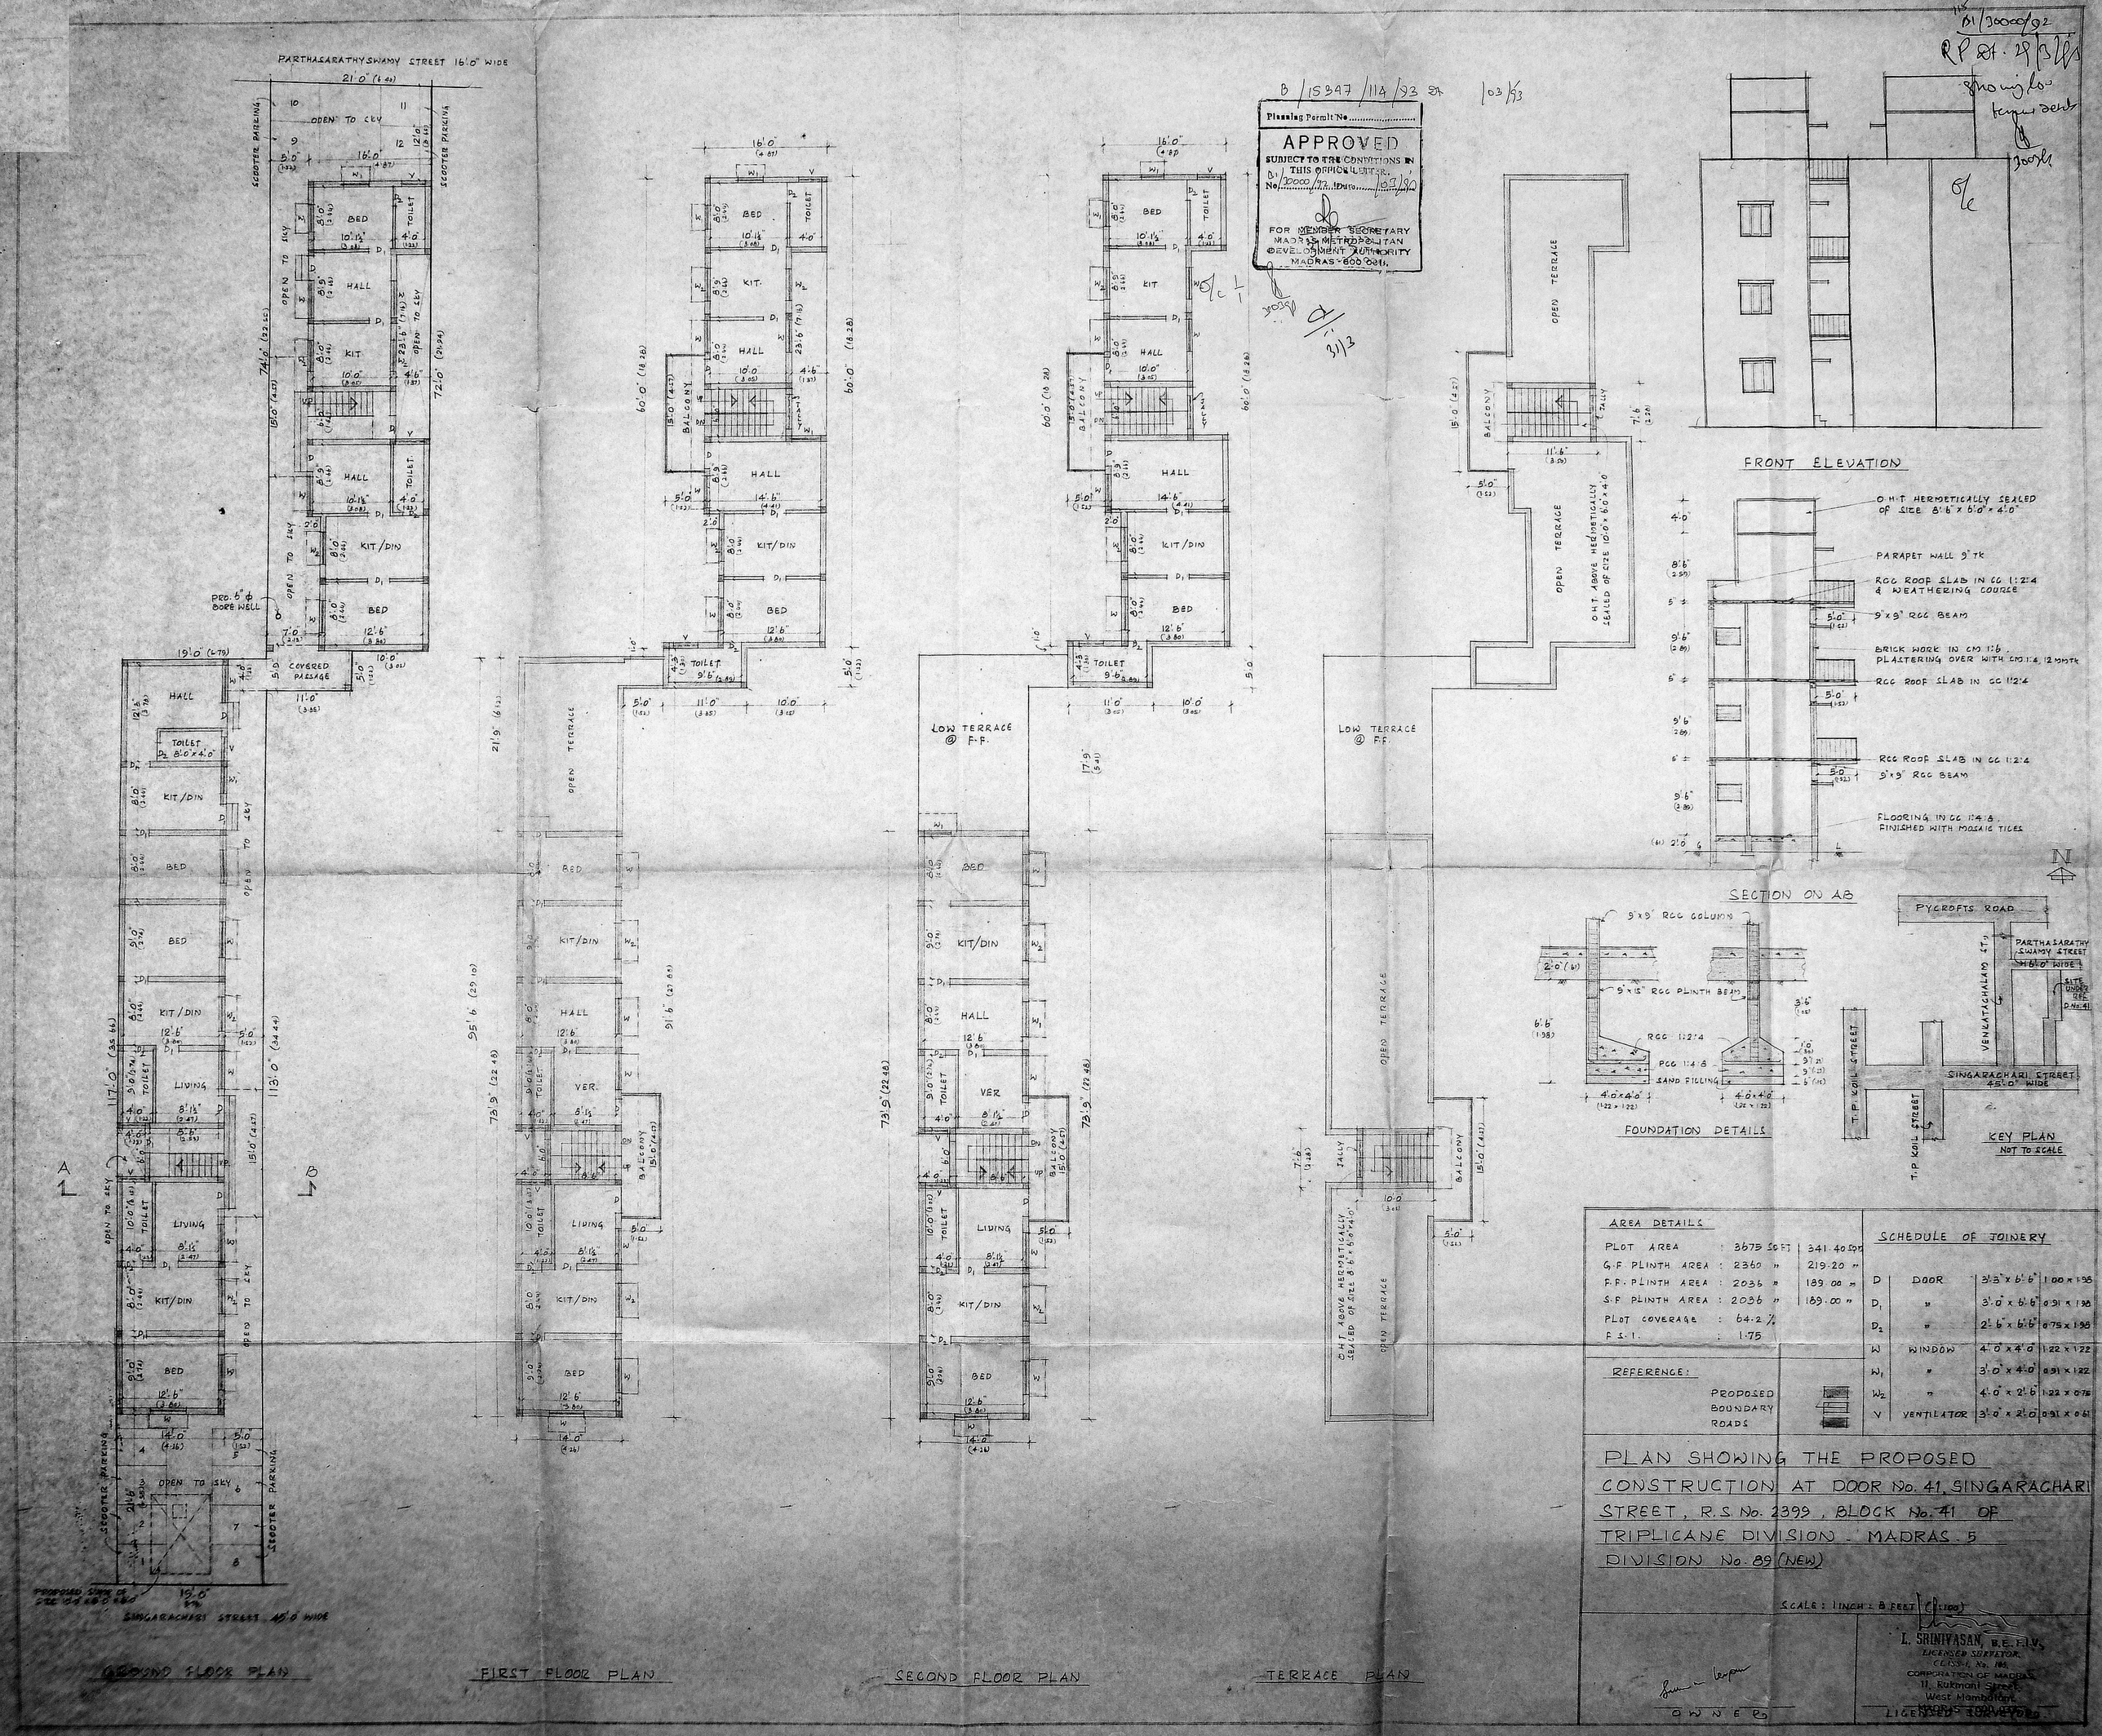

Planning Permit No. B/15347/114/93 Dt. 03/93

APPROVED
SUBJECT TO THE CONDITIONS IN THIS OFFICE LETTER.
No. B1/30000/92 Date 03/93
FOR MEMBER SECRETARY
MADRAS METROPOLITAN DEVELOPMENT AUTHORITY
MADRAS-600 001.

B1/30000/92
RP Dt. 29/3/93
showing low tension sent
30/3/93

O/C 1/1
31/3

AREA DETAILS

PLOT AREA	: 3675 SQ FT	341.40 SQ M
G.F. PLINTH AREA	: 2360 "	219.20 "
F.F. PLINTH AREA	: 2036 "	189.00 "
S.F. PLINTH AREA	: 2036 "	189.00 "
PLOT COVERAGE	: 64.2 %	
F.S.I.	: 1.75	

REFERENCE:

PROPOSED
BOUNDARY
ROADS

SCHEDULE OF JOINERY

D	DOOR	3'.3" x 6'.6"	1.00 x 1.98
D_1	"	3'.0" x 6'.6"	0.91 x 1.98
D_2	"	2'.6" x 6'.6"	0.75 x 1.98
W	WINDOW	4'.0" x 4'.0"	1.22 x 1.22
W_1	"	3'.0" x 4'.0"	0.91 x 1.22
W_2	"	4'.0" x 2'.6"	1.22 x 0.75
V	VENTILATOR	3'.0" x 2'.0"	0.91 x 0.61

PLAN SHOWING THE PROPOSED CONSTRUCTION AT DOOR No. 41, SINGARACHARI STREET, R.S. No. 2399, BLOCK No. 41 OF TRIPLICANE DIVISION - MADRAS-5 DIVISION No. 89 (NEW)

SCALE: 1 INCH = 8 FEET (1:100)

OWNER

L. SRINIVASAN, B.E., F.I.V.,
LICENSED SURVEYOR,
CLASS-I, No. 105,
CORPORATION OF MADRAS,
11, Rukmani Street,
West Mambalam,
MADRAS-600 033.
LICENSED SURVEYOR