Plan dt 12-4-93

Planning Permit No. C/PP/84/93

APPROVED

SUBJECT TO THE CONDITIONS IN THIS OFFICE LETTER

No. C2/29949/93 Date 28-93

FOR MEMBER SECRETARY
MADRAS METROPOLITAN DEVELOPMENT AUTHORITY
MADRAS - 600 008.

EXISTING HUTS AREA

EXISTING HUTS AREA

VACANT LAND

SURVEY NO. 30 PART

SURVEY NO. 1/3 PART

SURVEY NO. 1/2 PART

SURVEY NO. 31

SURVEY NO. 32

SURVEY NO. 30/1

SURVEY NO. 30/2

SURVEY NO. 29

SURVEY NO. 28

SURVEY NO. 27

SURVEY NO. 26

SURVEY NO. 25

SURVEY NO. 24

SURVEY NO. 23

SURVEY NO. 22

SURVEY NO. 348

SURVEY NO. 15

SURVEY NO. 14

SURVEY NO. 13

SURVEY NO. 12

SURVEY NO. 11

SURVEY NO. 10

SURVEY NO. 9

SURVEY NO. 8

SURVEY NO. 7

SURVEY NO. 6

SURVEY NO. 5

SURVEY NO. 4

SURVEY NO. 3

SURVEY NO. 2

SURVEY NO. 1

ROAD UP CONVERTED AS ROAD

CORPORATION LANDS

ROAD UP

ROAD UP CONVERTED AS ROAD

ROAD UP

ROAD UP

ROAD UP

PLAN SHOWING THE BOILER HOUSE (BUILT UP) WITH IN THE CAMPUS OF U·B·PETRO PRODUCTS LIMITED,

MANALI, MADRAS - 600 068.

SCALE : 1:100

Take

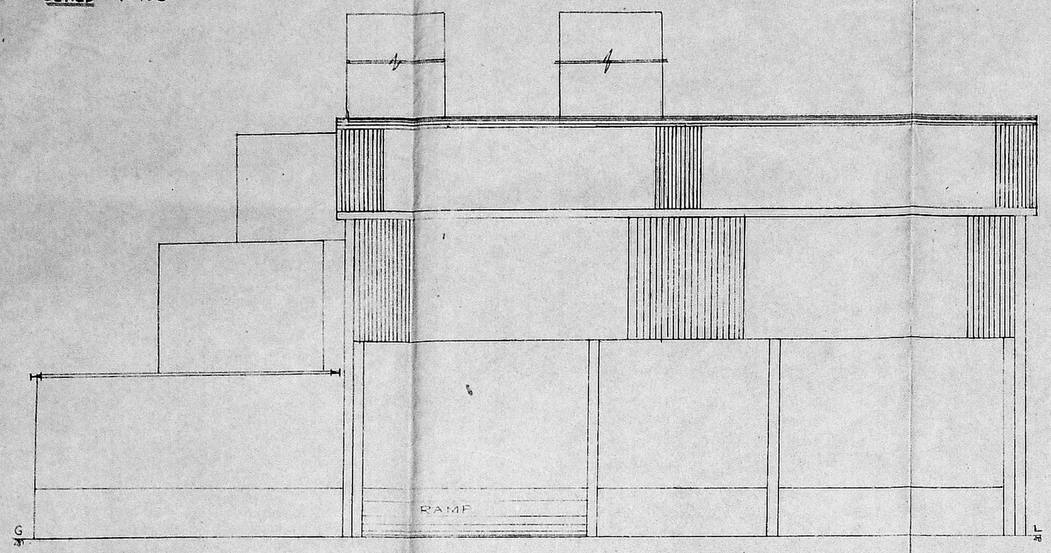

ELEVATION

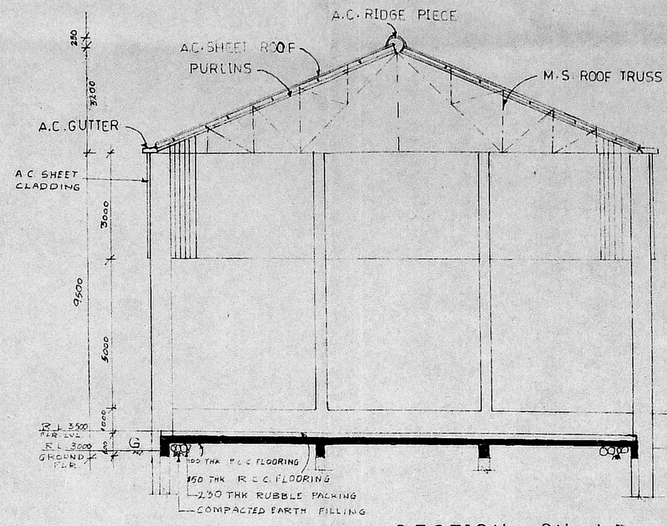

SECTION ON A B

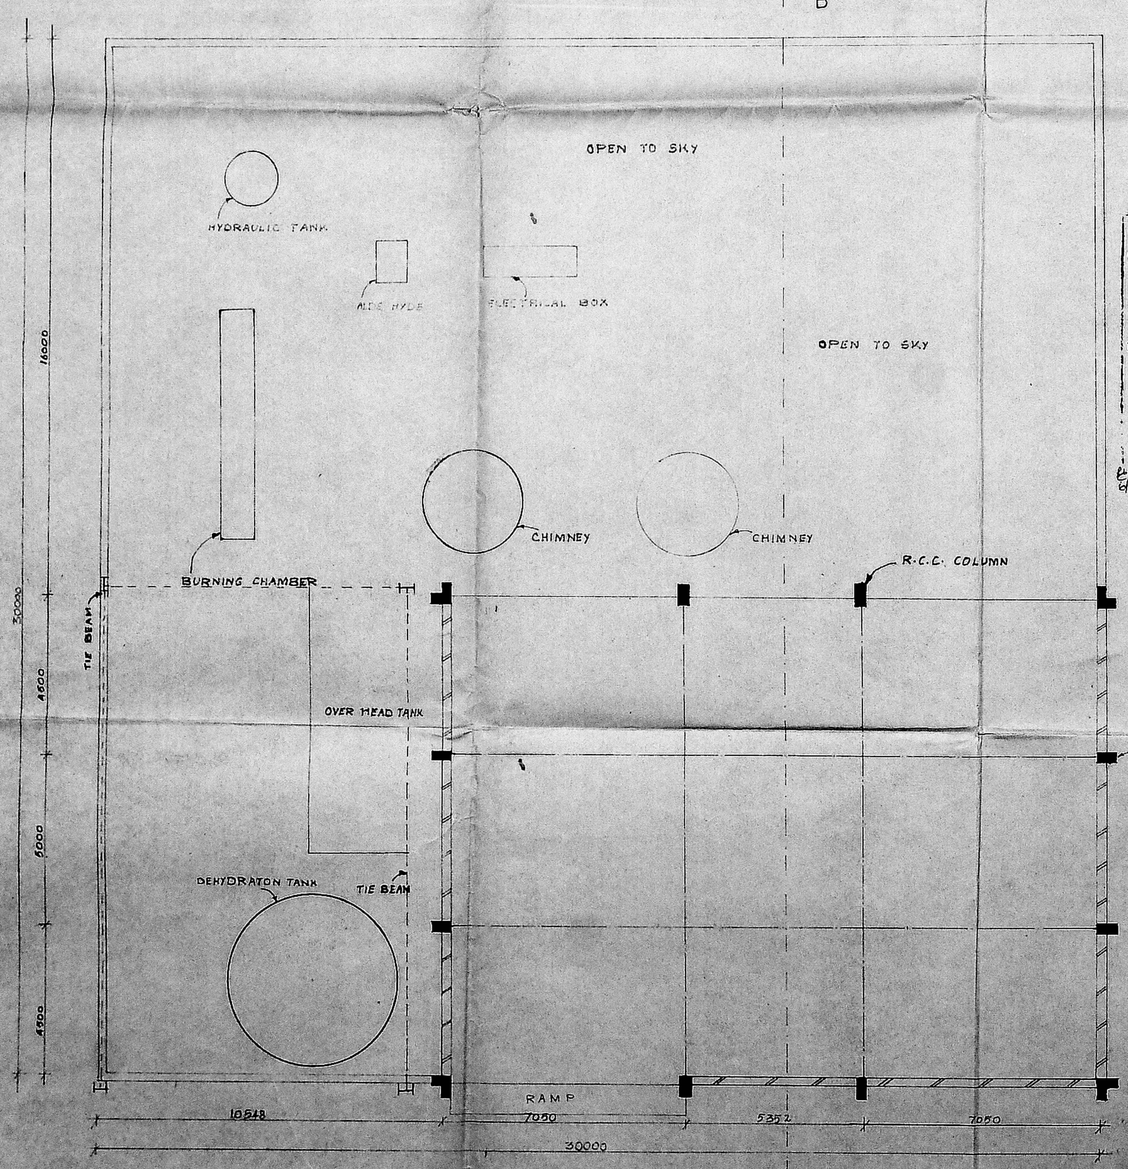

PLAN

Planning Permit No. C/PP/84/B/93

APPROVED

SUBJECT TO THE CONDITIONS IN THIS OFFICE LETTER.

No. C2/29594/92 Date 8.93

FOR MEMBER SECRETARY
MADRAS METROPOLITAN DEVELOPMENT AUTHORITY
MADRAS - 600 008.

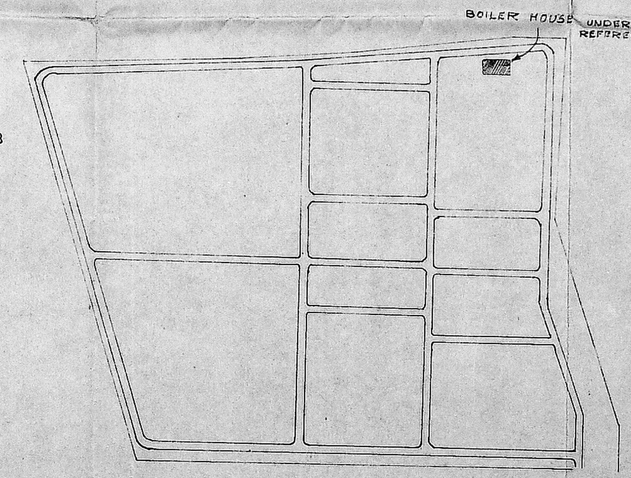

KEY PLAN

PREPARED BY

C.M. MATHAVAN & ASSOCIATES.
NO. 939/A, THIRUVOTTIYUR HIGH ROAD,
THIRUVOTTIYUR, MADRAS - 600 019.

PLINTH AREA : 900 M²

(ALL MEASUREMENTS ARE IN MM)

28/7/92

DRAWN BY : S. Sampath kumar D.C.,

CHECKED BY : C.M. Immaculate Leo Raj
D.C.E. P.Dip.C.Tech

28.7.'92.

C. M. MATHAVAN
LICENSED SURVEYOR
THIRUVOTTIYUR MUNICIPALITY.
NO. 939/A, T.H. ROAD,
(Near Municipal Office)
THIRUVOTTIYUR, MADRAS-19.

For U·B PETRO PRODUCTS LTD.

Senior Officer (Admn)