PLAN SHOWING THE PROPOSED SUB DIVISION OF PLOT No. 8 (TO BE SUB-DIVIDED AS 8A & 8B) IN THE APPROVED LAYOUT PPD/LO No. 75/91 OF KILAMBAKKAM VILLAGE, KATTANKOLATHUR Pt. UNION, CHENGALPATTU TALUK, CHENGALPATTU NGR DISTRICT.

SCALE : 1 INCH : 66'0"

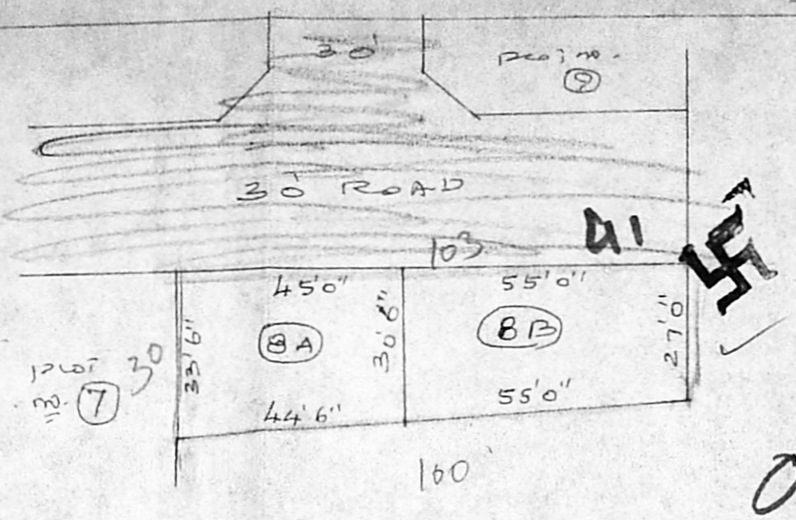

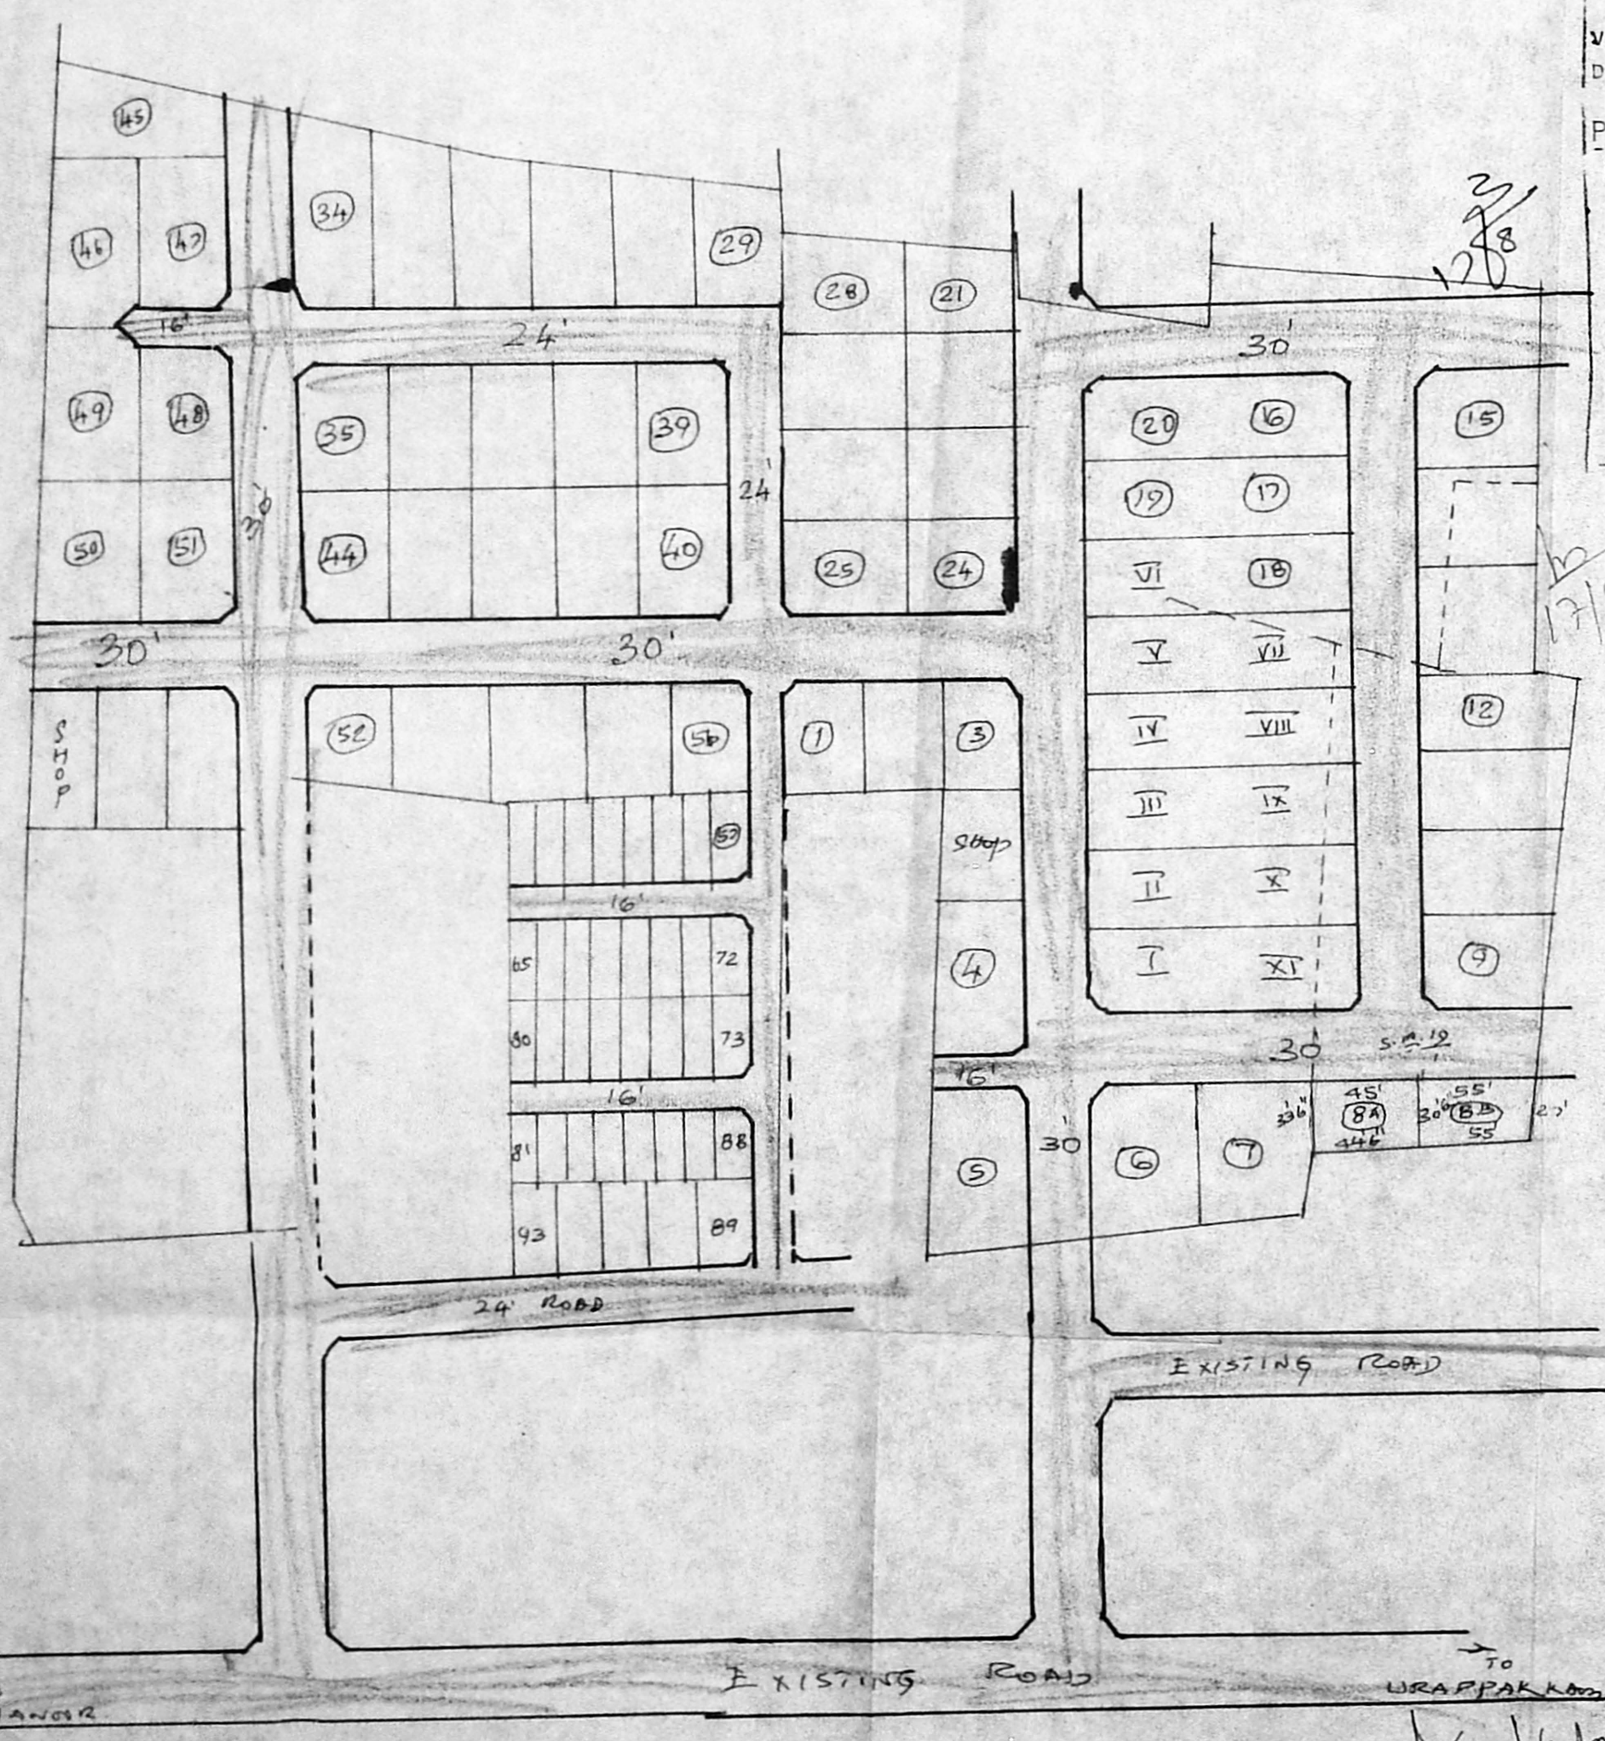

APPROVED
VIDE LR. NO. Li/3531/92
DTD 8.92
P. P. D. L. O. NO. 108/92

FOR MEMBER SECRETARY
MADRAS METROPOLITAN DEVELOPMENT AUTHORITY

DETAILS:

PLOT No 8A:	1432 Sqft	133.03 m²
PLOT No 8B:	1581 Sqft	146.88 m²

NOTE

PROPOSED SUB DIVISION BOUNDARY SHOWN IN

EXISTING ROADS SHOWN IN

3013 Sqft
279.91 m²

O/C

R. Mohan Rao, B.E.
LICENSED SURVEYOR
Corporation of Madras
REG No. 14
AMBATTUR TOWN SHIP
ALANDUR MUNICIPALITY
Consulting Engineer
Office: 15, Madley Road
T. NAGAR, MADRAS-600 017

OWNER

LICENSED SURVEYOR