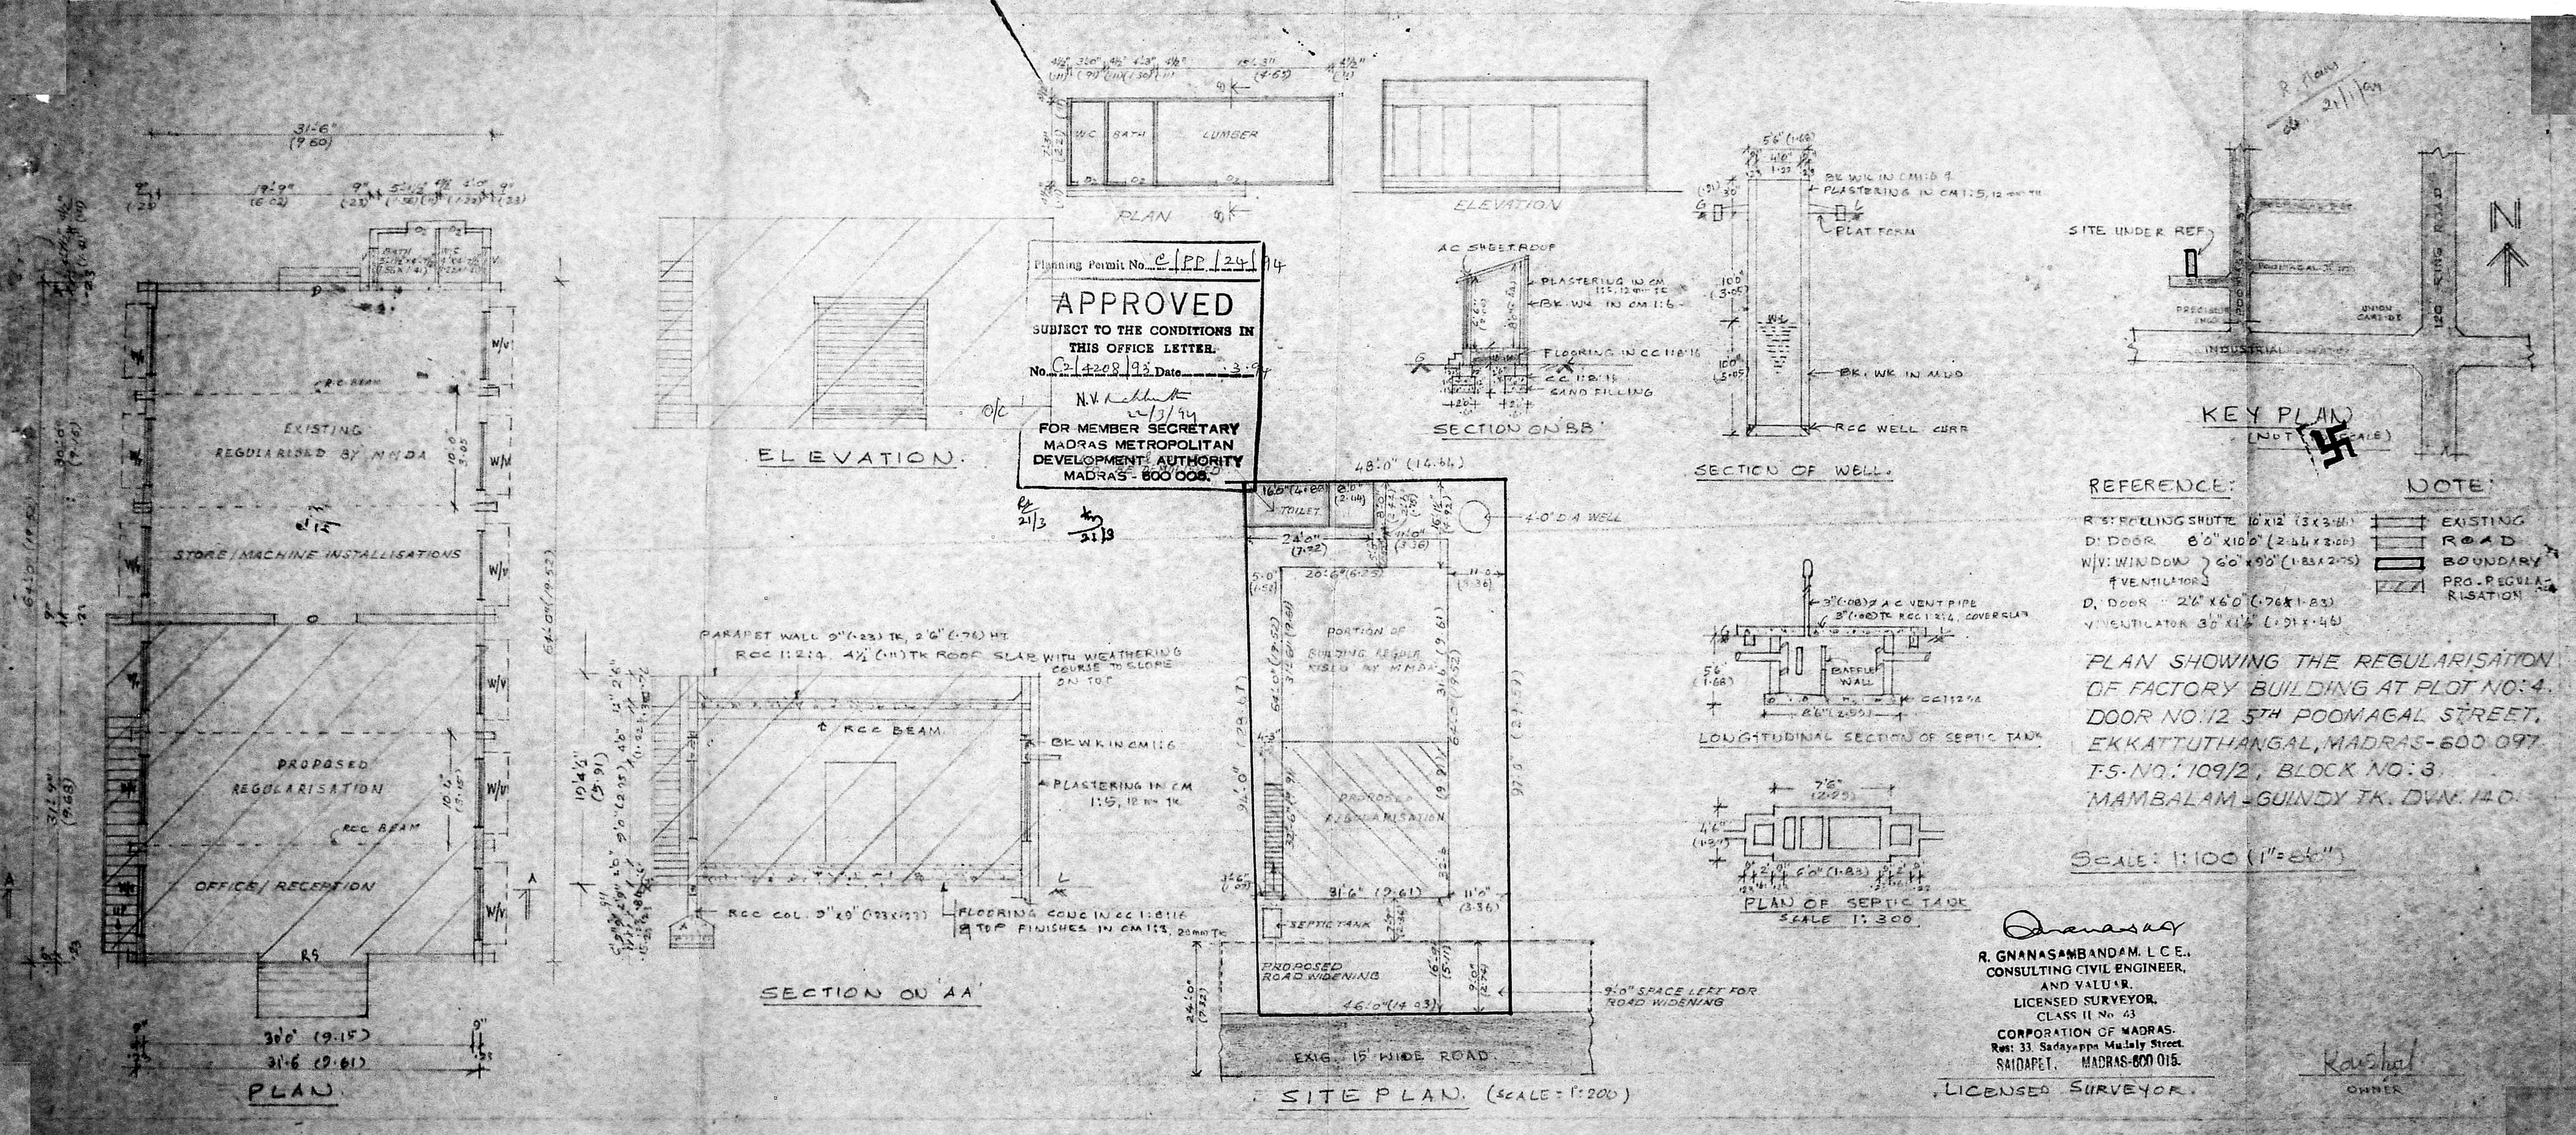

Planning Permit No. C/PP/241/94

APPROVED

SUBJECT TO THE CONDITIONS IN THIS OFFICE LETTER.

No. C2/4208/93 Date 3.9.94

N.V. Kalyanasundaram 21/3/94

FOR MEMBER SECRETARY
MADRAS METROPOLITAN DEVELOPMENT AUTHORITY
MADRAS - 600 008.